


LU/109/11.

All dimensions to be checked on site

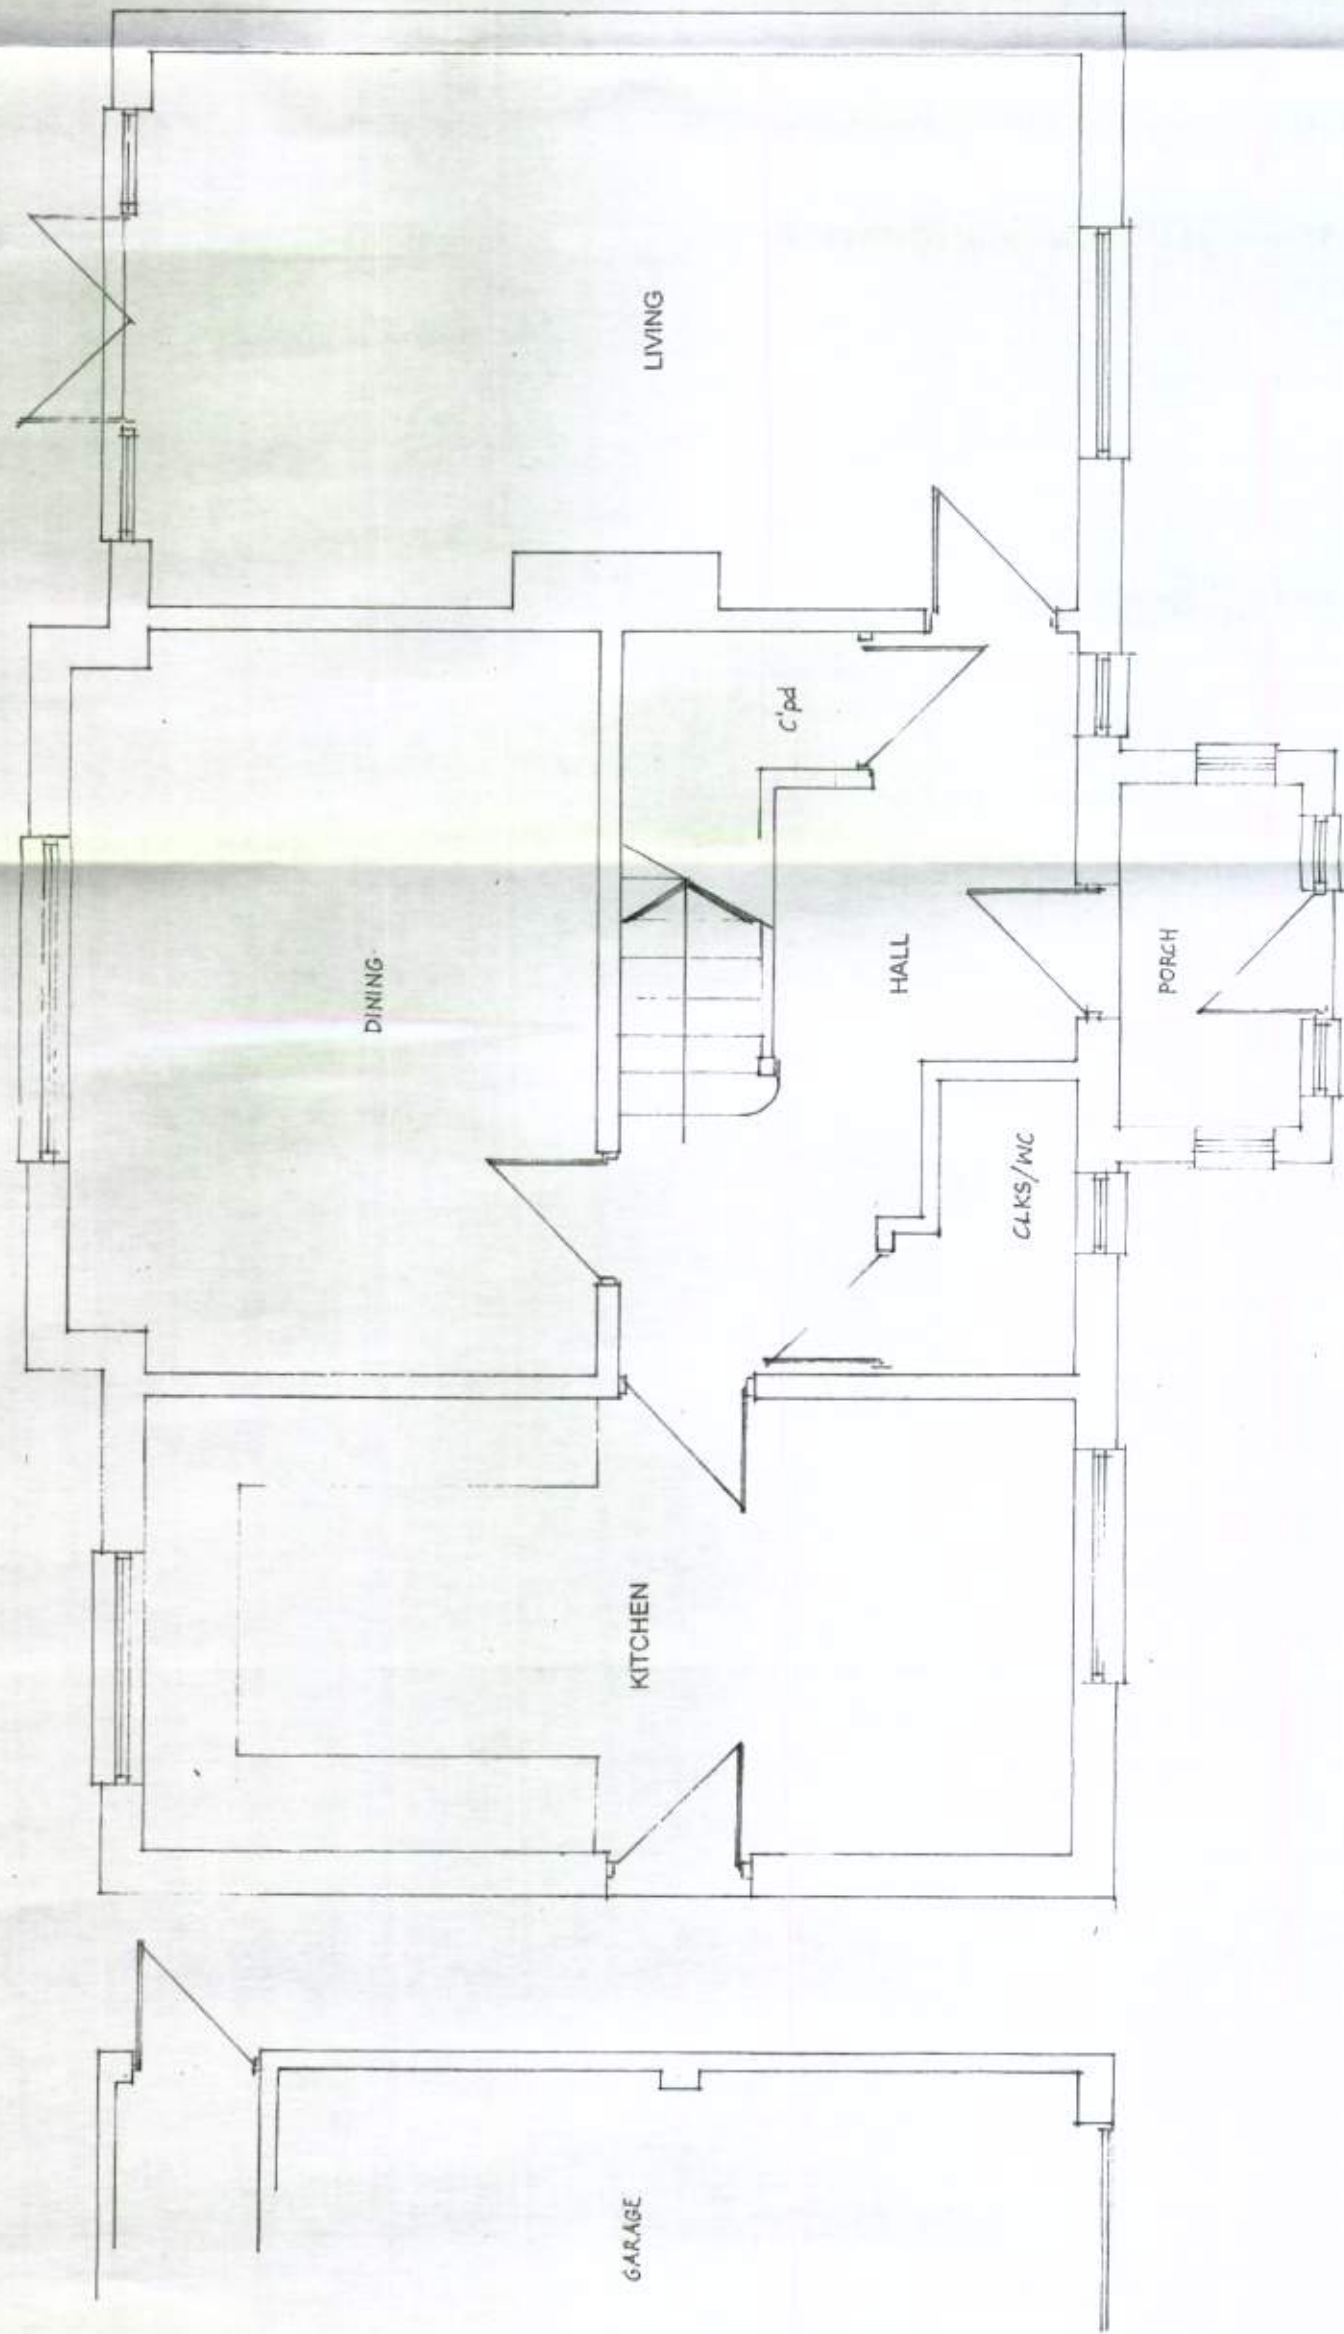

EXISTING Grd Flr PLAN

A	Re-issued	6/5/2011
---	-----------	----------

REVISIONS

M.J.J. TANNER
SOUTH HAMBYE
16 NORTH LANE
EAST PRESTON
WEST SUSSEX BN16 1DA
TEL/FAX: 01903 774211

Mr & Mrs I DICKER
14 Peregrine Road
Littlehampton
BN17 6DT

SINGLE STOREY
SIDE EXTENSION

DATE	Mar 2011
SCALE	1:50
DRG No	815-5
	A