ARUN DISTRICT COUNCIL
No. Lu 10 06
RECEIVED 23.1.06

NEW FIRST FLOOR EXTENSION
RED LINE INDICATES SITE BOUNDARY
NEW SIDE EXTENSION

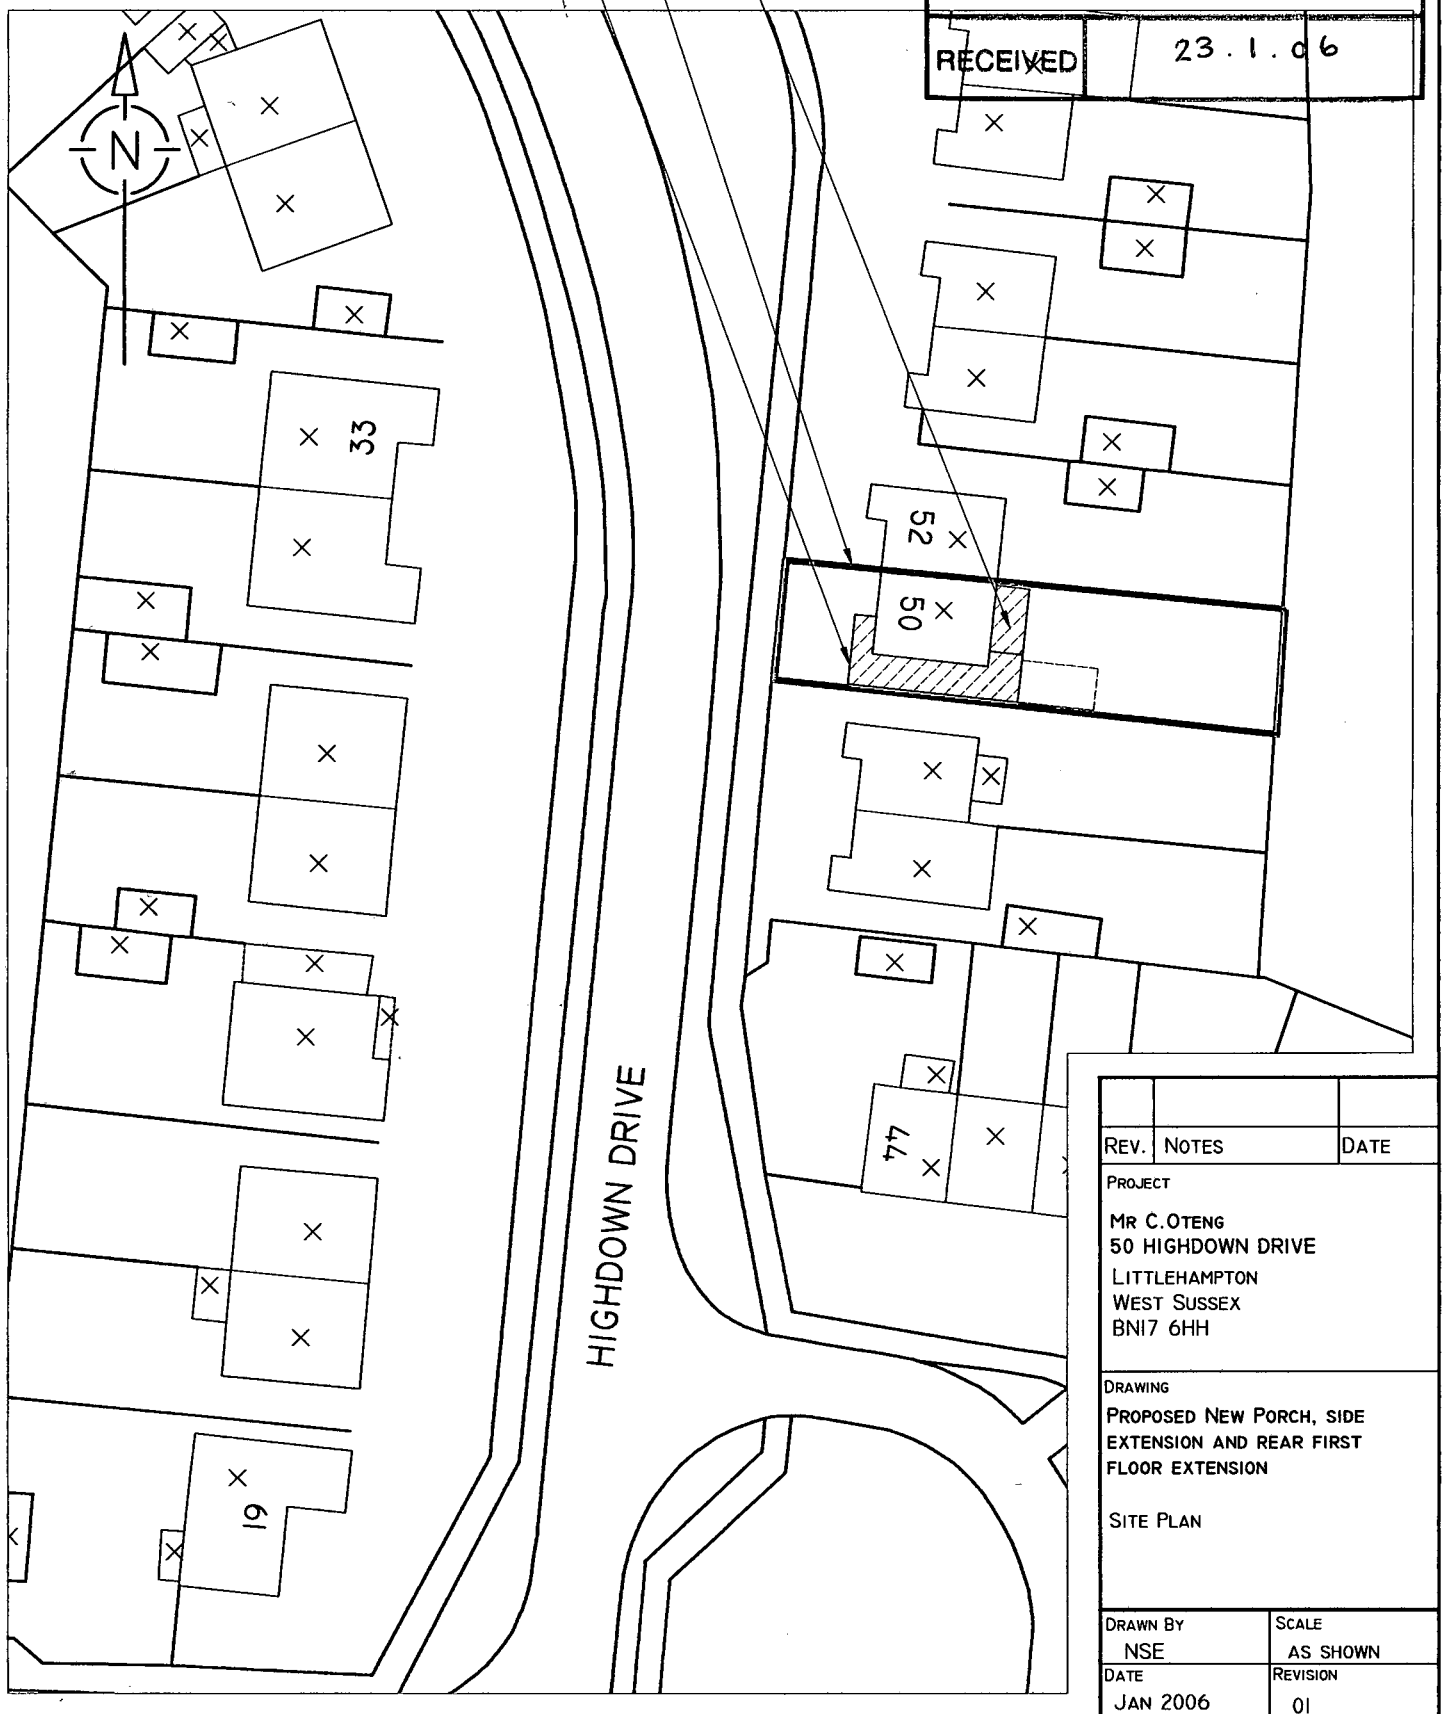

SITE PLAN - PROPOSED SCALE 1:500

Rev.	Notes	Date

PROJECT

MR C.OTENG
50 HIGHDOWN DRIVE
LITTLEHAMPTON
WEST SUSSEX
BN17 6HH

DRAWING

PROPOSED NEW PORCH, SIDE EXTENSION AND REAR FIRST FLOOR EXTENSION

SITE PLAN

Drawn By	Scale
NSE	AS SHOWN
Date	Revision
JAN 2006	01

Drawing No.
A245 - DPA 02