


Planning Drawings

Existing & Proposed Layout


Existing Layout

Scale 1 : 100 2000mm & Roof line


Lower Ground floor

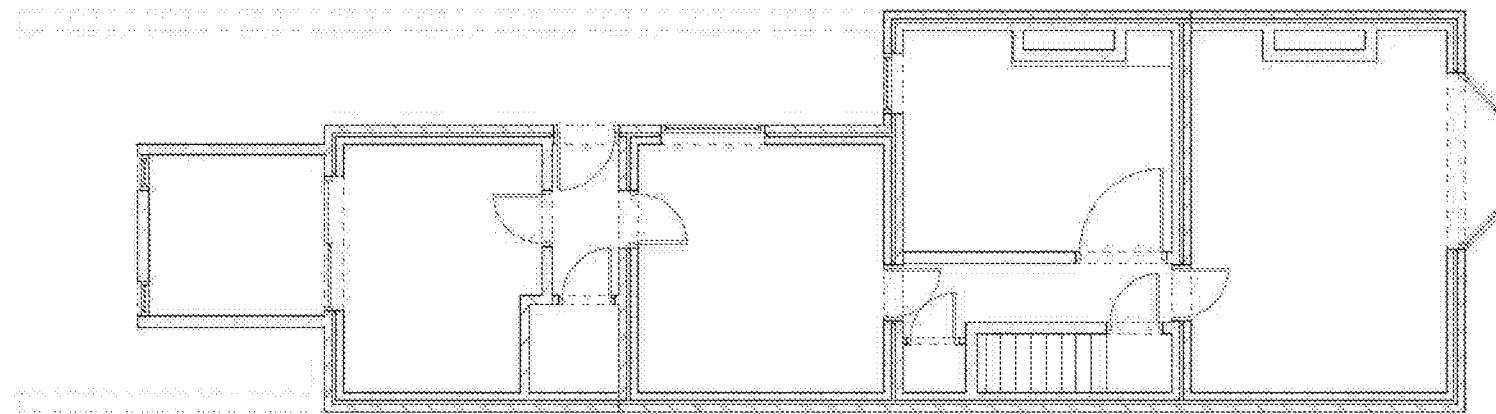


Ground floor

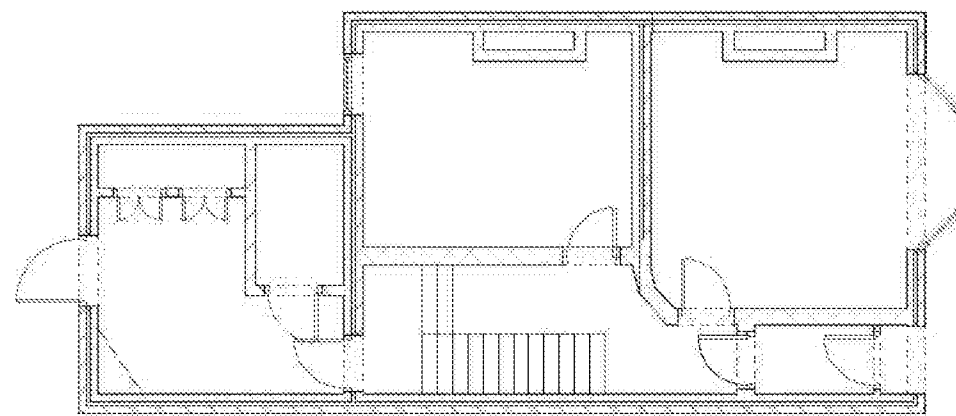

First floor

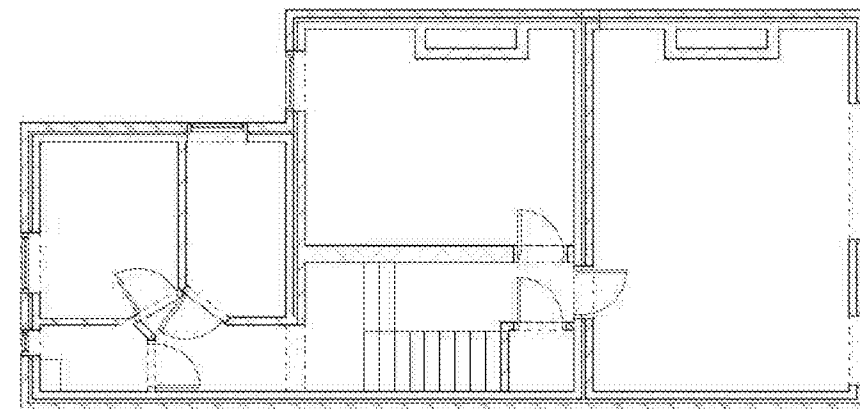

Roofline

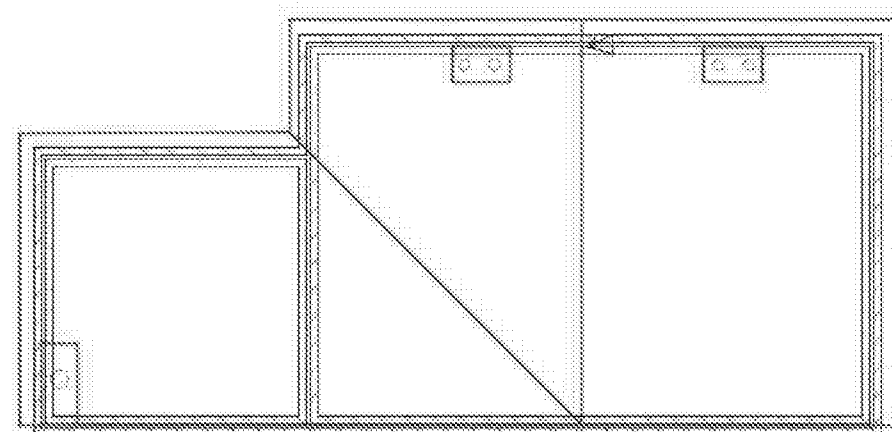

Proposed Layout

Scale 1 : 100 2000mm & Roof line

Lower Ground floor


Would require more structural work ie post or picture frame for full glass opening

Obscure windows required on side elevation

long slip window at high level

Chimney removal required for unit run

Long runner to pull 2 small doors across openings when required

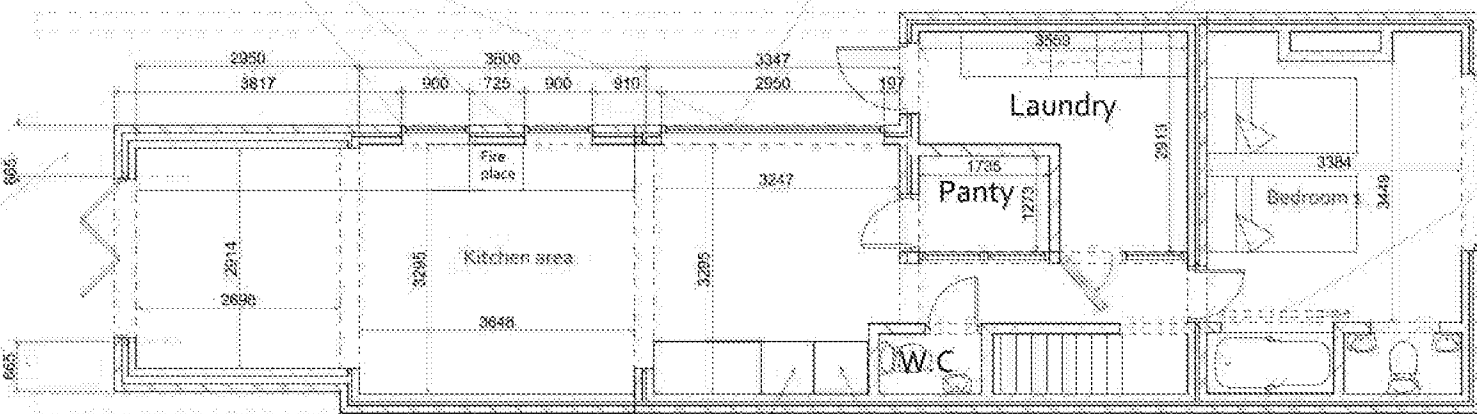

Fridge Freezer


Wall opening

Ground floor

Wall opening doors

Wall removal & installation of load bearing stud wall

Pocket door system

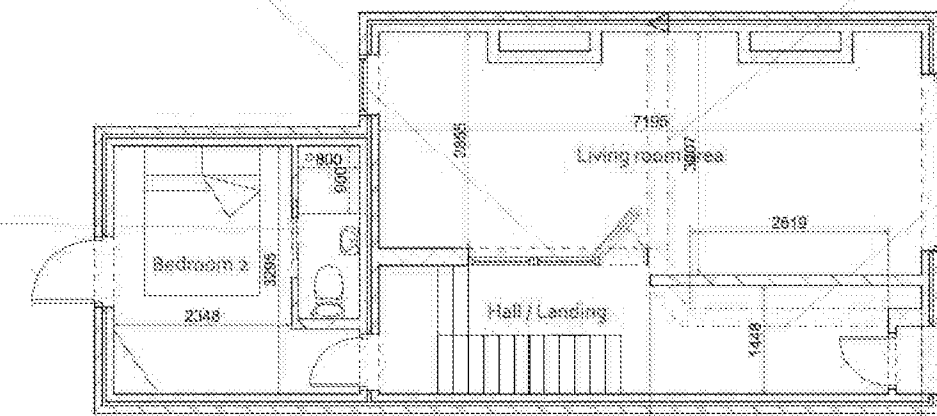


First Floor

Obscure bottom pane of sash window ?

Smaller Window here


Increase size of window

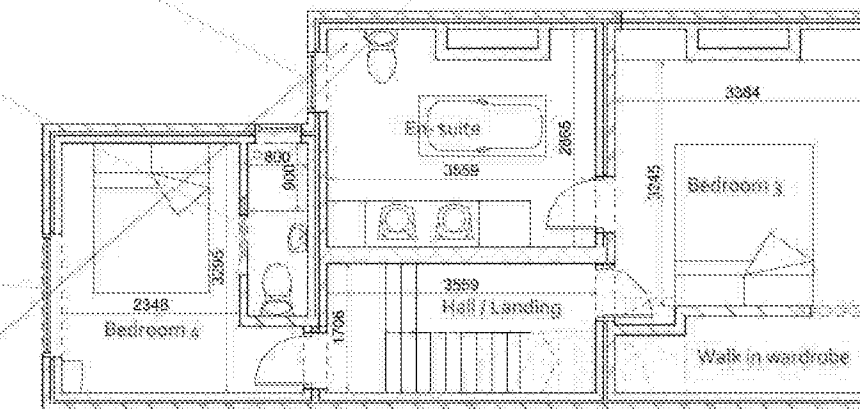

Roofline

Future proof loft with stack pipe from en-suite to loft eaves

Roofline - Loft Conversion

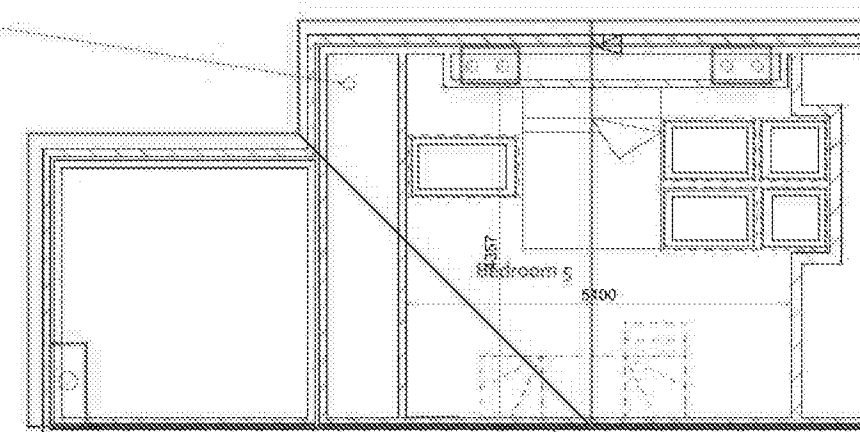

Photographic Survey



Client -

Address - 34 Pier Road,
Littlehampton,
BN17 5LW

Page Size - A1 2000mm

