


Planning Drawings

Landscape drawing - Out building Office


Existing Layout

Scale 1 : 100 2000mm

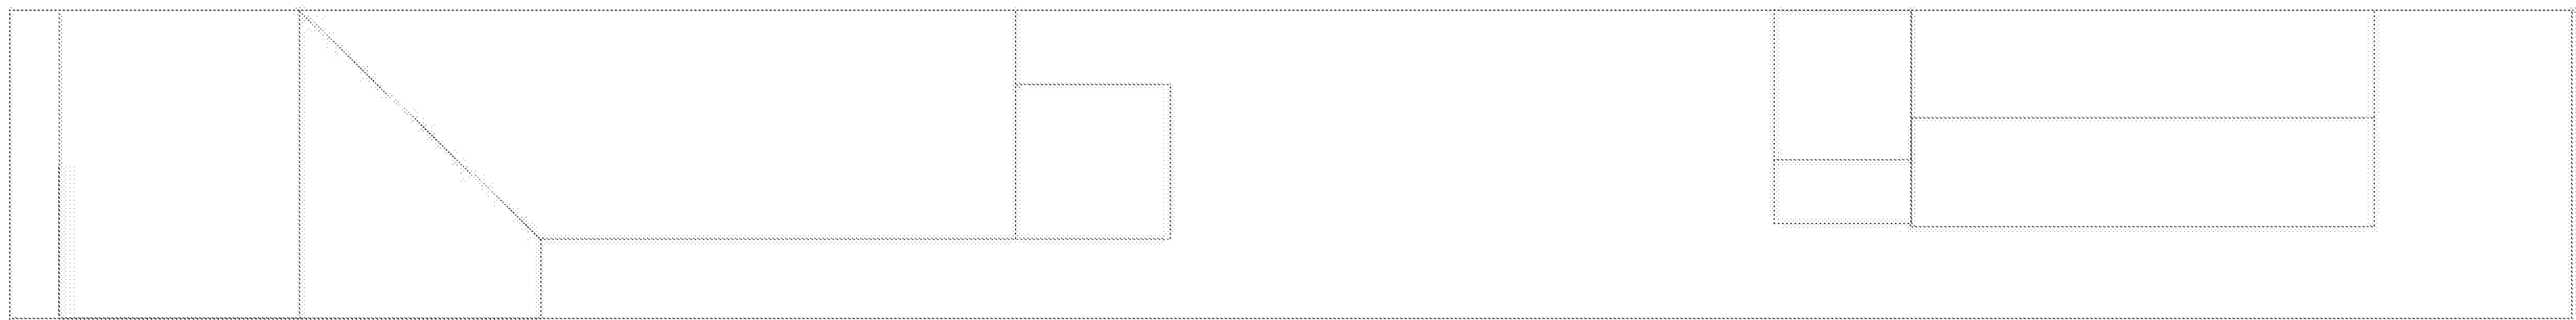


Proposed Layout

Scale 1 : 100 2000mm

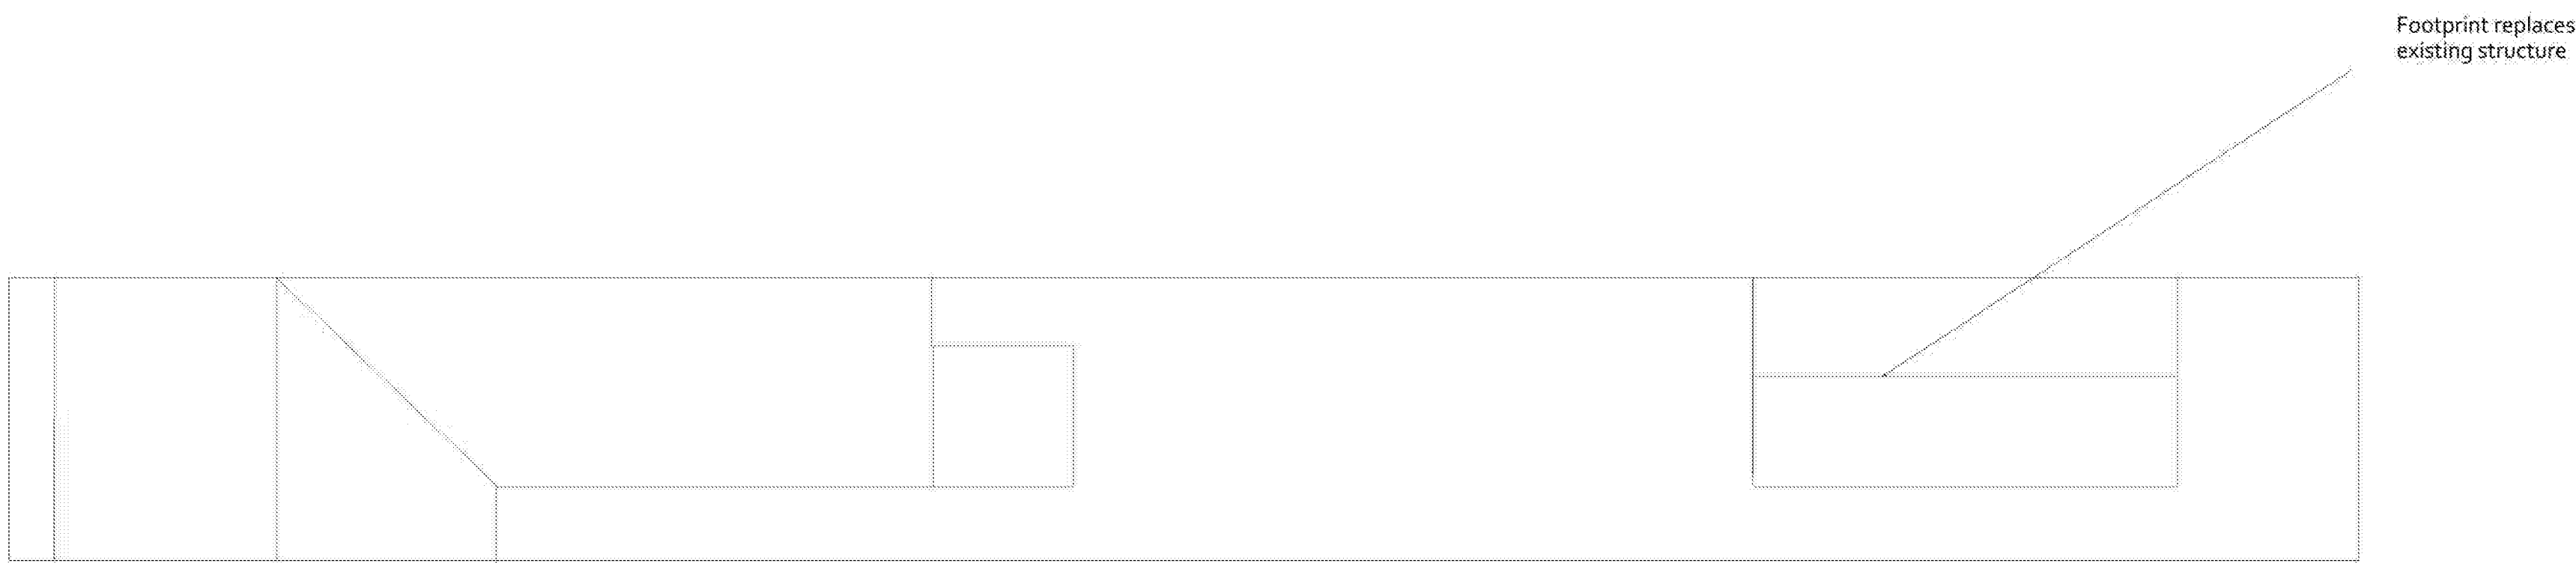


Proposed Layout

Scale 1 : 100 2000mm

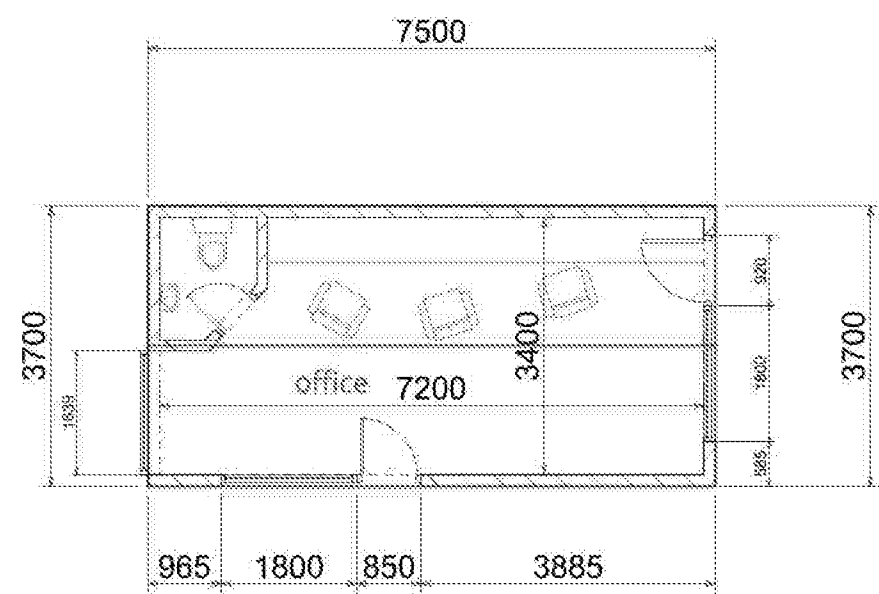

Proposed Elevations



Scale 1 : 100 2000mm

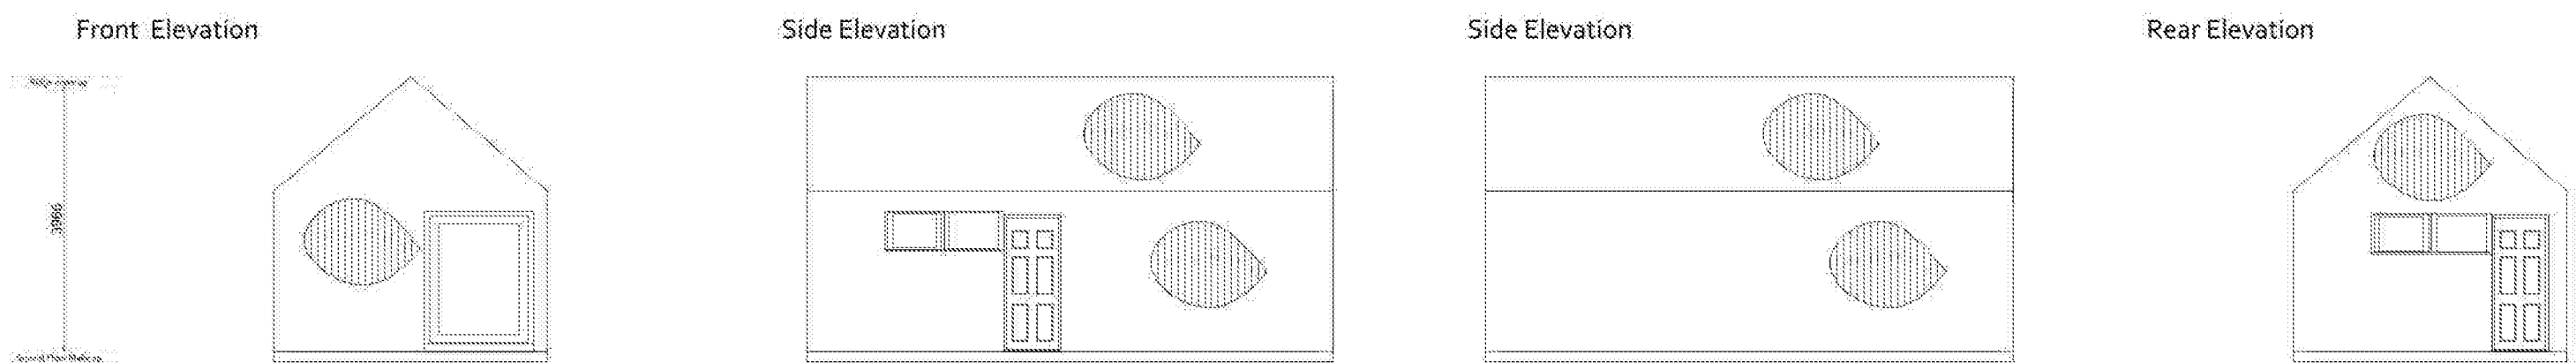

Materials Schedule

Walls - Charred larch wood
Windows - Upvc White or black

Concepts

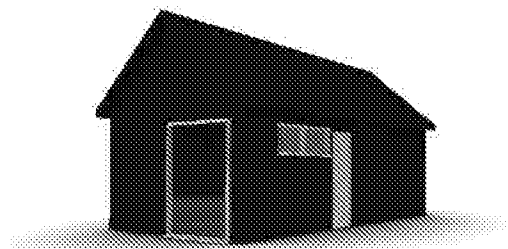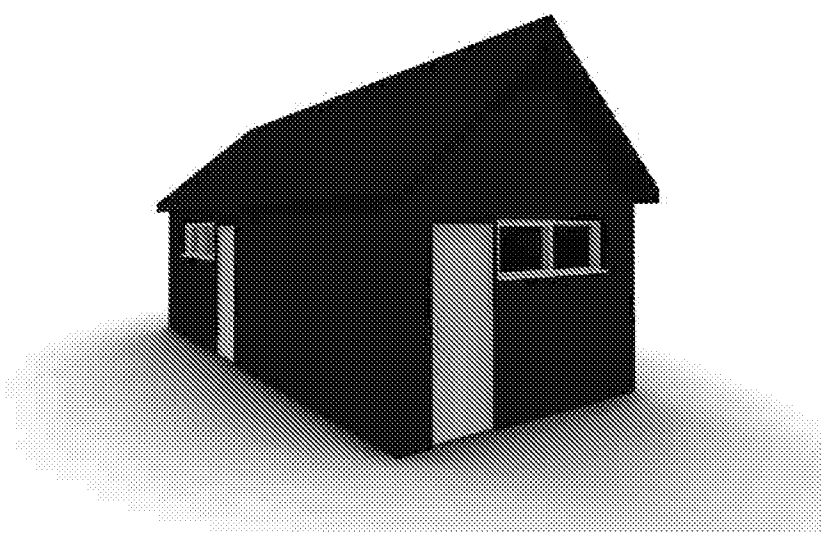

Photographic Survey



Client - [REDACTED]
Address - 34 Pier Road,
Littlehampton,
BN17 5LW

Page Size - A1 2000mm

