



Existing Elevations

0m 1m 2m 3m 4m 5m 6m 7m 8m

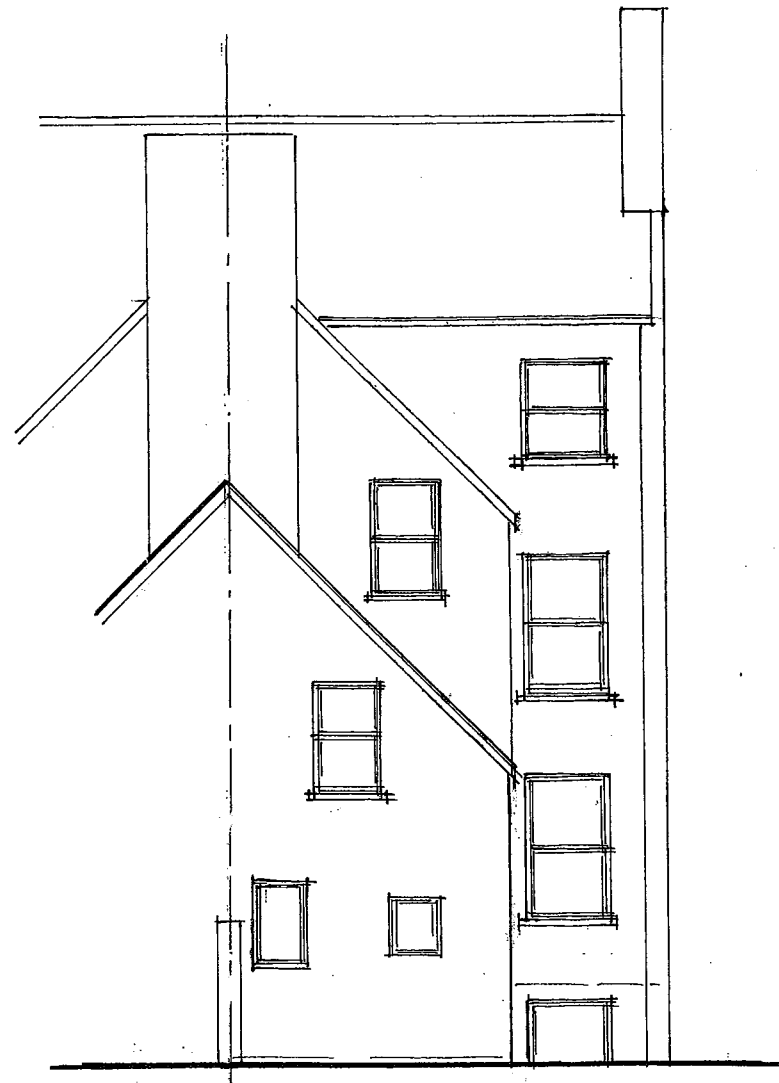

East

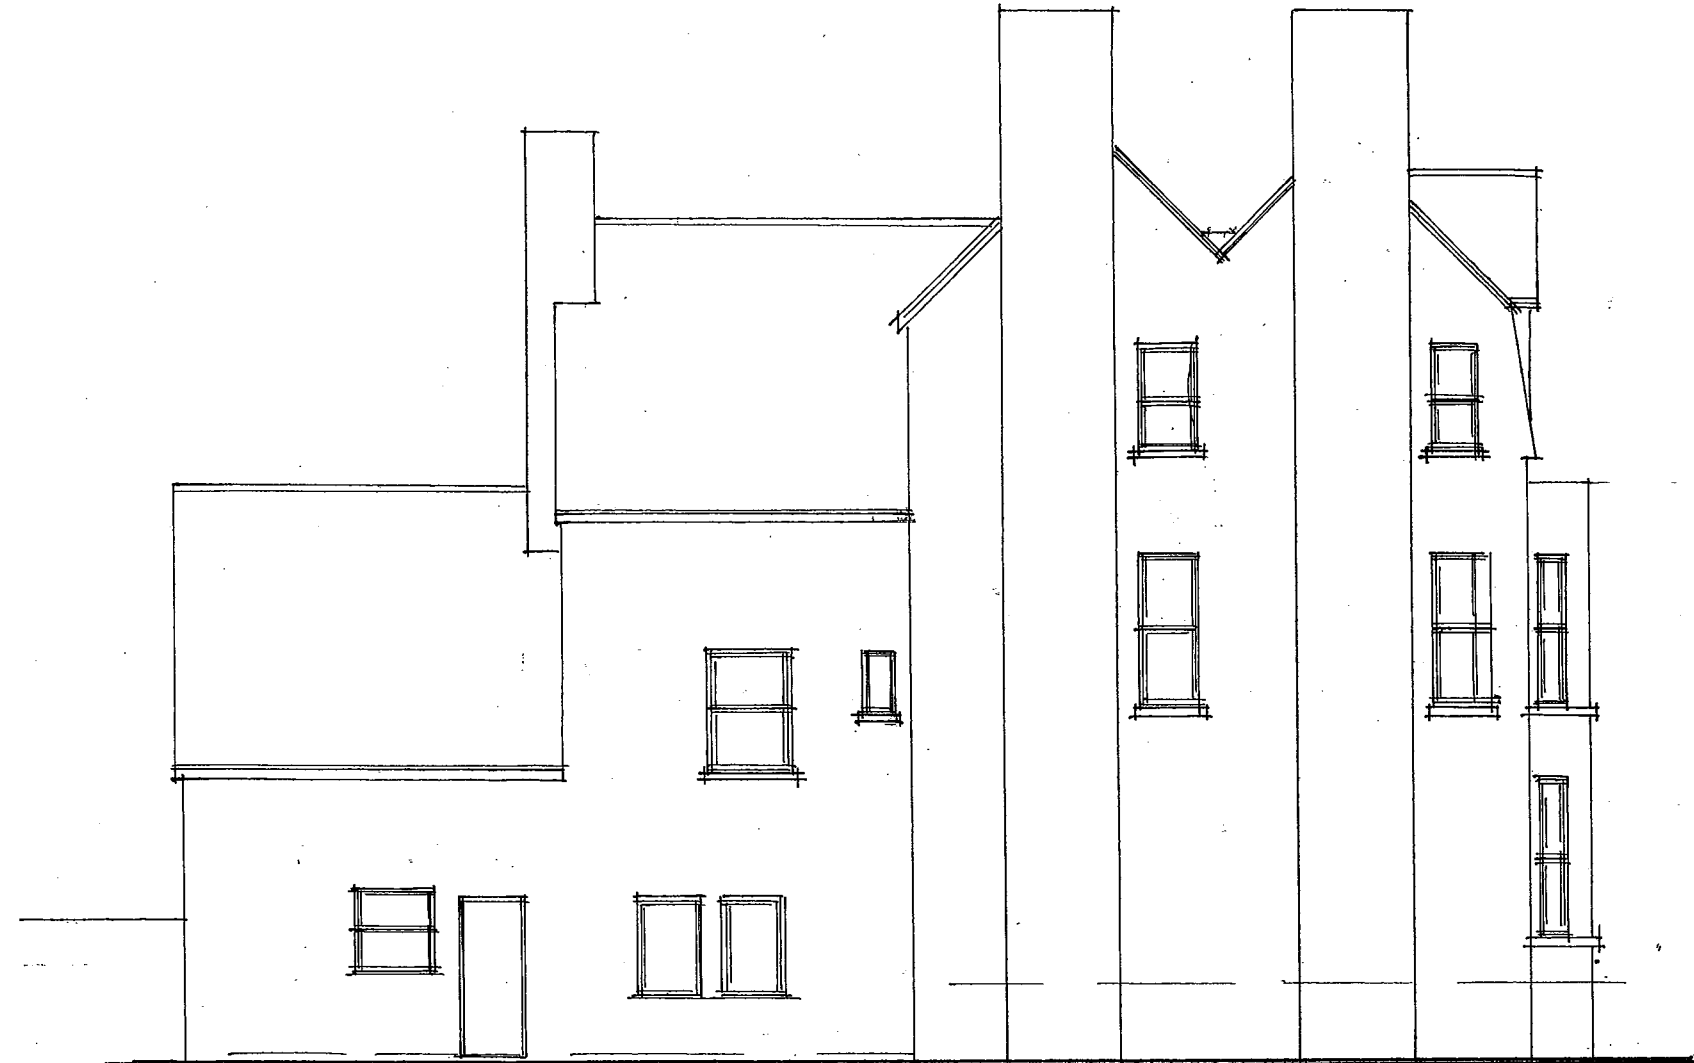

South

J P Tupper Associates
20 Sudley Road
Bognor Regis
West Sussex

23 St Catherines Road,
Littlehampton,
West Sussex. BN17 5HR

Proposed Extension.

Existing Elevations

Scale: 1:100

Paper: A3

Drg No.: 7038/02

Date: March 2019

All dimensions to be checked on site.
Do not scale except for planning purposes