





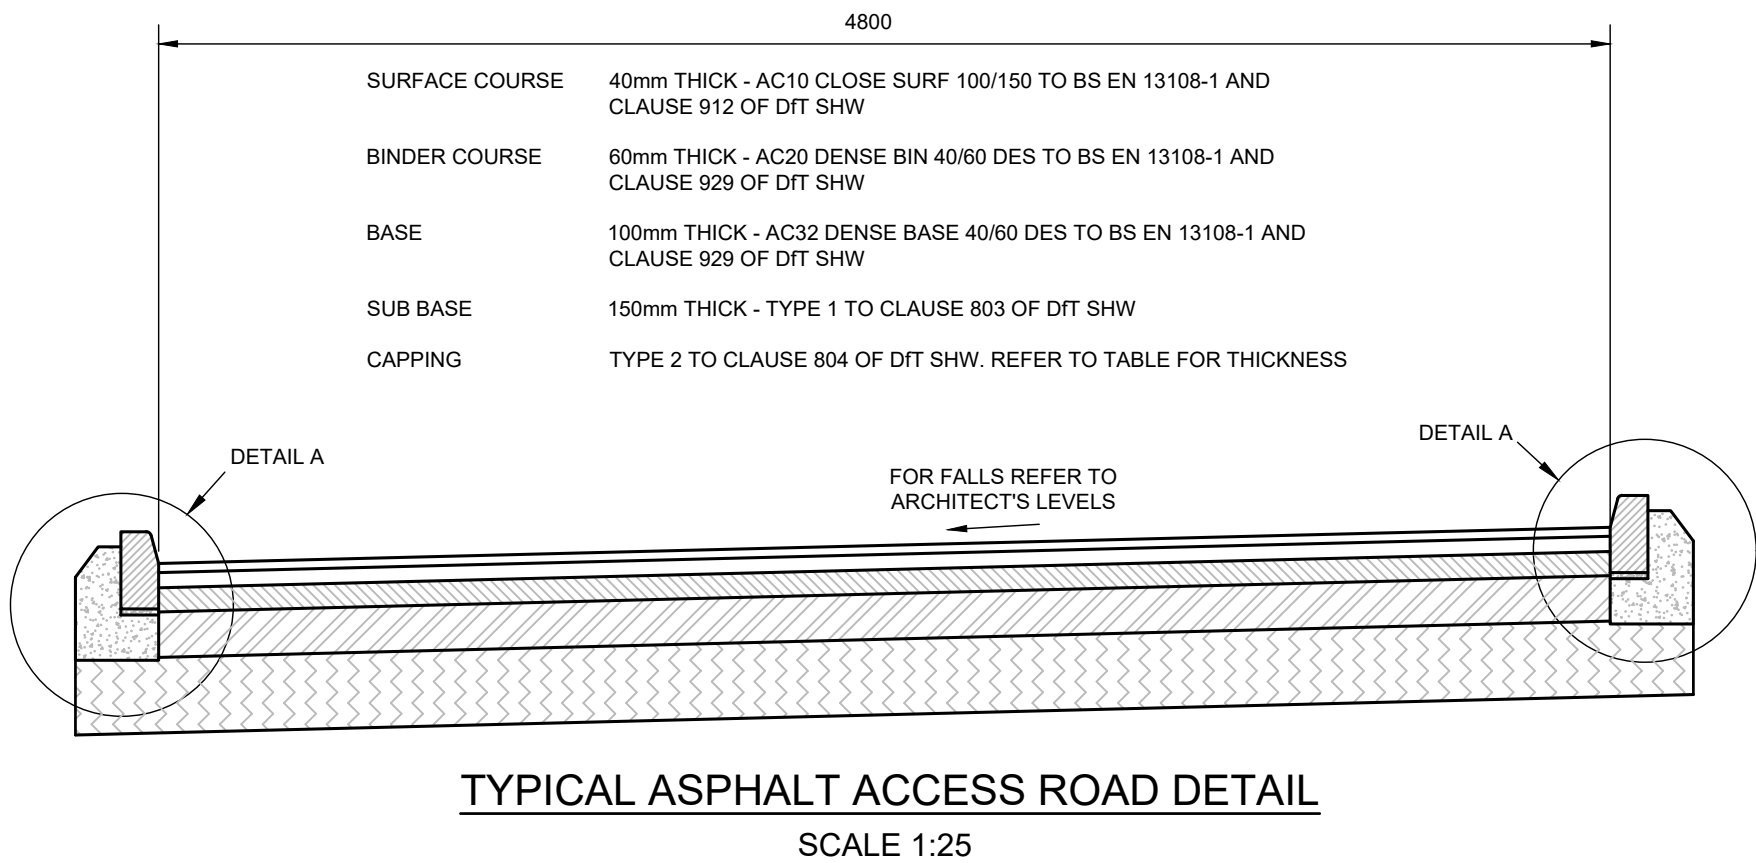


TABLE A						
SUB BASE AND CAPPING LAYERS						
SUB BASE THICKNESS (SUB-BASE ONLY OPTION)						
SHORT TERM						
CBR (%)	<2	2 to 3	>3 to <5	5 to <7	7 to 14	15+
MIW	500*	370*	290	220	180	140
CAPPING LAYER THICKNESS (SUB-BASE AND CAPPING OPTION - SUB-BASE TO BE 150mm)						
SHORT TERM						
CBR (%)	<2	2 to 3	>3 to <5	5 to <7	7 to 14	15+
MIW	400*	250*	180	180	0	0
NOTE S						
1. ON FROST SUSCEPTABLE SOILS A MINIMUM THICKNESS OF CARRIAGEWAY CONSTRUCTION OF 450MM IS REQUIRED. THE SUB-BASE THICKNESS MAY NEED TO BE INCREASED OR THE SUB-GRADE MADE NON-FROST SUSCEPTABLE BY STABILIZATION.						
2. * DENOTES THAT A NON-WOVEN GEO-TEXTILE IS REQUIRED AS A SEPERATION LAYER BETWEEN THE SUB-BASE AND SUB-GRADE						

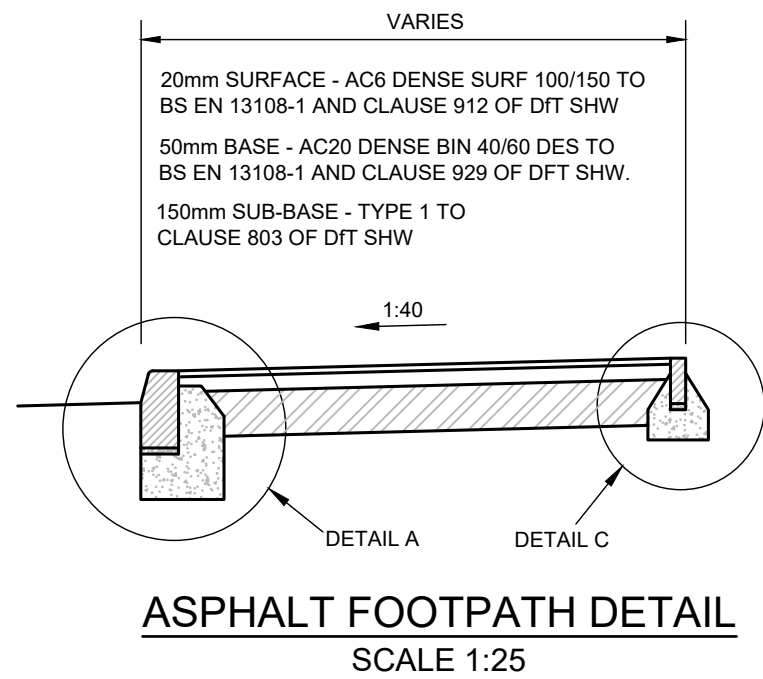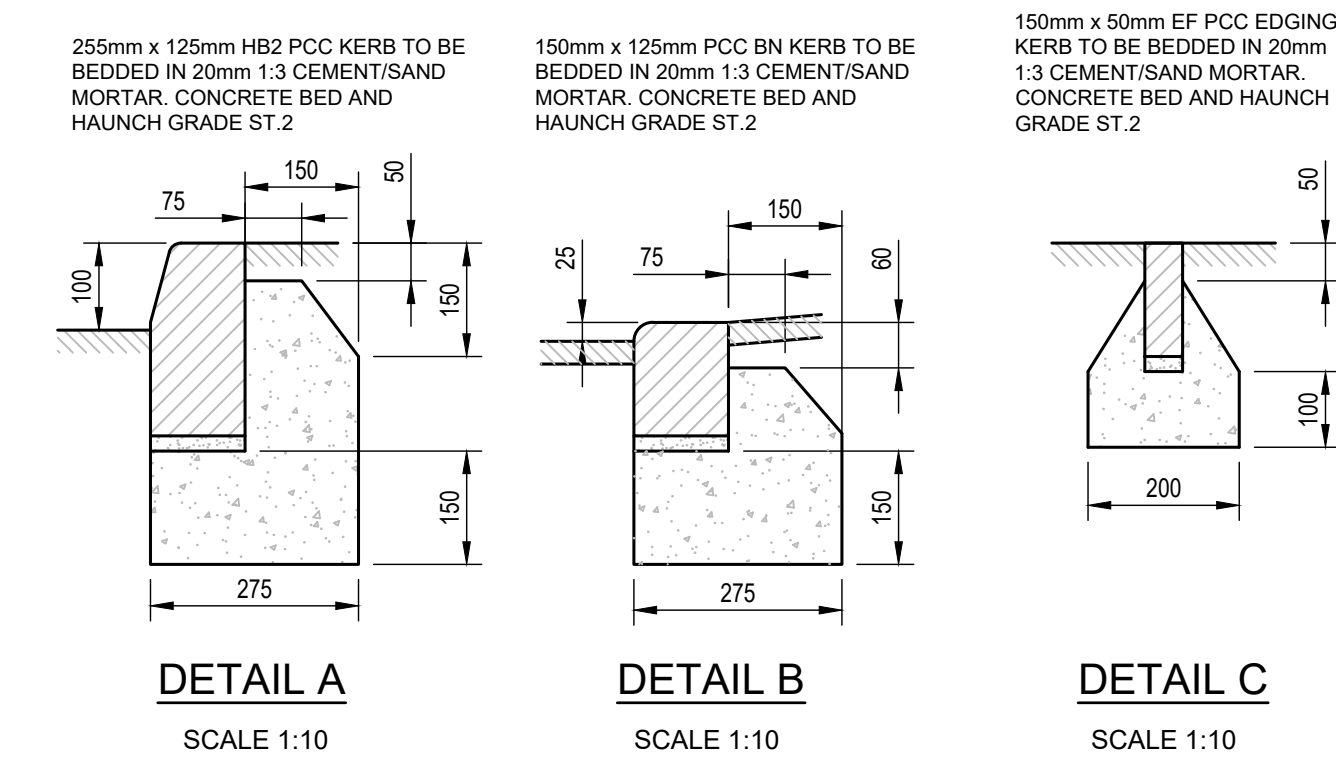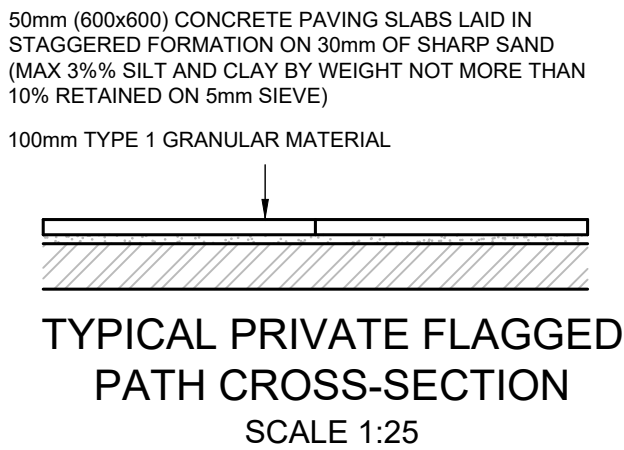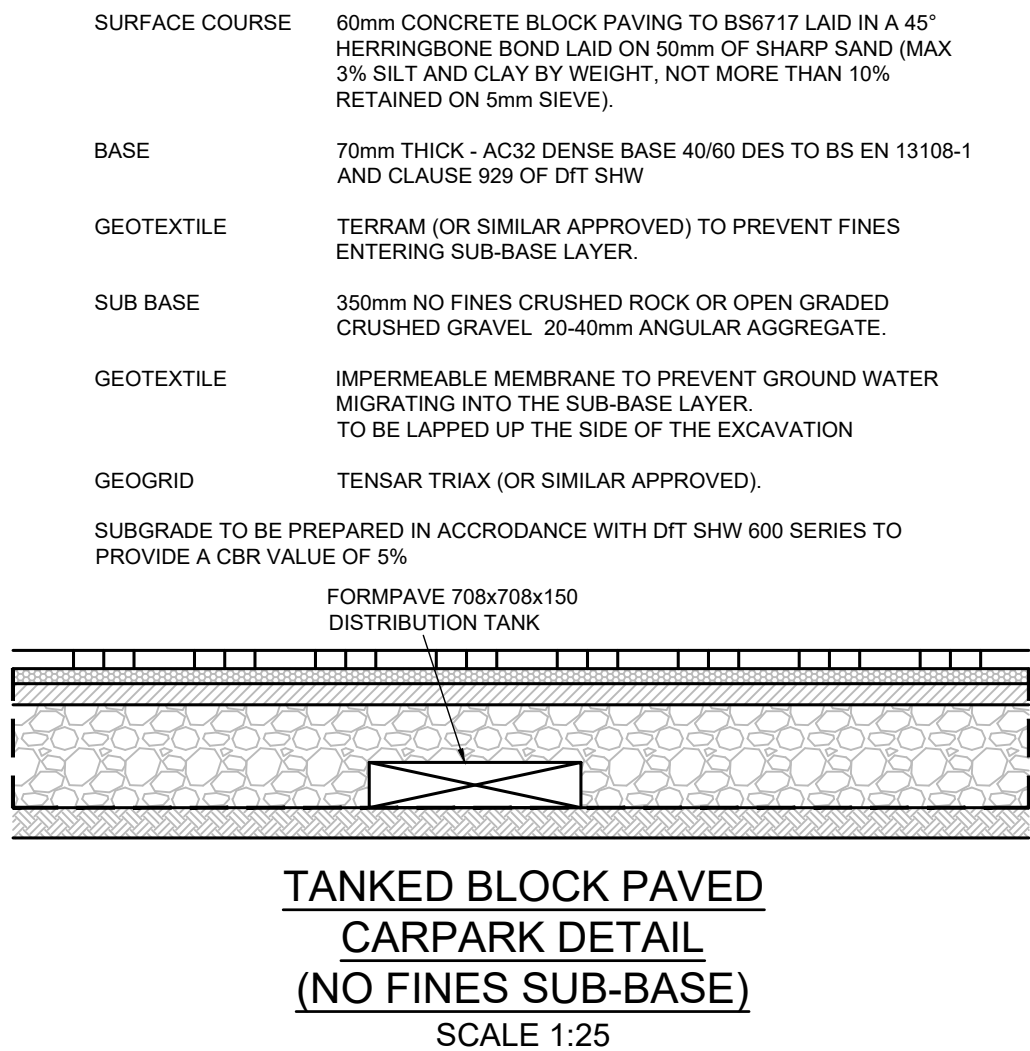

- NOTES
- CONTRACTORS MUST VERIFY ALL DIMENSIONS ON SITE BEFORE COMMENCING ANY WORK ON SHOP DRAWINGS
- DO NOT SCALE FROM THIS DRAWING
- REPORTS 4 PLANNING COPYRIGHT
1. ALL DIMENSIONS IN MILLIMETERS UNLESS NOTED OTHERWISE.
2. THIS DRAWING TO BE READ IN CONJUNCTION WITH ALL OTHER ENGINEERING DRAWINGS AND CALCULATIONS ASSOCIATED WITH THIS PROJECT.
3. ALL ADOPTABLE HIGHWAY WORKS ARE TO BE CARRIED OUT TO THE REQUIREMENTS AND FULL SATISFACTION OF WEST SUSSEX COUNTY COUNCIL.
4. ALL COMPONENTS AND MATERIALS ARE TO BE MANUFACTURED AND SUPPLIED IN ACCORDANCE WITH THE RELEVANT BRITISH STANDARDS, AND LAID AND BACKFILLED IN ACCORDANCE WITH MANUFACTURERS INSTRUCTIONS AND THE RELEVANT BRITISH STANDARDS.
5. THE CONTRACTOR SHALL, BEFORE COMMENCING THE WORKS, VERIFY ALL SITE AND SETTING OUT DIMENSIONS. THE CONTRACTOR SHALL BE RESPONSIBLE FOR THE TRUE AND PROPER SETTING OUT OF THE WORKS AND FOR THE CORRECTNESS OF THE POSITION, LEVELS, DIMENSIONS, AND ALIGNMENT OF ALL PARTS OF THE WORKS.
6. FOR LANDSCAPING SURFACE MATERIAL FINISHES REFER TO ARCHITECT'S CURRENT WORKING DRAWINGS.

P2	POROUS CARPARK DETAIL AMENDED TO TANKED SYSTEM.	20.05.21	MGC
P1	PRELIMINARY ISSUE	10.12.19	MGC
REV	AMENDMENT	DATE	CHKD

DRAWING STATUS

PRELIMINARY



REPORTS 4 PLANNING

A DIVISION OF BROWN FISHER ENVIRONMENTAL LLP

CLIENT

EMSDALE RESIDENTIAL LIMITED

PROJECT

MIXED USE DEVELOPMENT
46a - 47 PIER ROAD
LITTLEHAMPTON

DRAWING TITLE

EXTERNAL WORKS
CONSTRUCTION DETAILS

CIVILS

SCALE	DRAWN BY	CHECKED	DATE
AS SHOWN	RAC	MGC	DEC 2019
DRAWING NUMBER	REVISION		
1174-1001-CIV-30	P2		