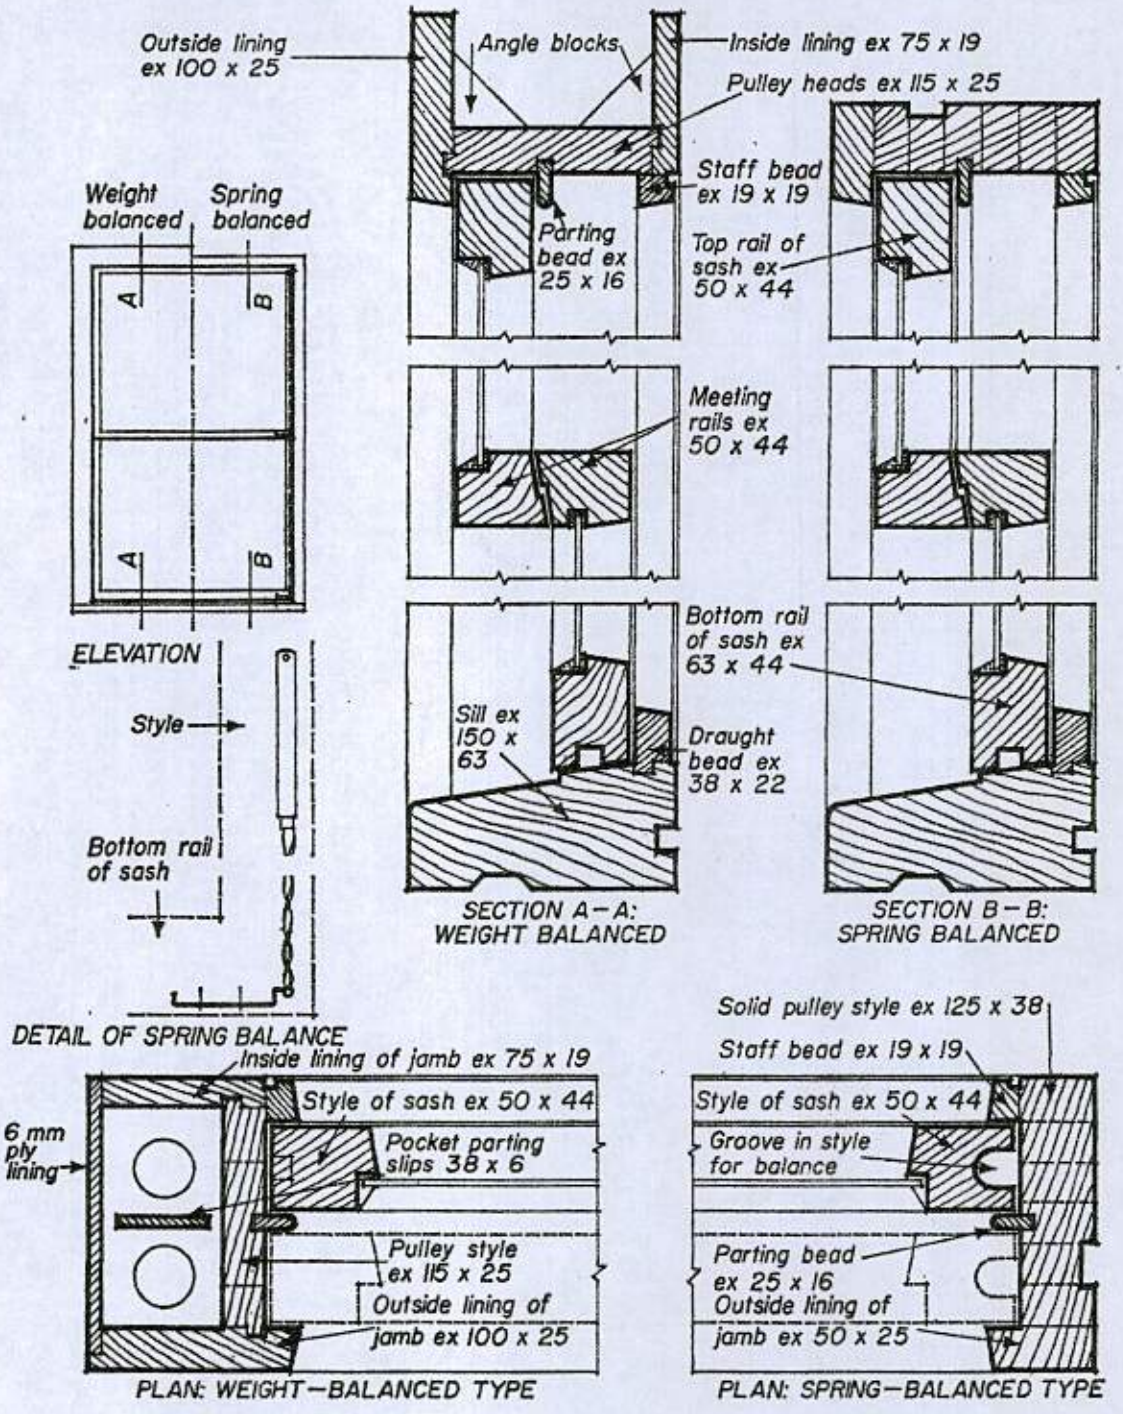

118 Standard timber sash windows

142

SASH WINDOW DETAIL

18 RIVER ROAD, LITTLEHAMPTON.

Drg. no. 1437 detail 2

ARUN DISTRICT COUNCIL LU/112/15/DOC