



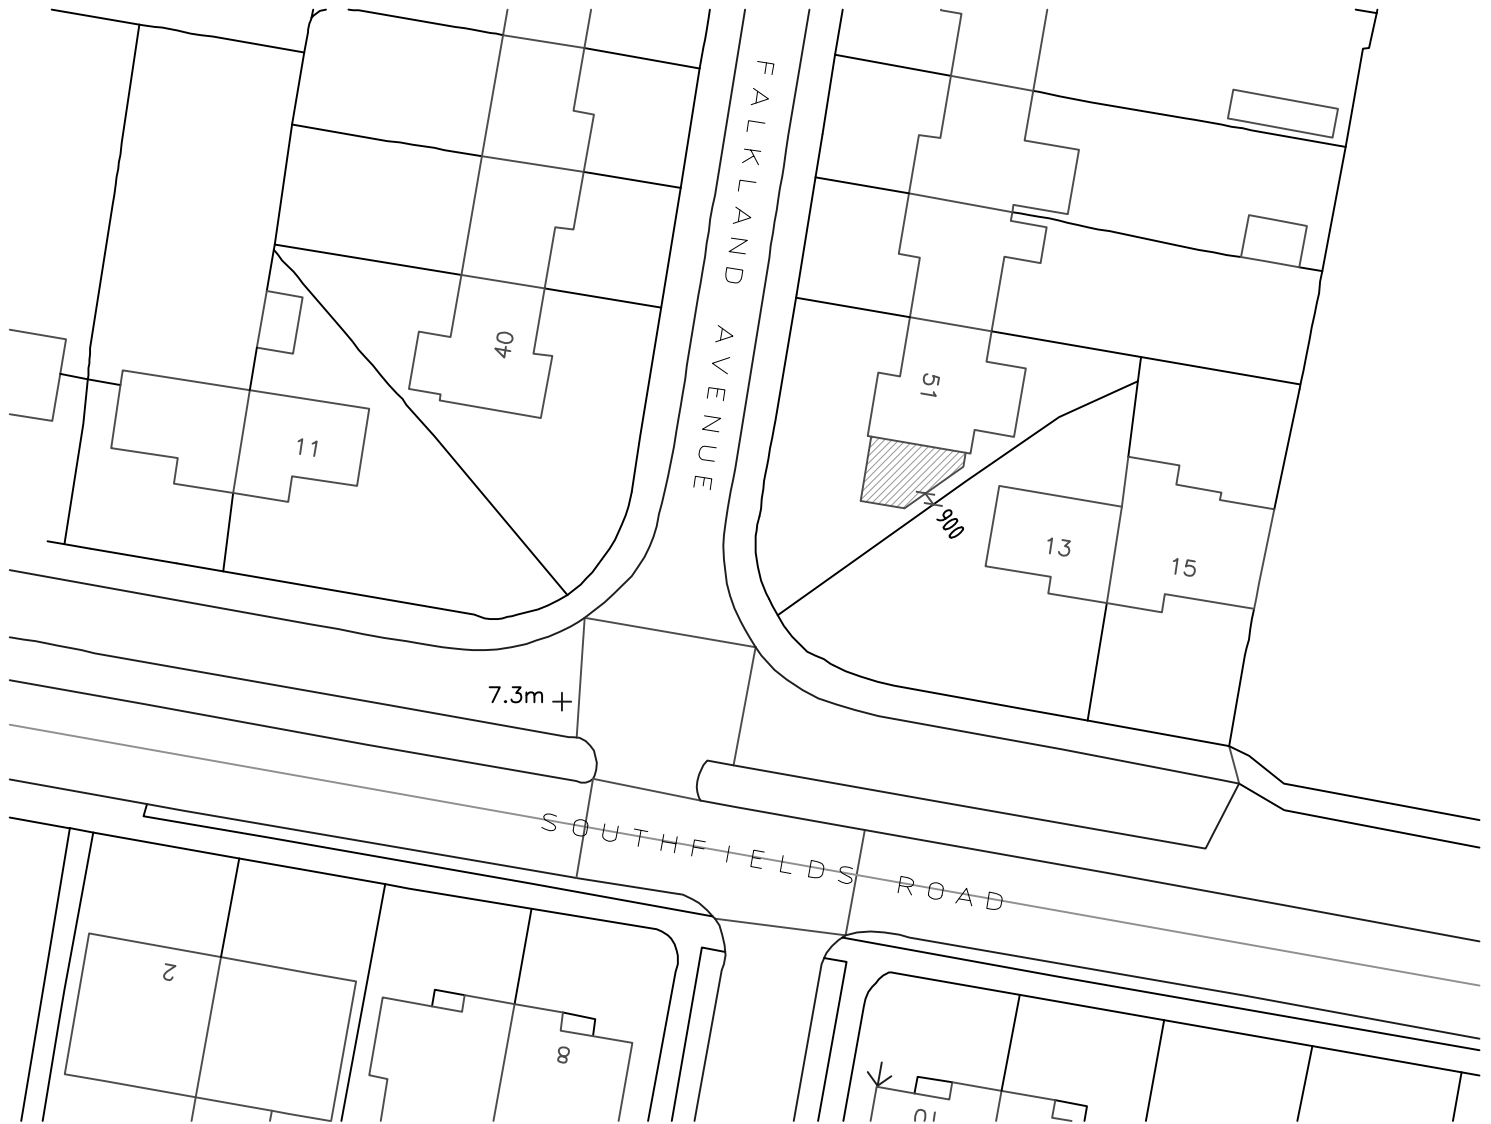

Block Plan

0 10 25m 50m

Scale 1:500

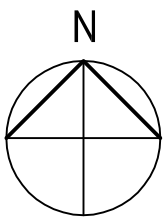

A	Dimension to boundary added	A
Rev	Description	Date
Job Reference: Side Extension 51 Falkland Avenue Littlehamton BN17 6AB		Client: Steven Cook
		Drawing Title: Block Plan

Scale: 1:500 @ A4 Dwg No: TGAT159/BP A Drawn: Date: 19.04.18

TG/AT

Architectural Services

All dimensions to be checked on site.

This drawing should be approved by Local Authority Planning/Building Control or other appropriate checking authority prior to commencement of work.

This drawing should not be reproduced without the prior consent of the author