




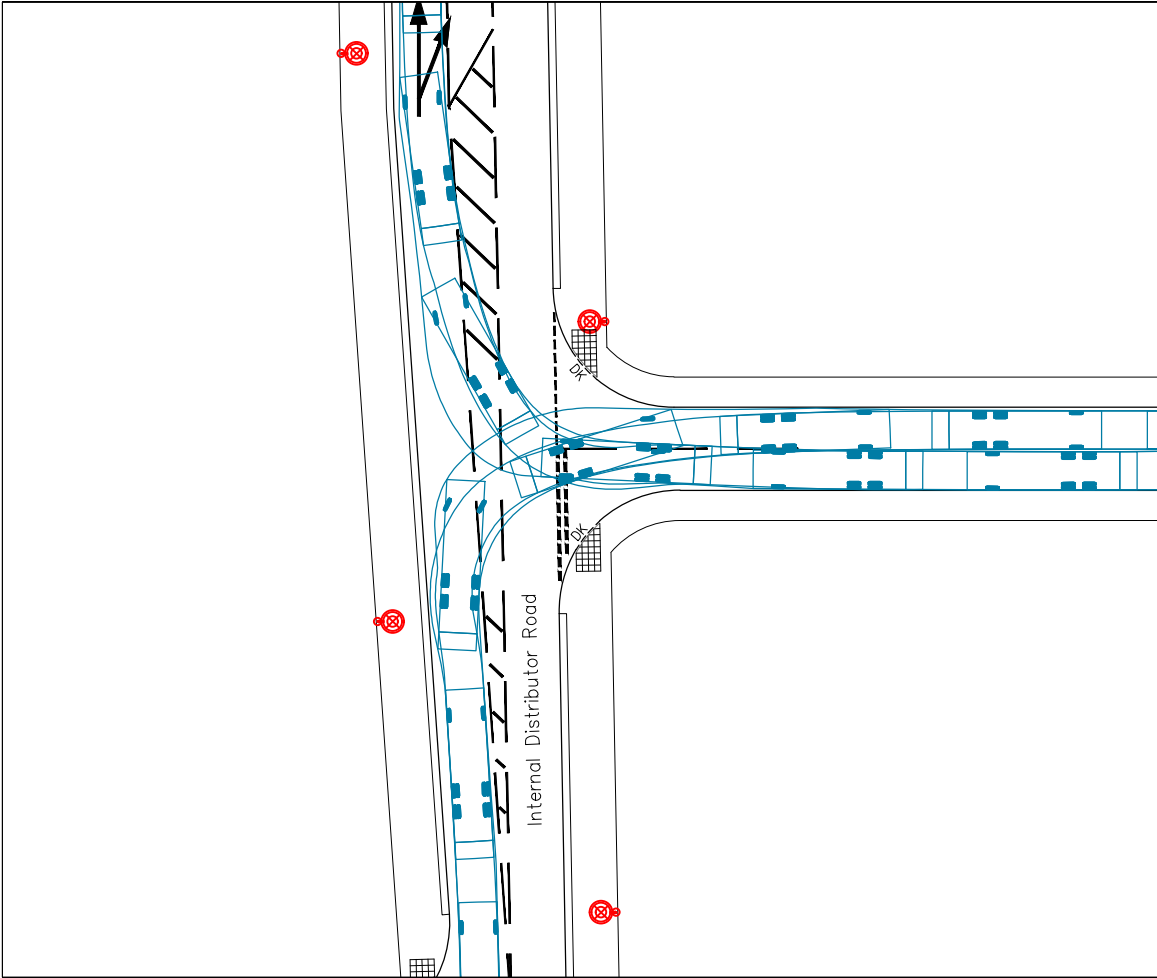

RIGHT IN AND RIGHT OUT

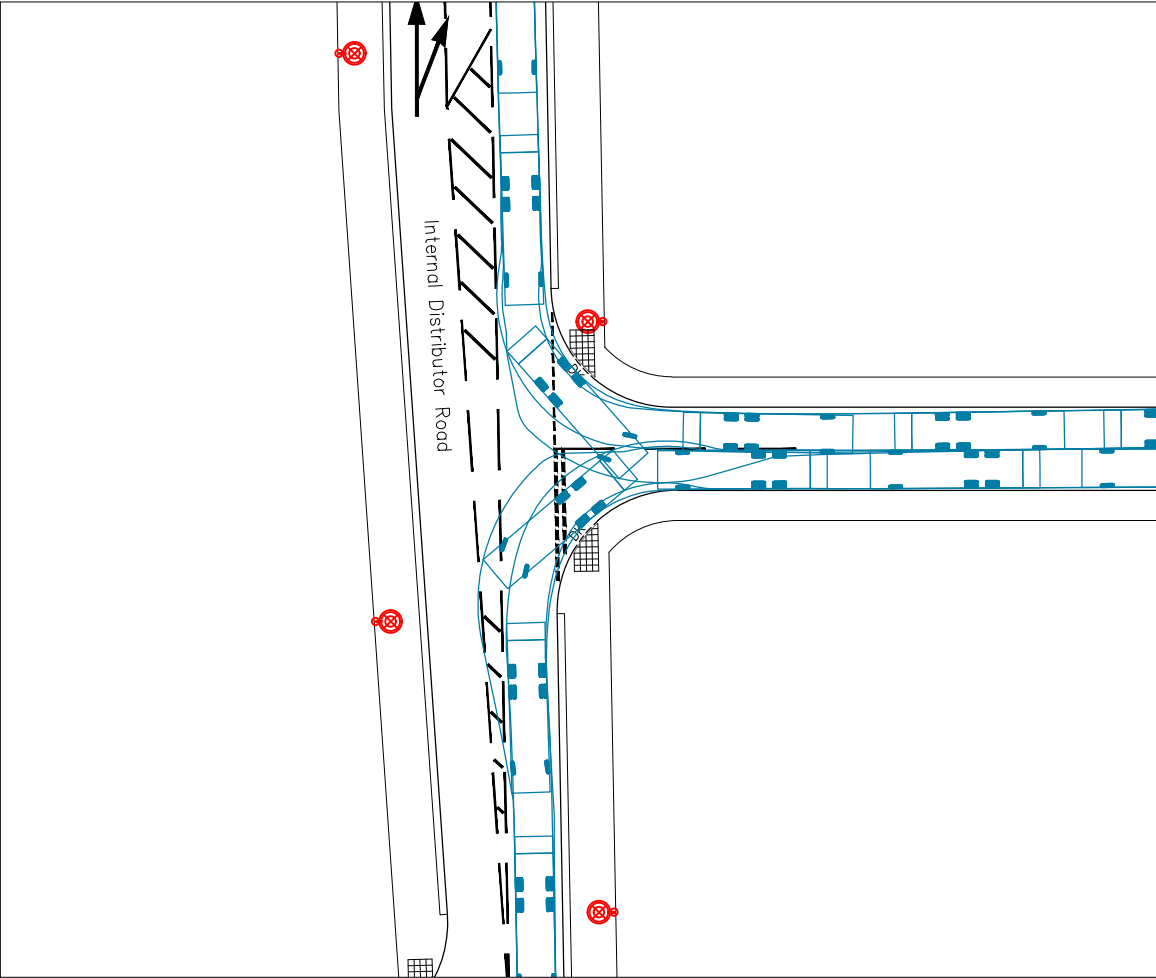

LEFT IN AND LEFT OUT

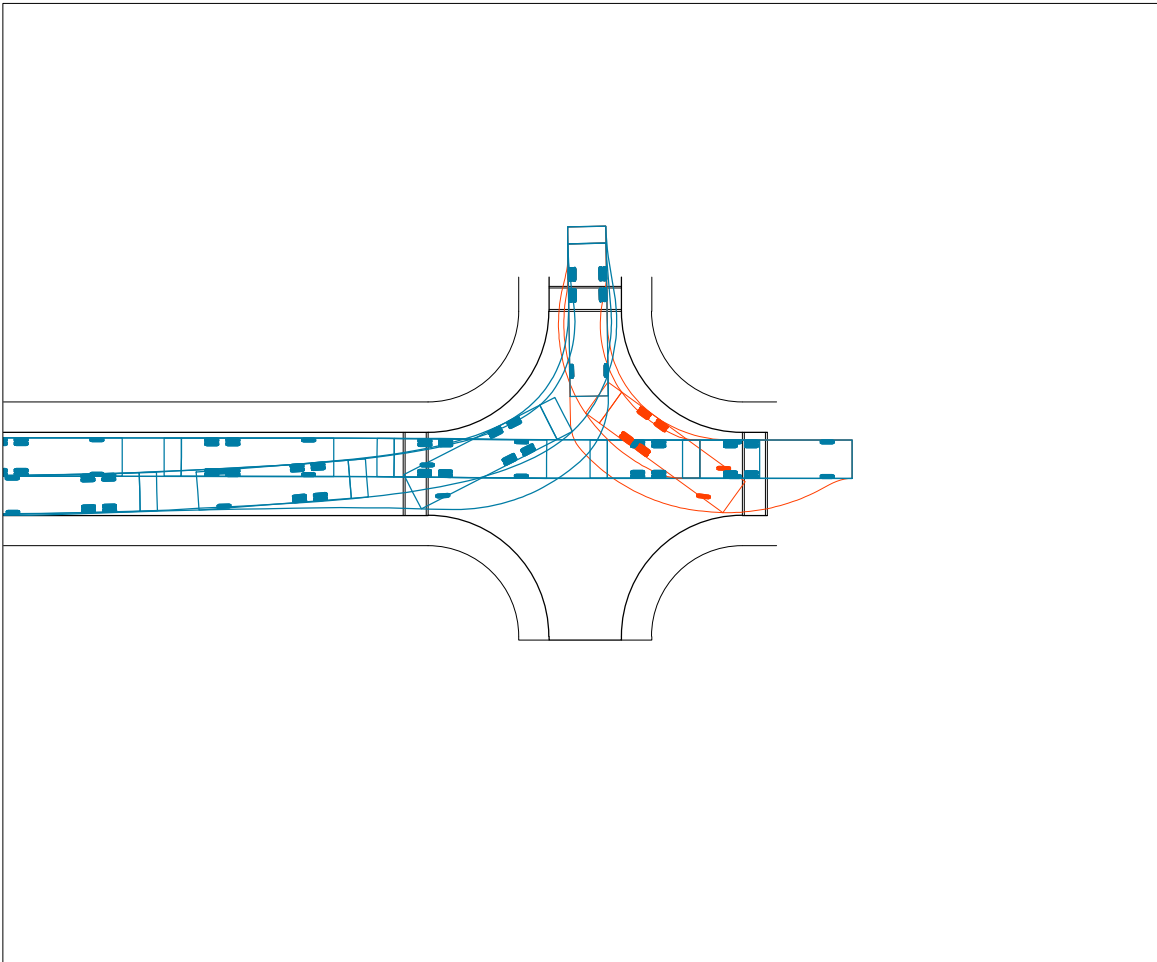

THREE POINT TURN AT RAISED TABLE

NOTES

- 1. This drawing is to be read in conjunction with all relevant documents and specifications.
- 2. Dimensions are not to be scaled.

KEY



11.3m refuse vehicle – forward gear



11.3 refuse vehicle – reverse gear

Reproduced from Ordnance Survey digital data with the permission of the Controller of Her Majesty's Stationery Office, Crown copyright (AL814229).



P2	Issued for Planning	27/03/15 T.Hart	SH
P1	Draft issue	19/03/15 T.Hart	SH
Rev.	Description	Date	Chkd



Glanville
Cornerstone House
62 Foxhall Road, Didcot
Oxon, OX11 7AD
Tel: (01235) 515550 Fax: (01235) 817799
postbox@glanvillegroup.com www.glanvillegroup.com

Client :
 **PERSIMMON**

Project :
Toddington Lane
North Littlehampton

Title :
Swept Path Analysis
11.3m Refuse Vehicle

Project Engineer : S. Hudson Scale : 1:500 @ A3
Project Director : K. Rayner Date : March 2015
Status : **PLANNING**

Drawing No. TR8140927/SP03 Rev **P2**