
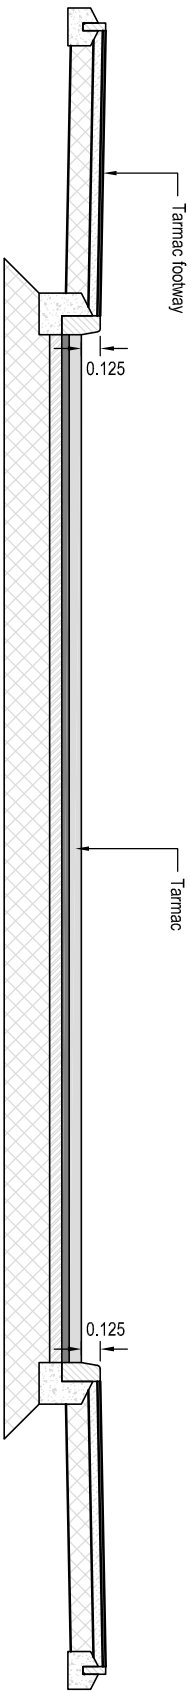
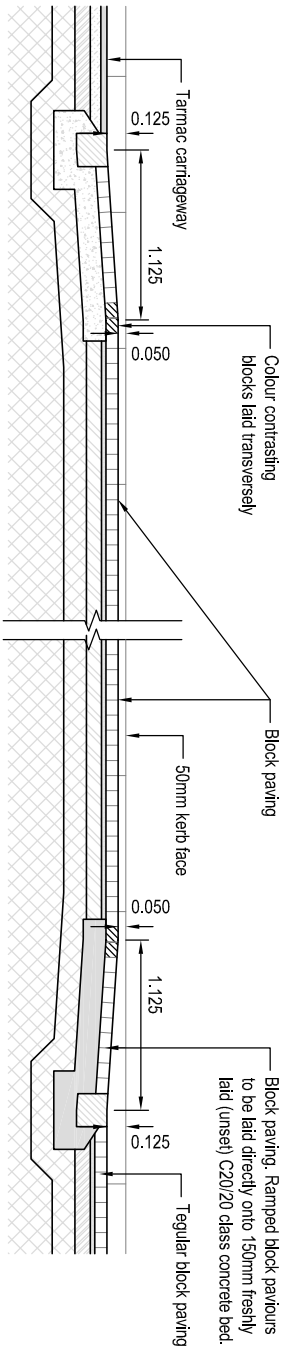


NOTES

1. This drawing is to be read in conjunction with all other relevant documents and specifications.
2. Dimensions not to be scaled.
3. Dimensions in meters unless noted otherwise.
4. All details subject to West Sussex County Council approval.
5. Refer to WSCC Standard Detail drawing S278/38/16 for details of raised table ramp feature.
6. Refer to WSCC Standard Detail drawings S278/38/02 & 03 for details of typical kerbs used.

KEY

- Tarmac footway
- Tarmac carriageway
- Block paving
- Block paved ramp
- Tactile paving

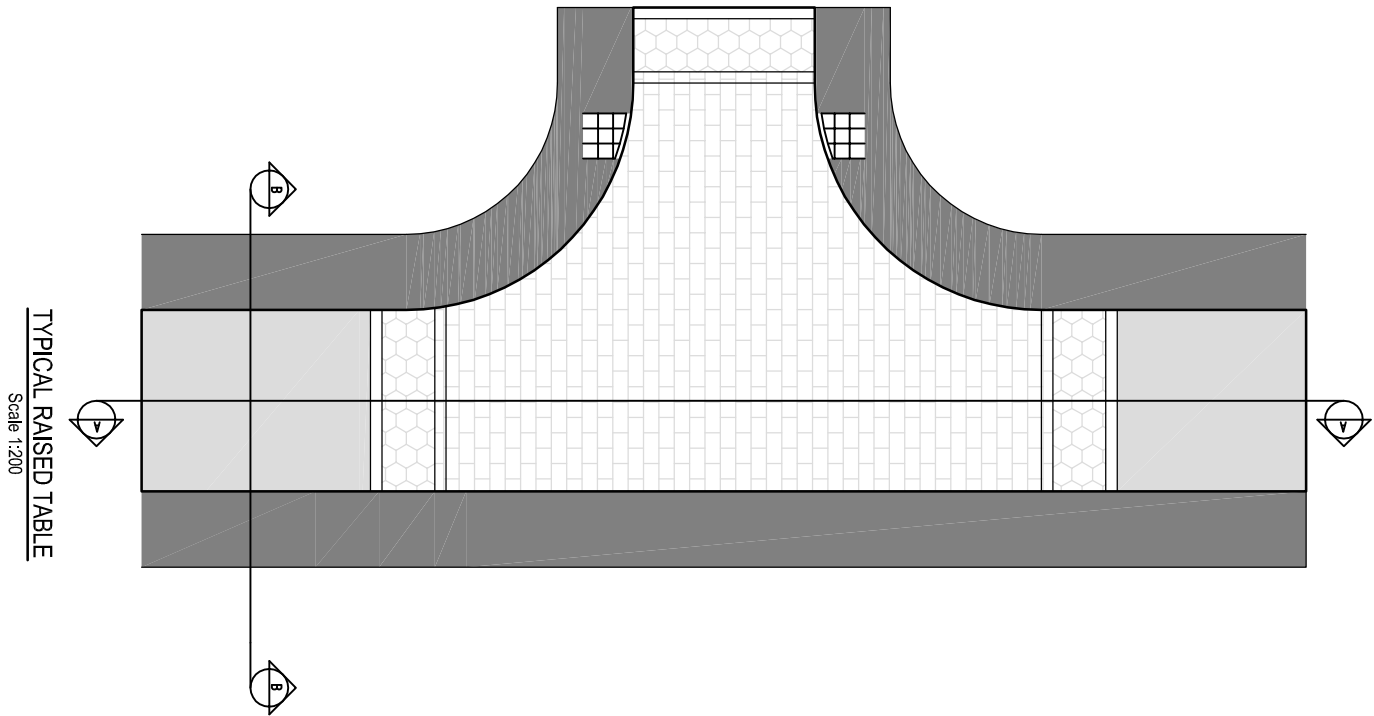

Rev	Description	Date	Chkd
-----	-------------	------	------



Glanville
Cornerstone House
62 Foxhall Road, Didcot
Oxon, OX11 7AD
Tel: (01235) 515550 Fax: (01235) 817799
postbox@glanvillegroup.com www.glanvillegroup.com



PERSIMMON

Client :
Project :
North Littlehampton

Title :
Typical Raised Table Arrangement

Project Engineer : S. Hudson	Scale : As shown @ A3
Project Director : J. Birch	Date : February 2015
Status : PLANNING	

Drawing No. TR8140927/SK10	Rev -
----------------------------	-------