NOTES

1. This drawing to be read in conjunction with all relevant documents and specifications.
2. Dimensions not to be scaled.
3. All works shall be in accordance with Volume 1 of the "Manual of Contract Documents for Highway Works – Specification for Highway Works"

KEY

- DK — Dropped kerb
- Corduroy tactile paving
- Uncontrolled pedestrian crossing (400x400x50mm blister tactile paving slabs)
- Indicative location of proposed street lighting to be confirmed at detail design

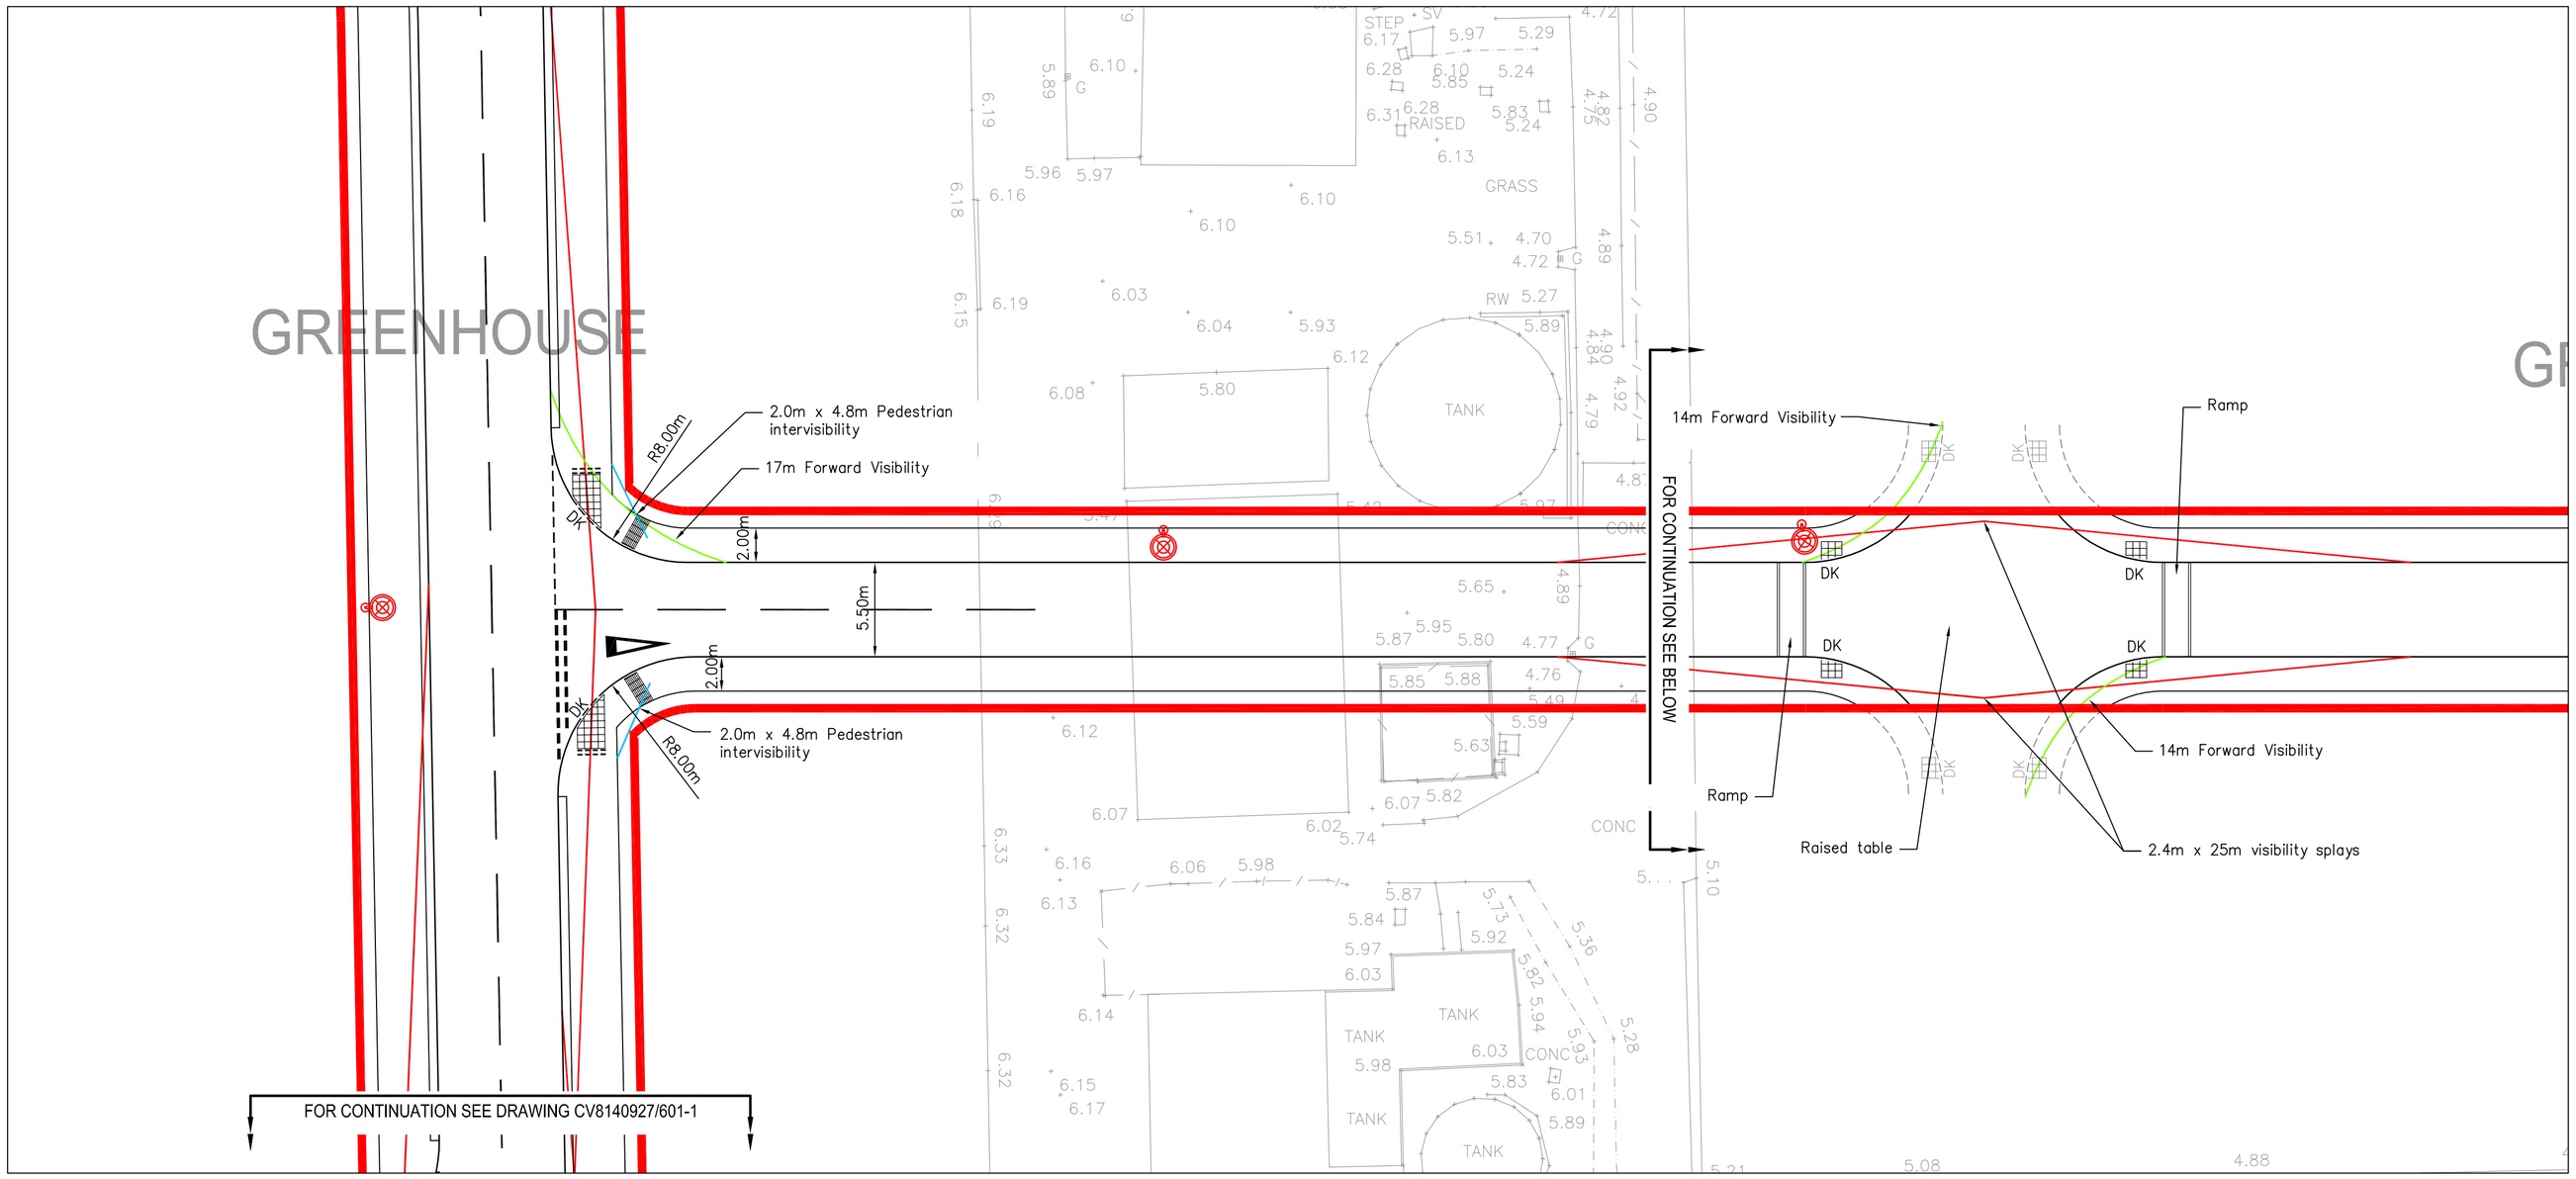

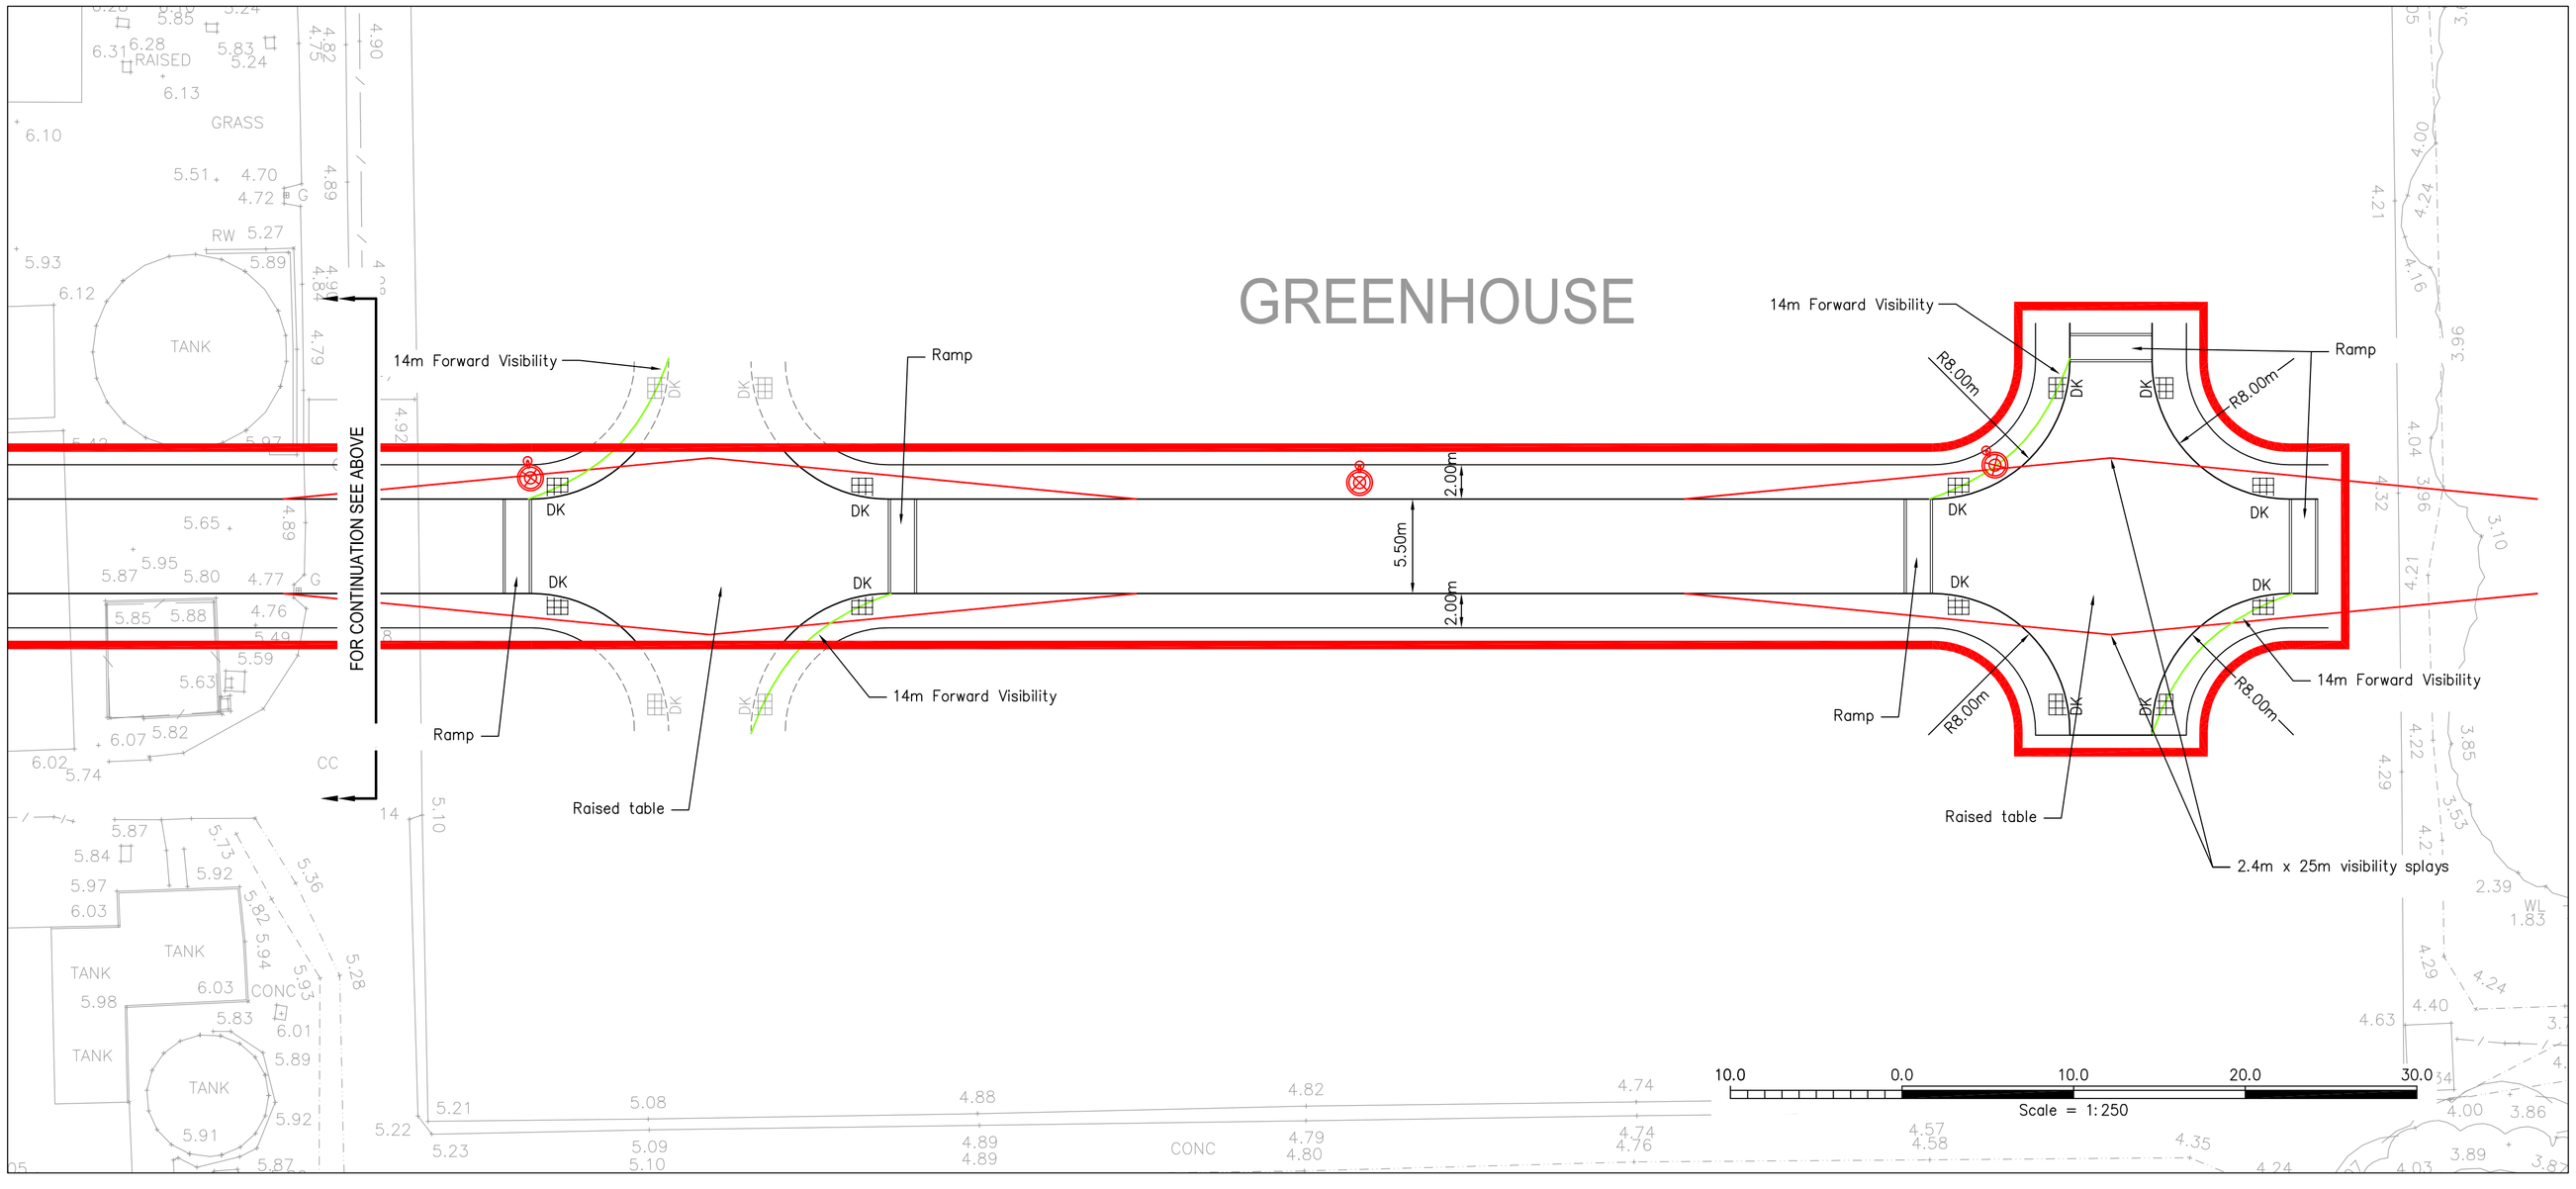

N

Rev.	Description	Date	Chkd
P5	Amended to suit Mayer Brown drawings	22/09/15 M.Piechocki	SH
P4	Amended to WSCC comments	01/06/15 M.Piechocki	SH
P3	Amended to WSCC comments	27/03/15 M.Piechocki	SH
P2	Issued for planning	27/03/15 J.Blenkinsop	SH
P1	Draft issue	19/03/15 T.Hart	SH

Glanville
Cornerstone House
62 Foxhall Road, Didcot
Oxon, OX11 7AD
Tel: (01235) 515550 Fax: (01235) 817799
postbox@glanvillegroup.com www.glanvillegroup.com

Client : PERSIMMON

Project : Toddington Lane
North Littlehampton

Title : B3 / B5 Access Road
General Arrangement
Sheet 2 of 2

Project Engineer :	S. Hudson	Scale :	1:250 @ A1
Project Director :	K. Rayner	Date :	March 2015
Status :	PLANNING		

Drawing No. CV8140927/600-2 Rev P5

ARUN DISTRICT COUNCIL LU1141/4/E5