




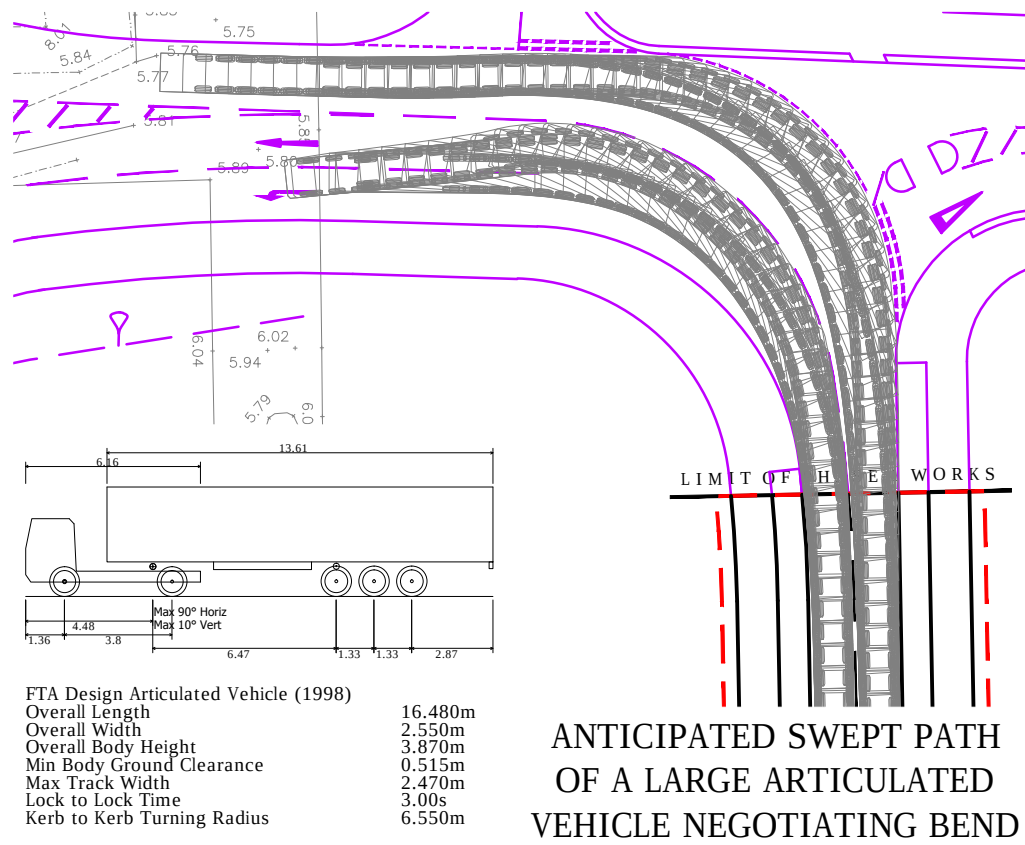


ANTICIPATED SWEEP PATH OF A LARGE ARTICULATED VEHICLE NEGOTIATING BEND

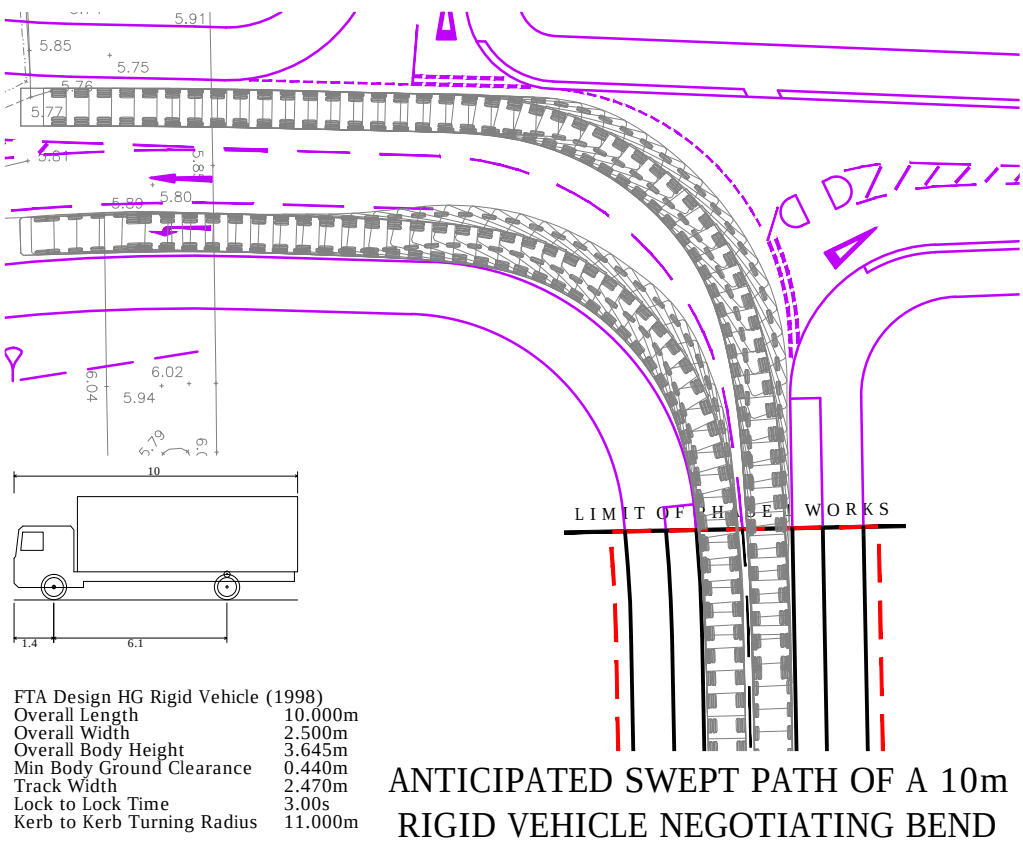


ANTICIPATED SWEEP PATH OF A 10m RIGID VEHICLE NEGOTIATING BEND

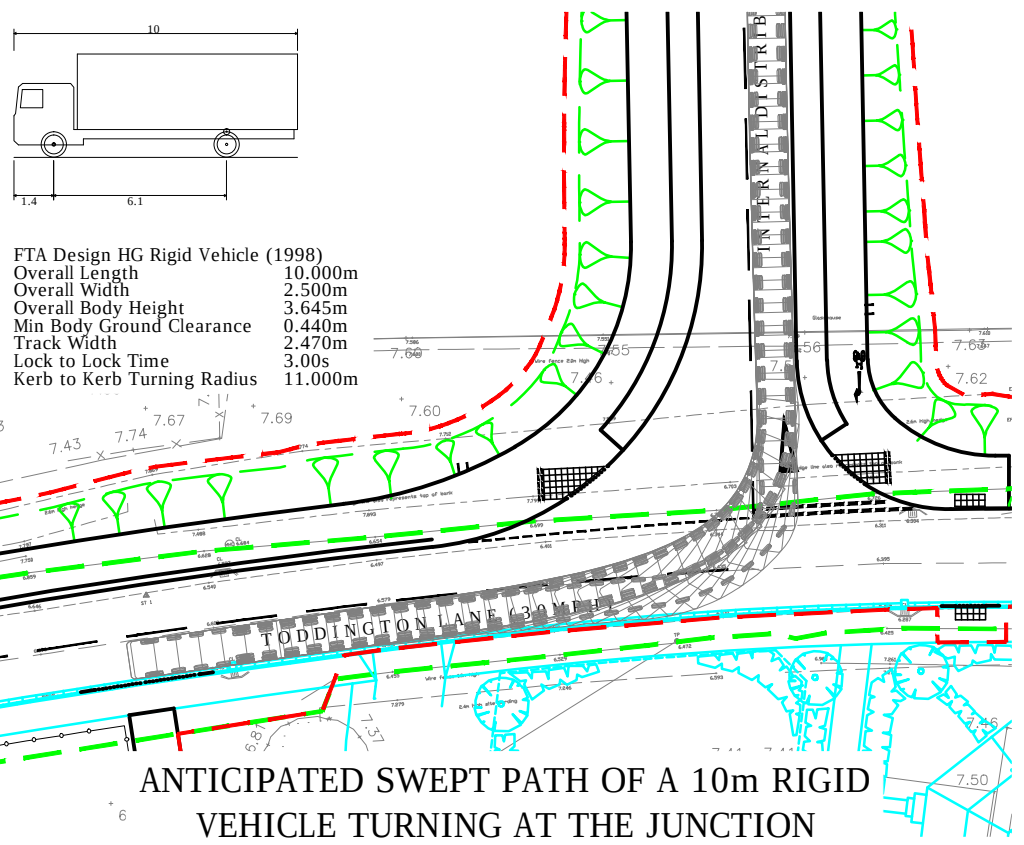


ANTICIPATED SWEEP PATH OF A 10m RIGID VEHICLE TURNING AT THE JUNCTION

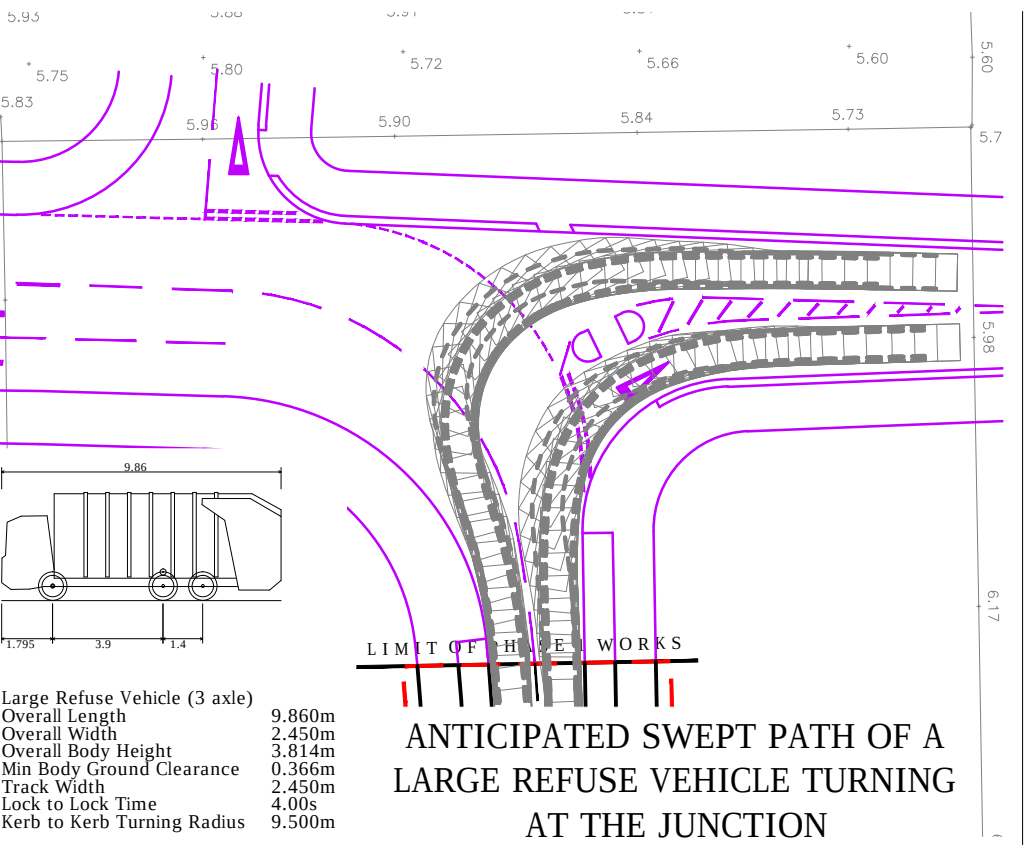


ANTICIPATED SWEEP PATH OF A LARGE REFUSE VEHICLE TURNING AT THE JUNCTION

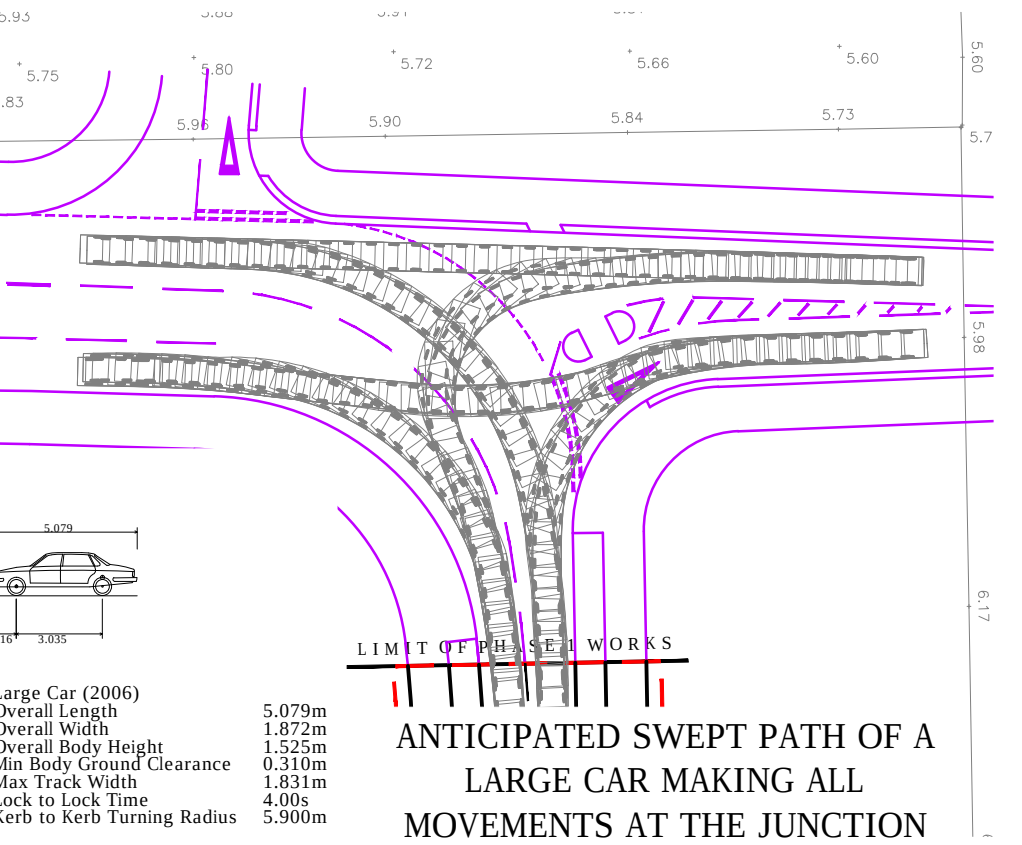


ANTICIPATED SWEEP PATH OF A LARGE CAR MAKING ALL MOVEMENTS AT THE JUNCTION

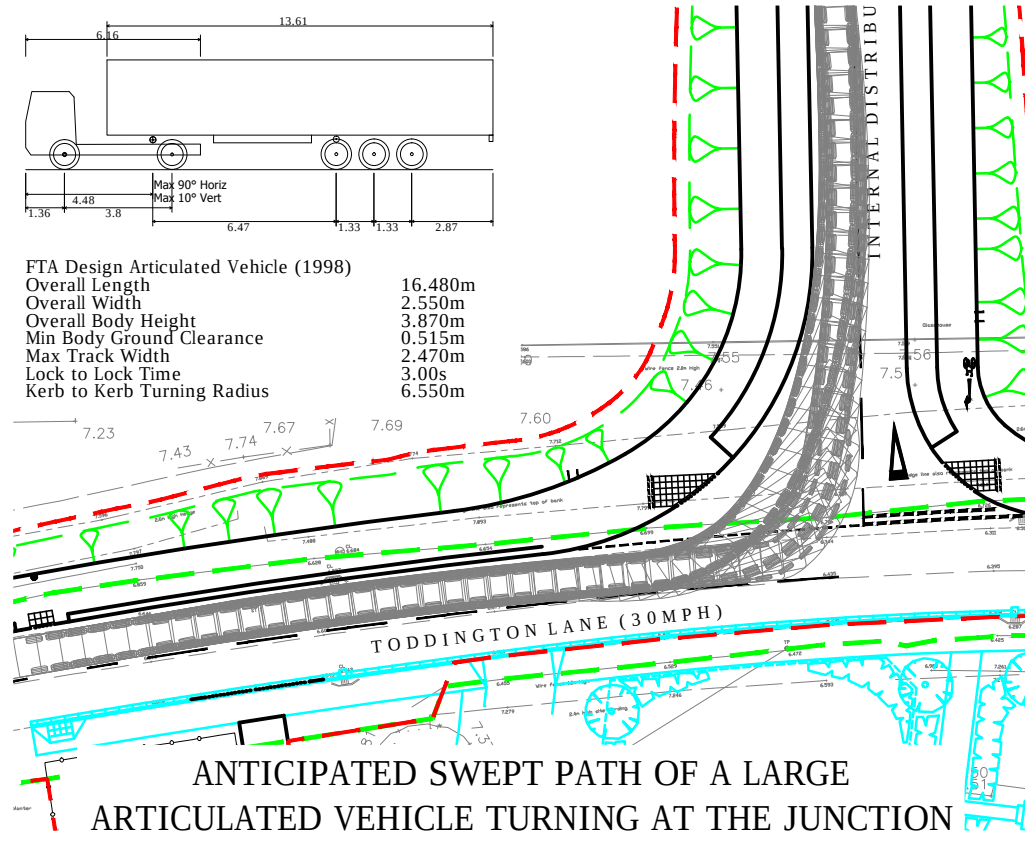


ANTICIPATED SWEEP PATH OF A LARGE ARTICULATED VEHICLE TURNING AT THE JUNCTION

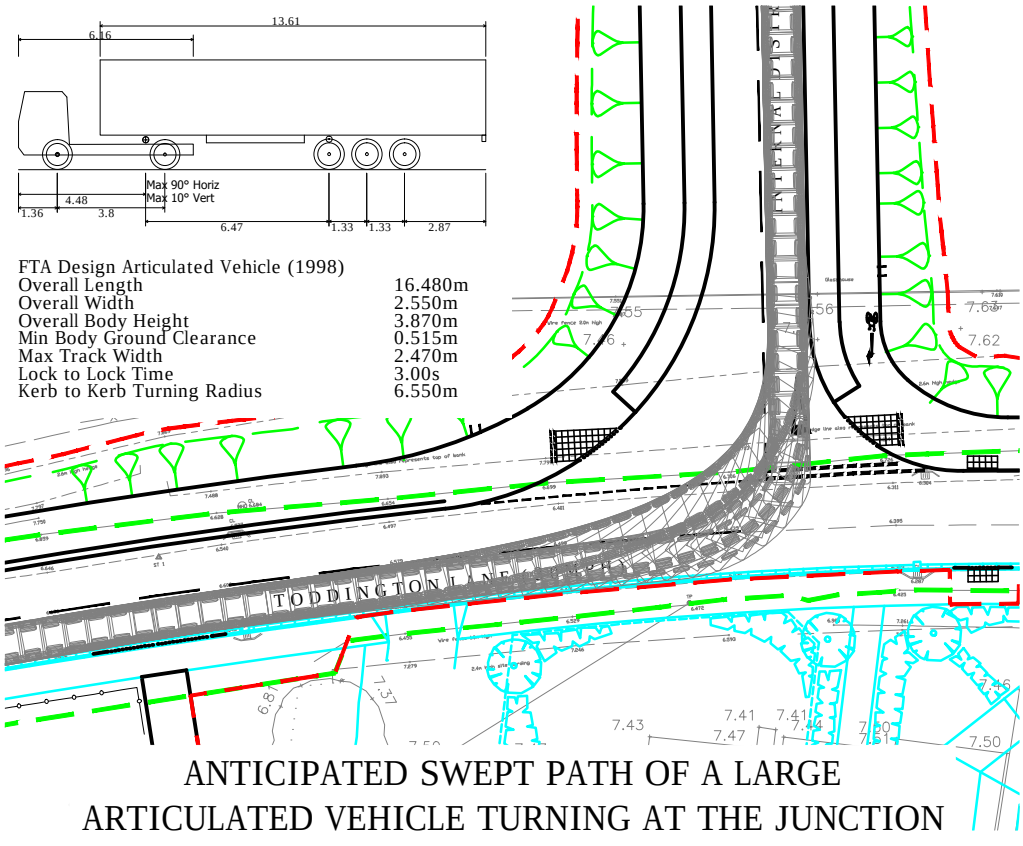


ANTICIPATED SWEEP PATH OF A LARGE ARTICULATED VEHICLE TURNING AT THE JUNCTION

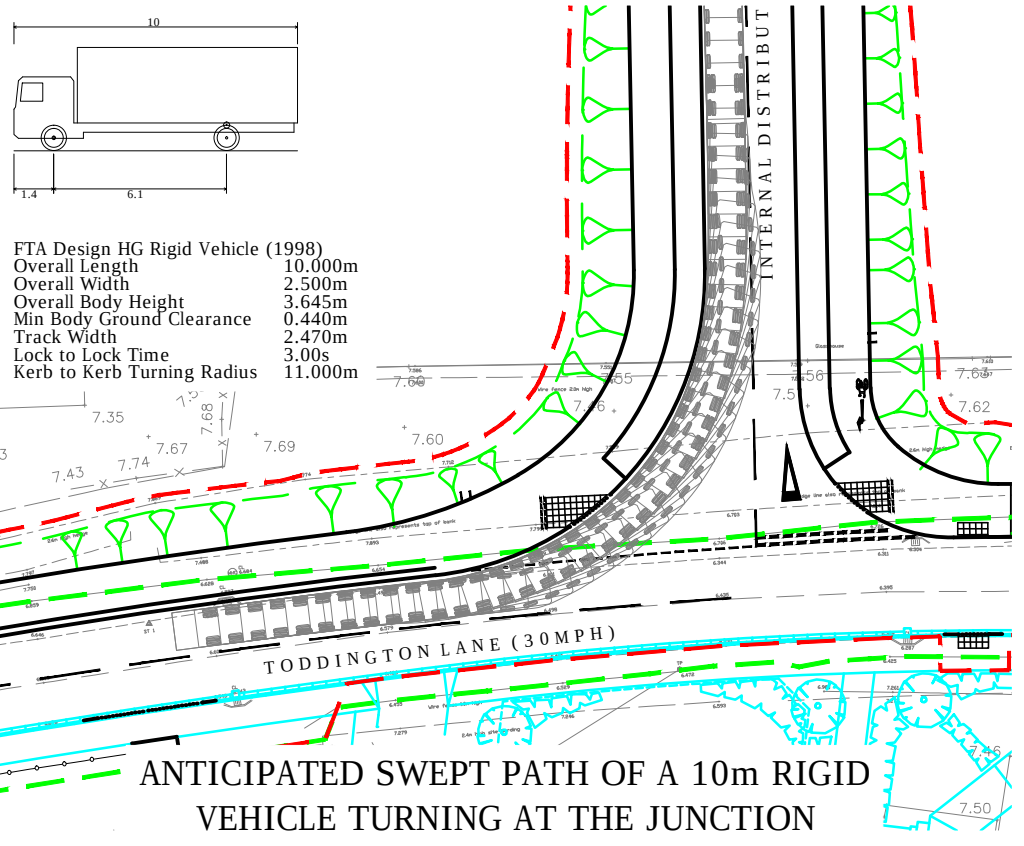


ANTICIPATED SWEEP PATH OF A 10m RIGID VEHICLE TURNING AT THE JUNCTION

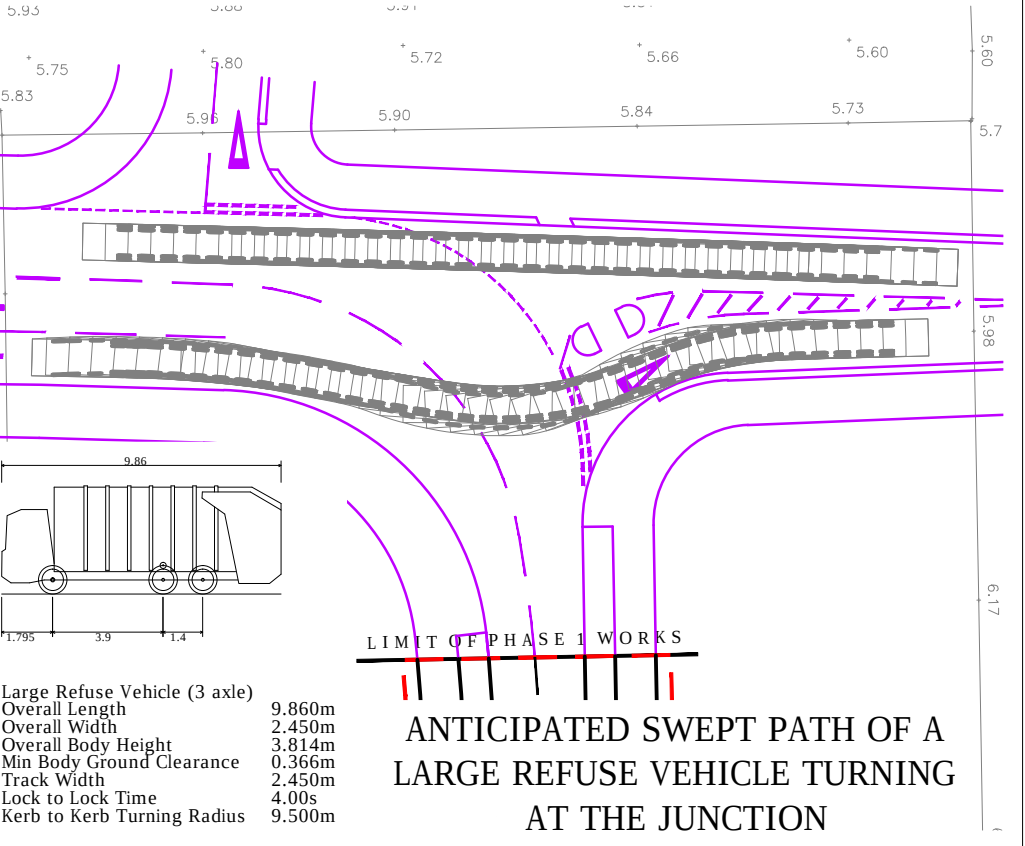


ANTICIPATED SWEEP PATH OF A LARGE REFUSE VEHICLE TURNING AT THE JUNCTION

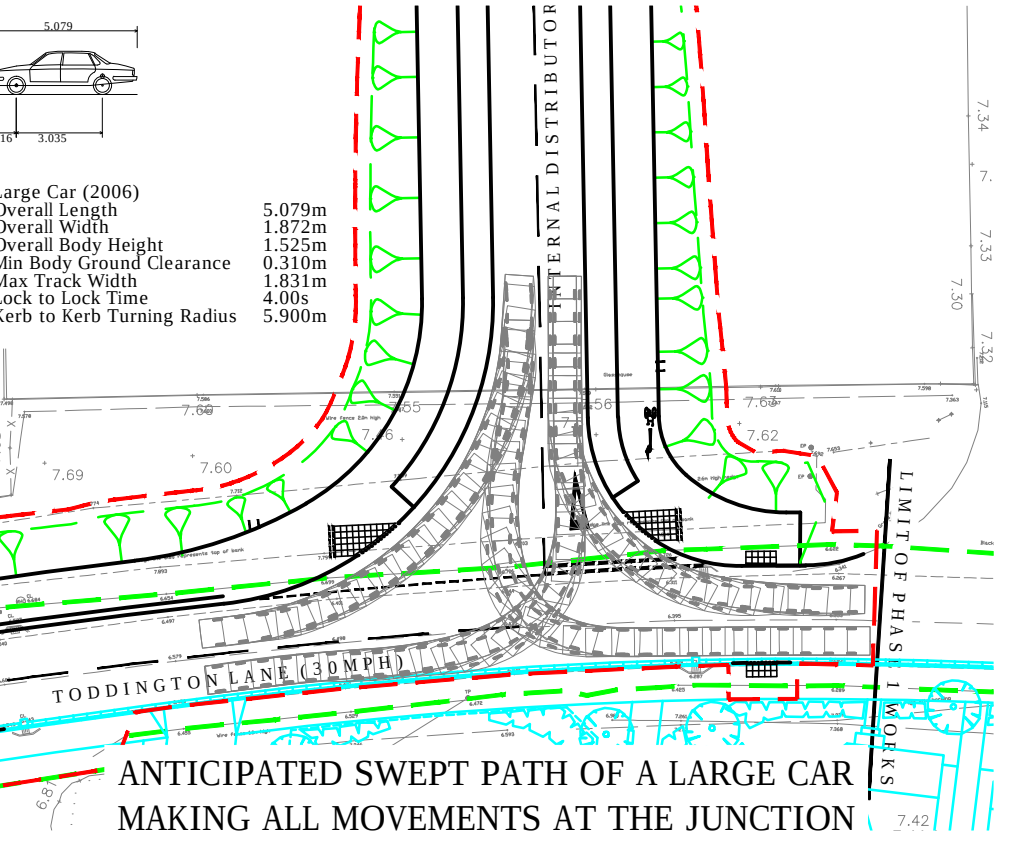


ANTICIPATED SWEEP PATH OF A LARGE CAR MAKING ALL MOVEMENTS AT THE JUNCTION

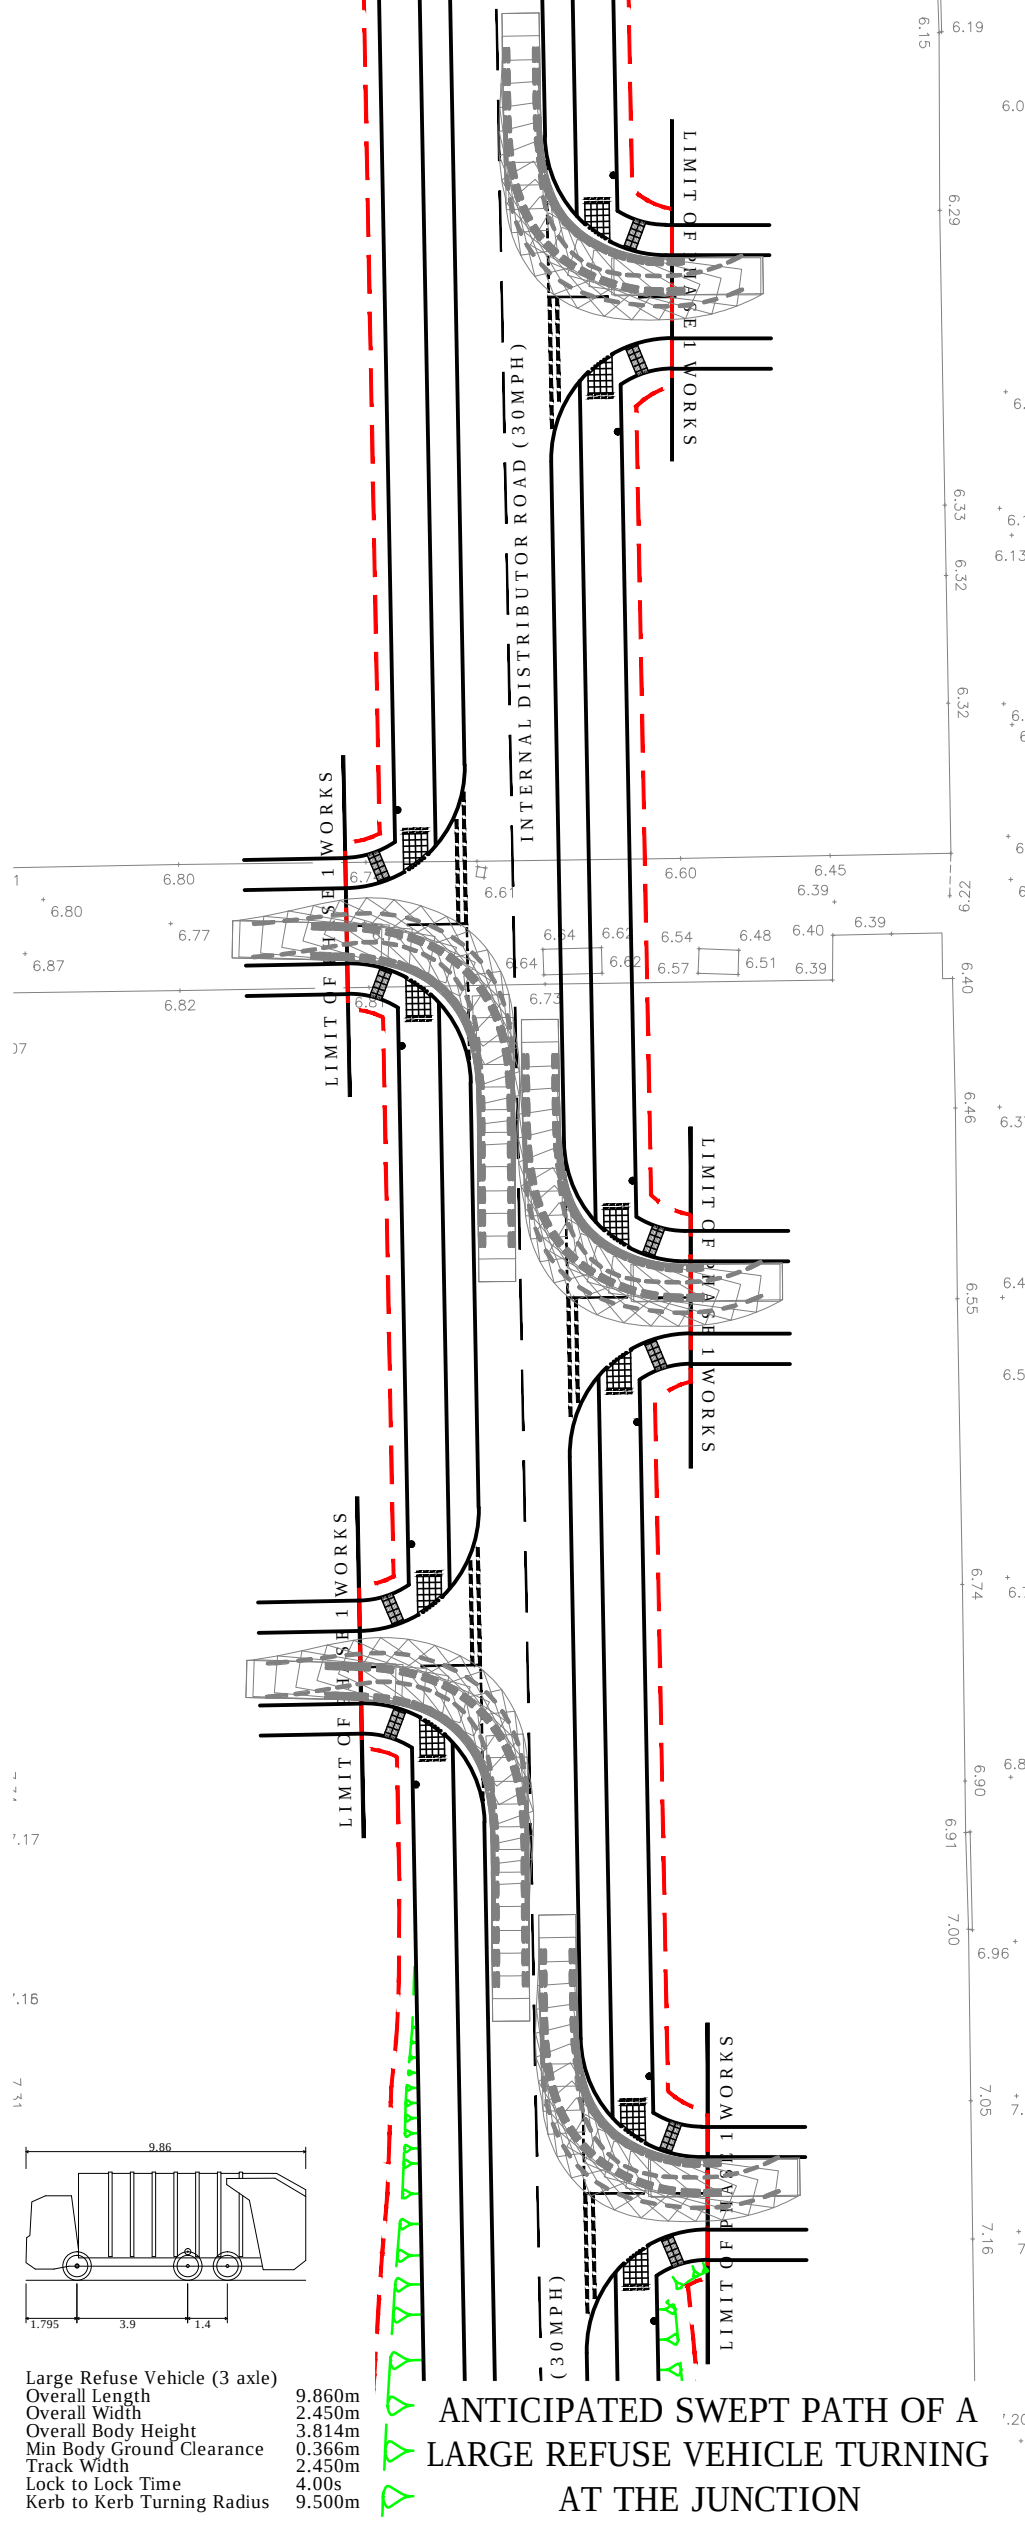


ANTICIPATED SWEEP PATH OF A LARGE REFUSE VEHICLE TURNING AT THE JUNCTION

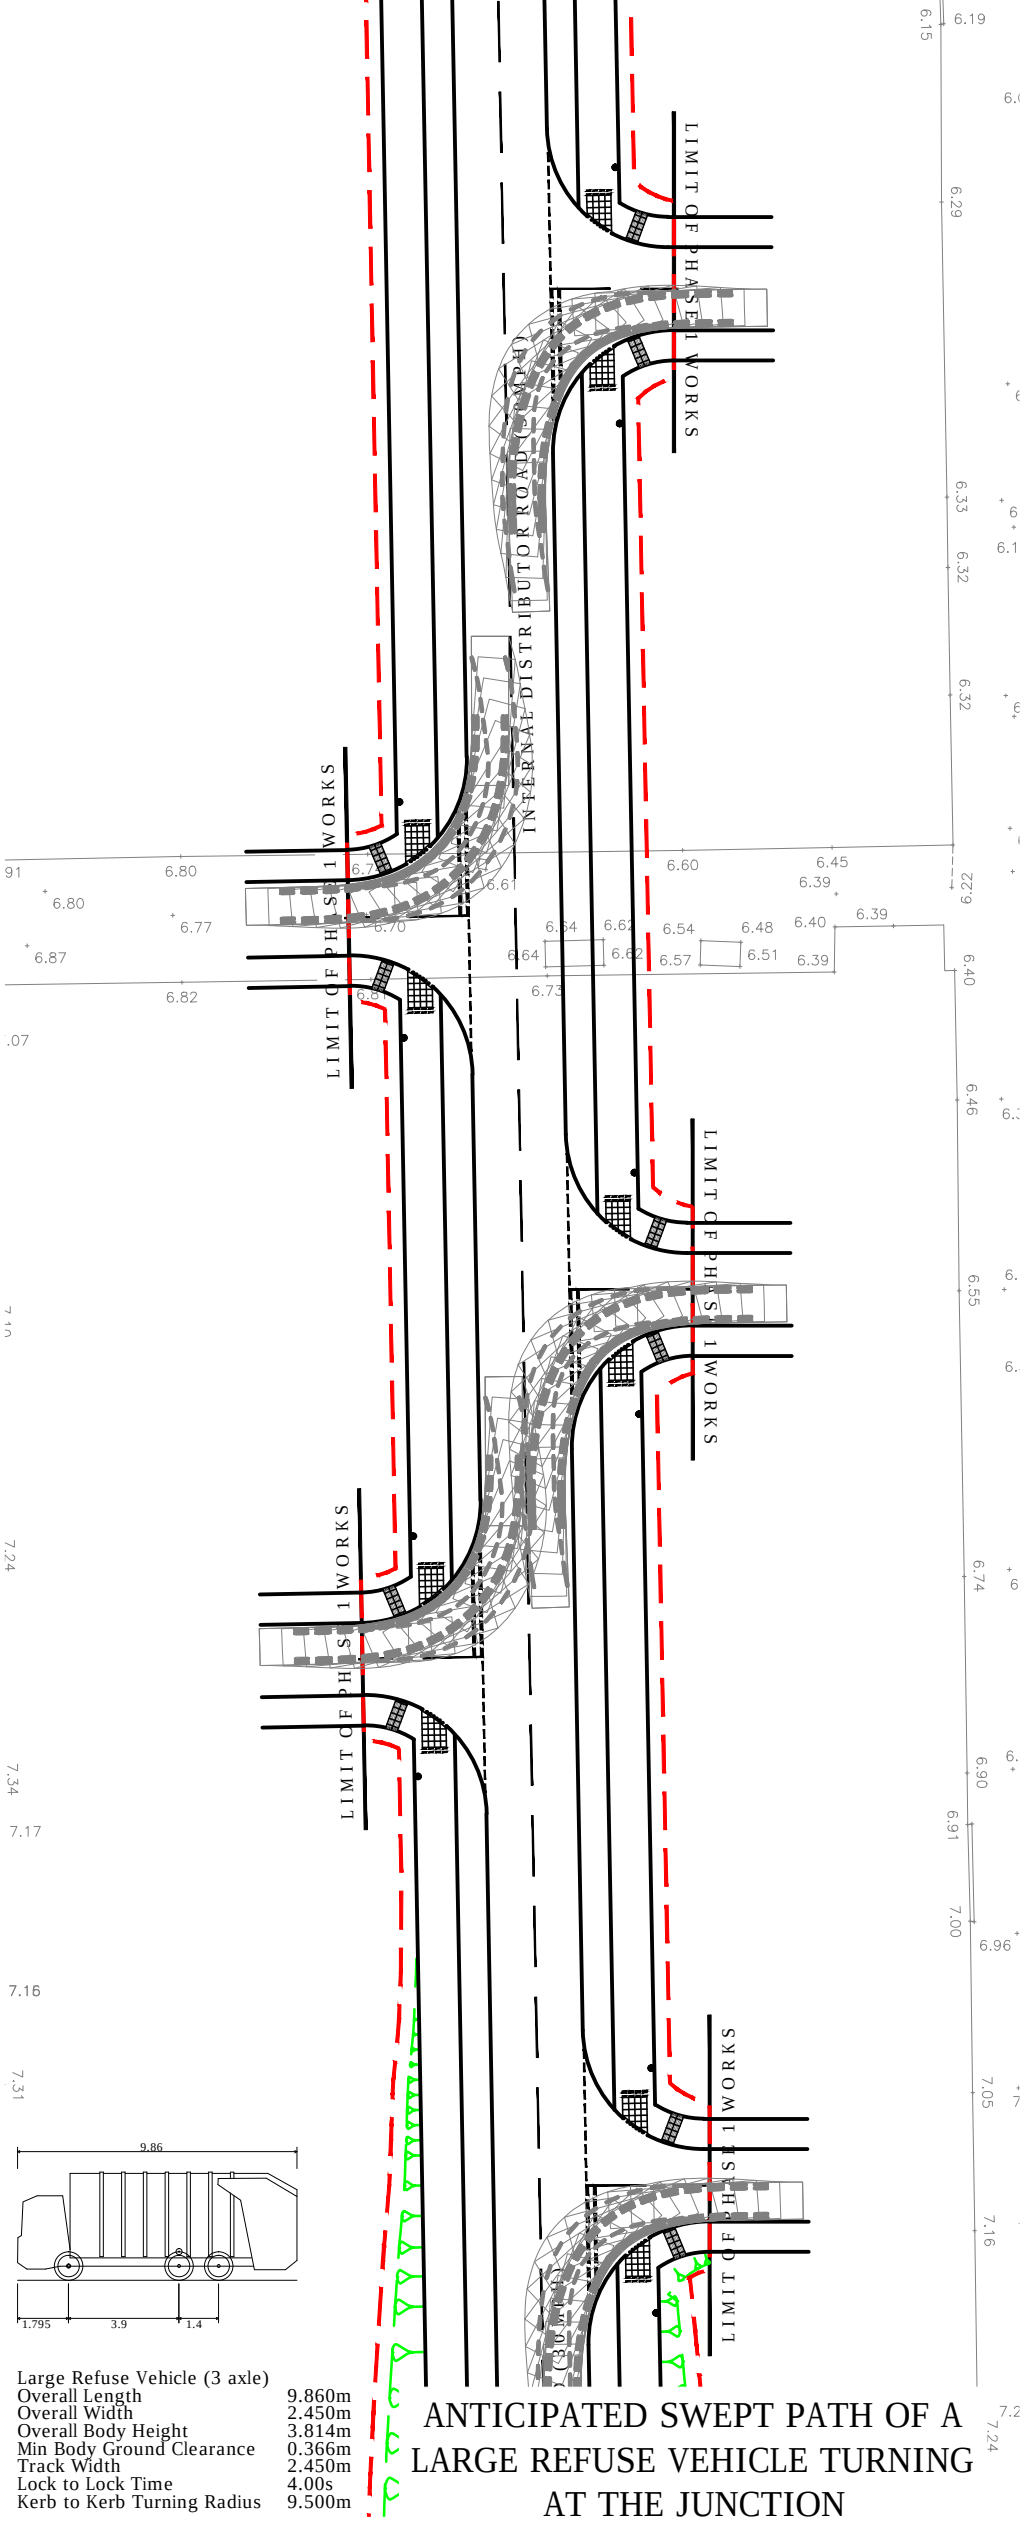


ANTICIPATED SWEEP PATH OF A LARGE REFUSE VEHICLE TURNING AT THE JUNCTION

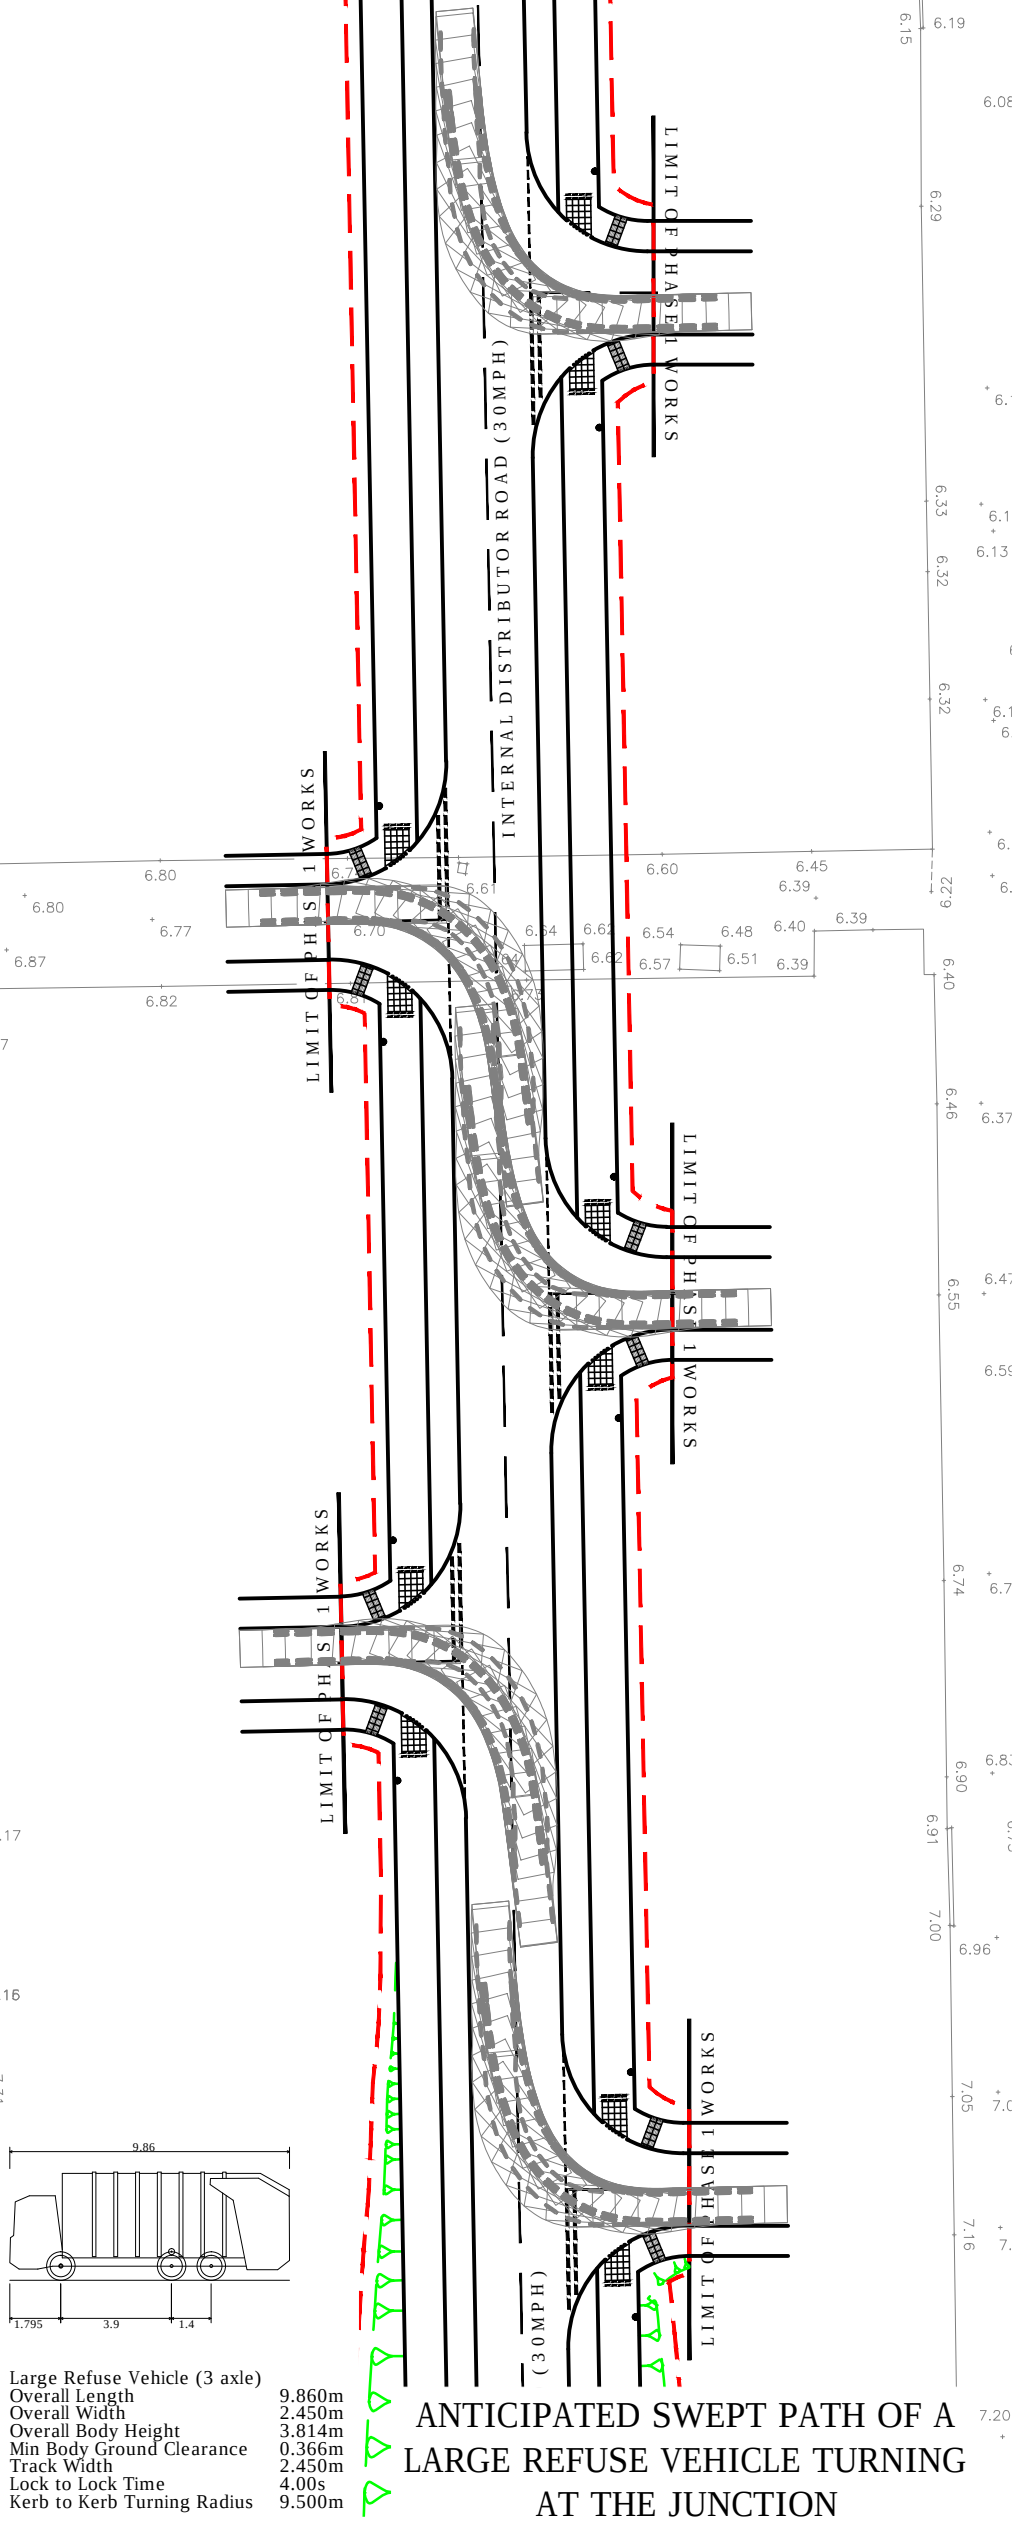

ANTICIPATED SWEEP PATH OF A LARGE REFUSE VEHICLE TURNING AT THE JUNCTION

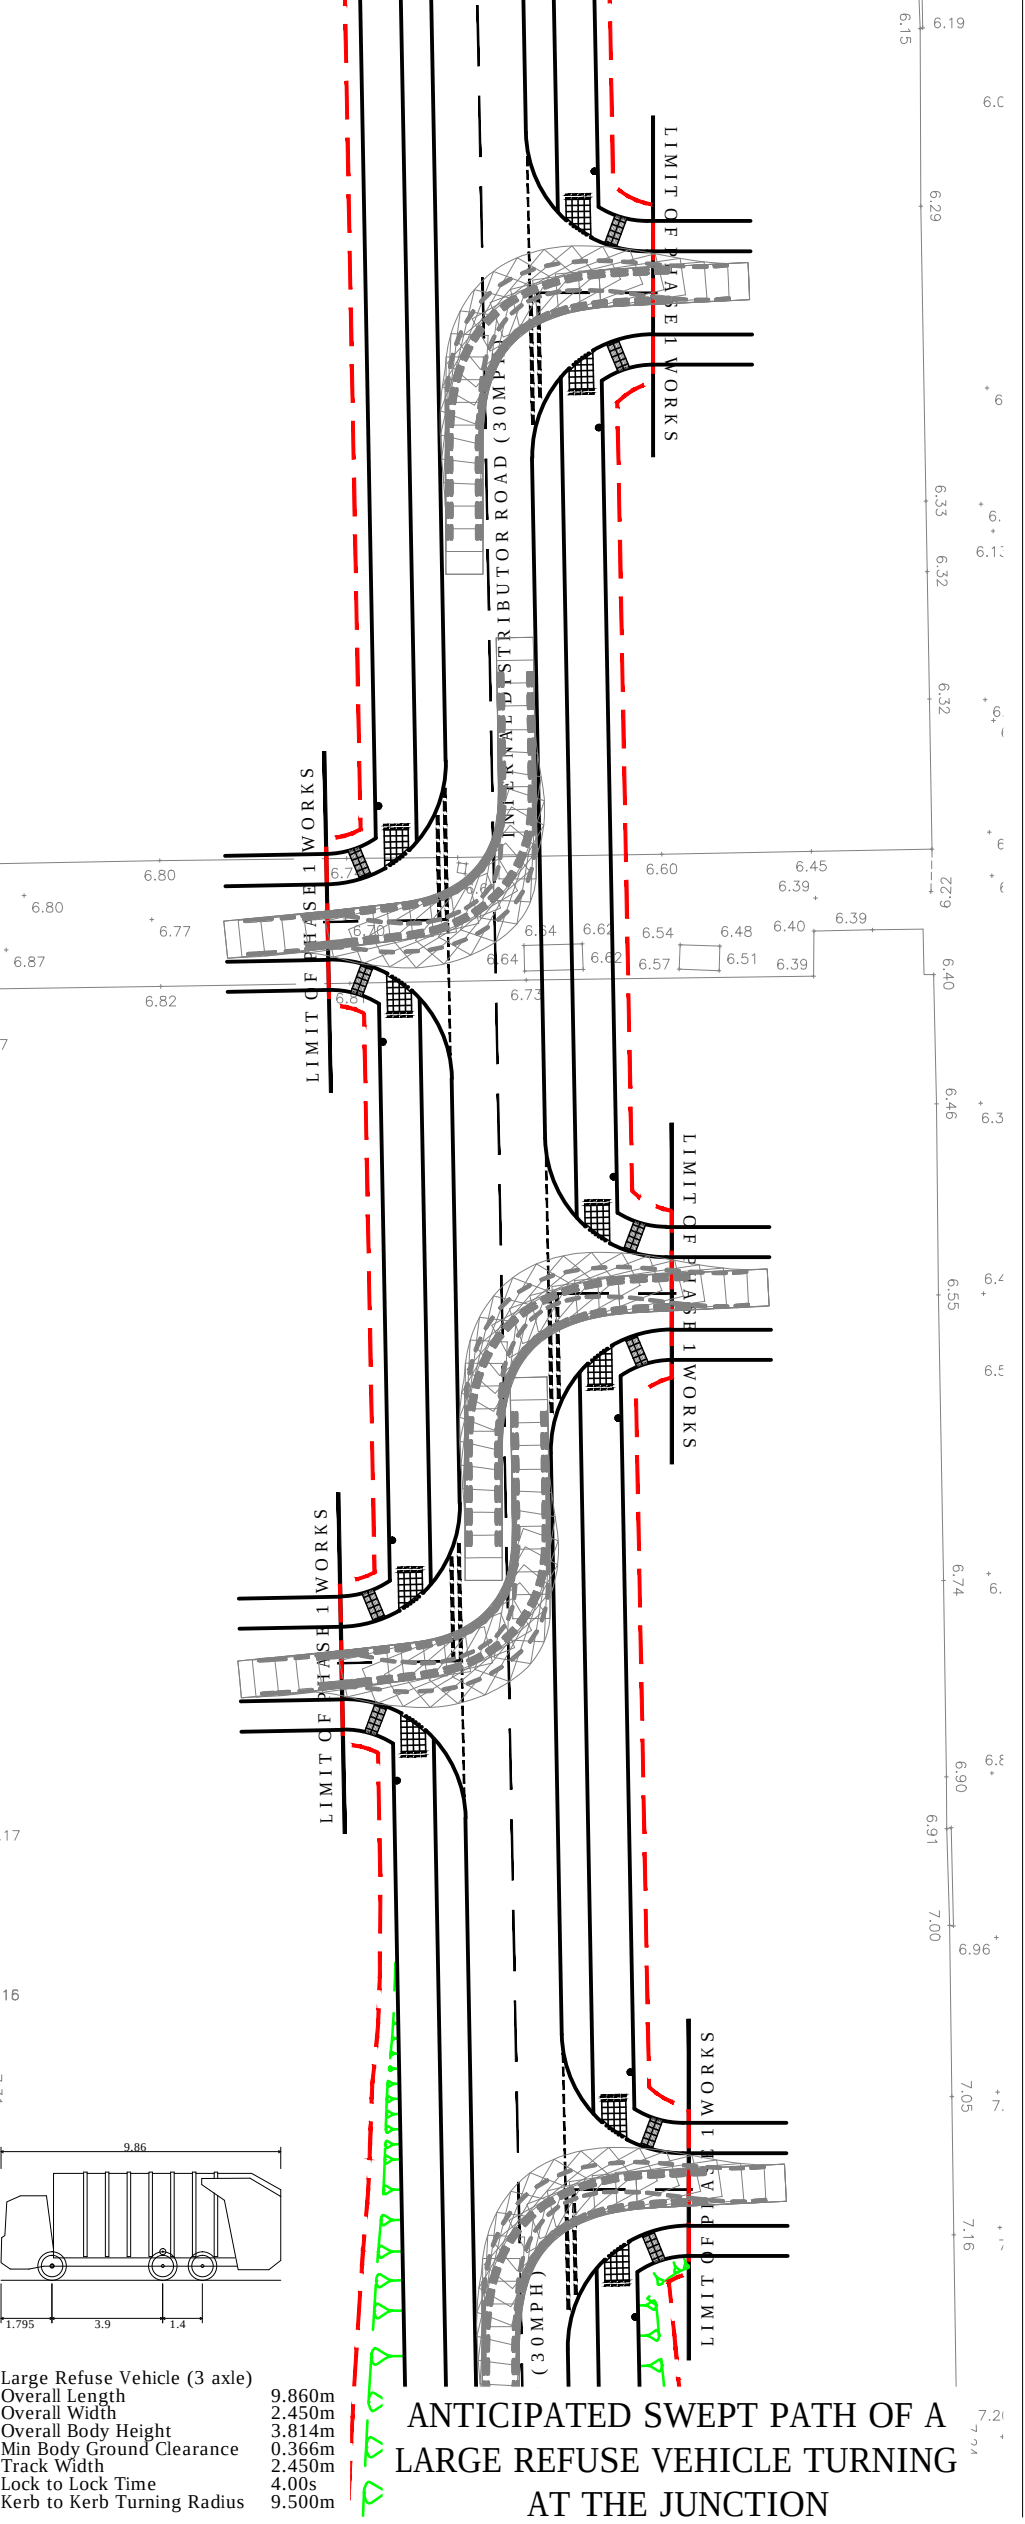

ANTICIPATED SWEEP PATH OF A LARGE REFUSE VEHICLE TURNING AT THE JUNCTION

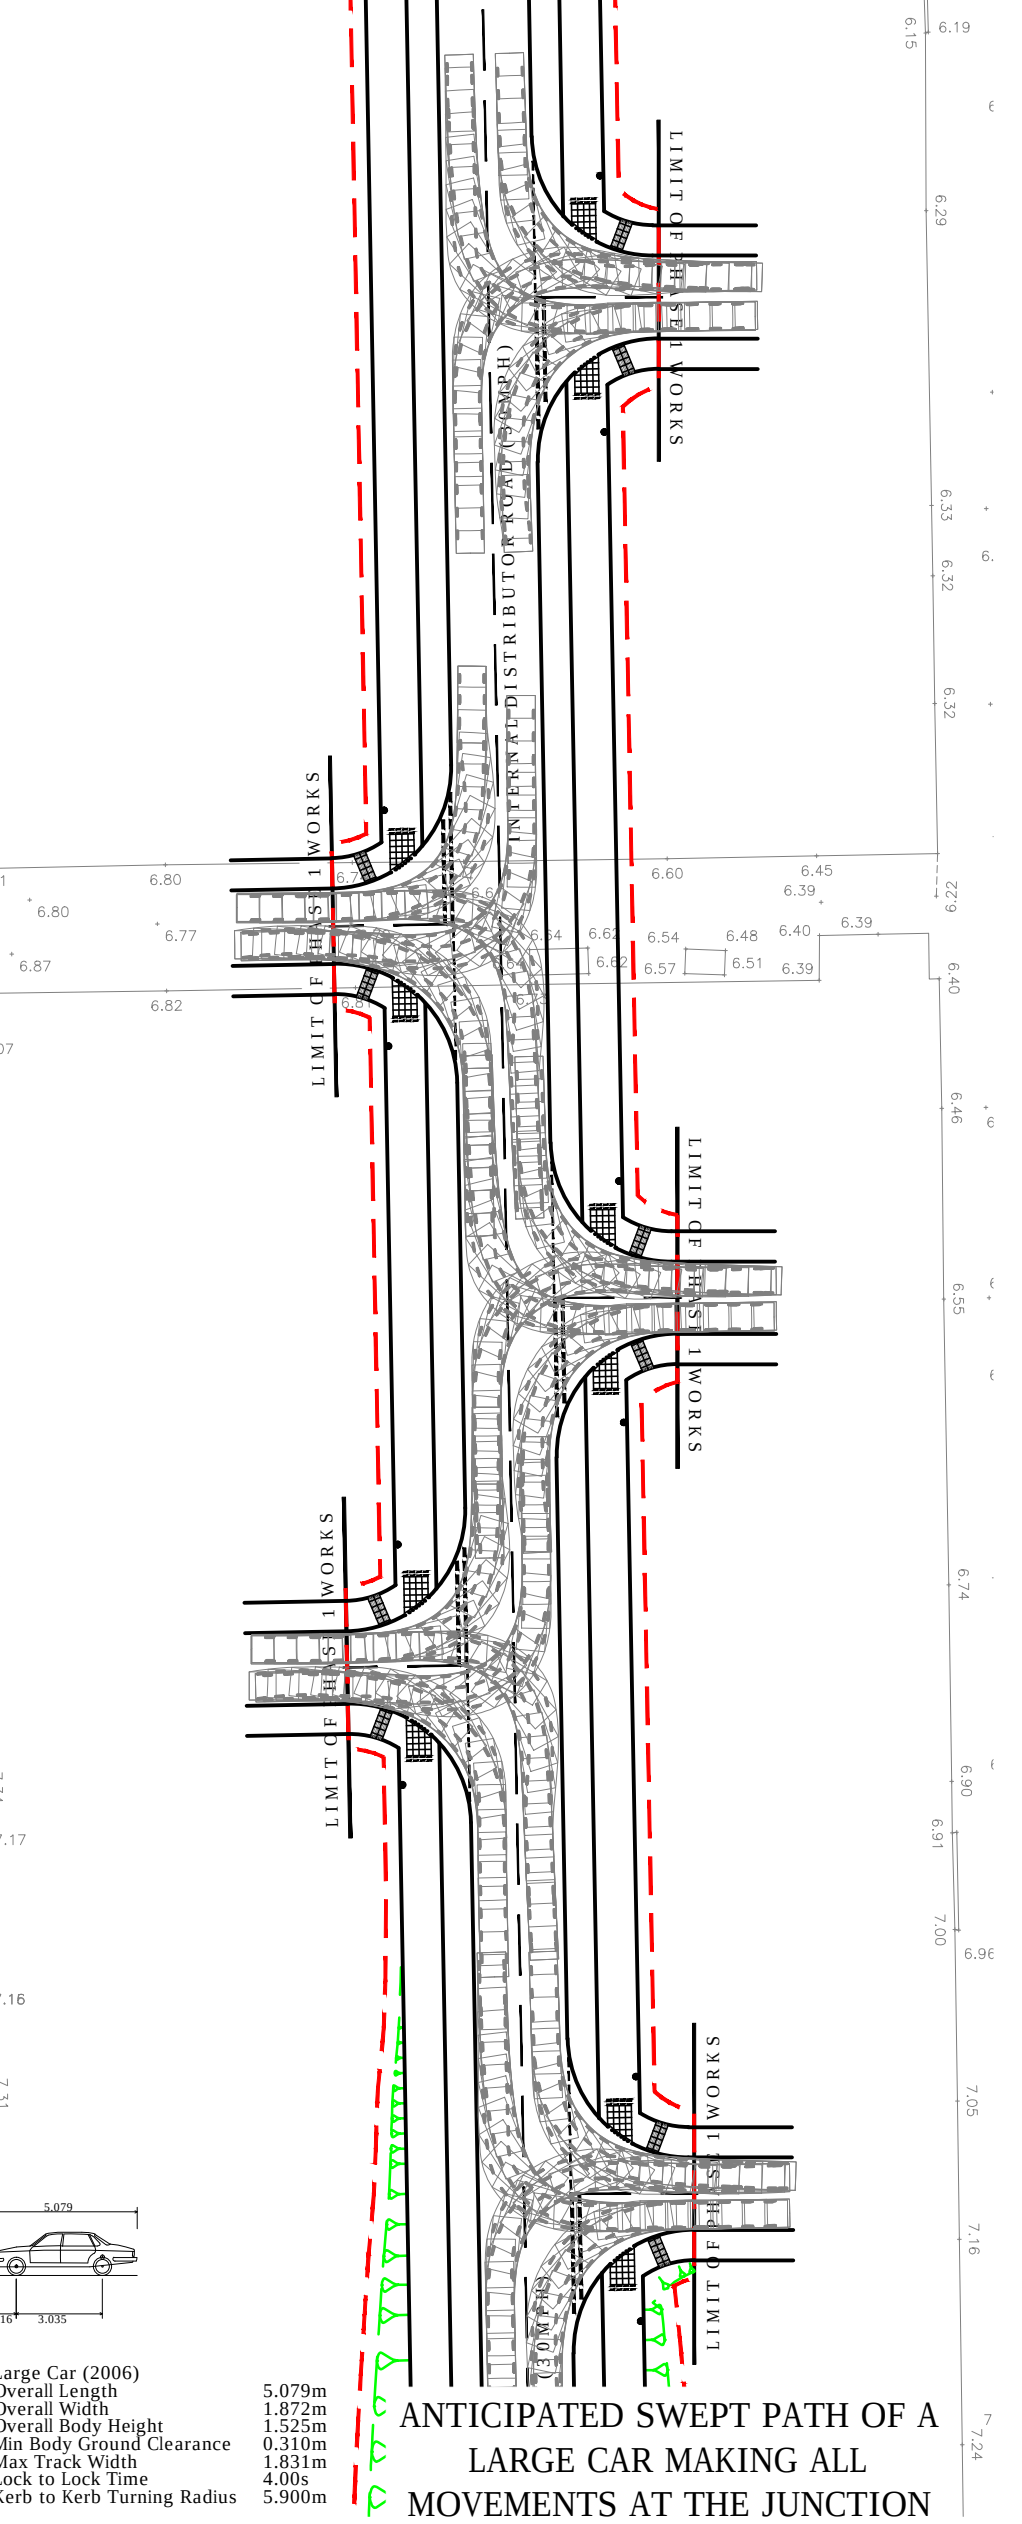

ANTICIPATED SWEEP PATH OF A LARGE CAR MAKING ALL MOVEMENTS AT THE JUNCTION

FOR INFORMATION
NOT FOR CONSTRUCTION

rev.	amendment	checked	date

MB
mayer brown

Mayer Brown Limited
Lion House Oriental Road Woking Surrey GU22 8AR
Telephone 01483 750 508 Fax 01483 750 437
wokingoffice@mayerbrown.co.uk www.mayerbrown.co.uk

client		PERSIMMON HOMES			
project					
NORTH LITTLEHAMPTON PHASE 1 TODDINGTON LANE S278 WORKS					
scale	1:500	drawn by	OJN	checked by	AB
date	MARCH 2016	cad file	MASTER PHASE 1.DWG		
title					
PROPOSED S278 HIGHWAY WORKS AMENDED IDR SWEEP PATH DRAWING					
drawing number					rev.
A/PHLITTLE.2/IDR-TK					