


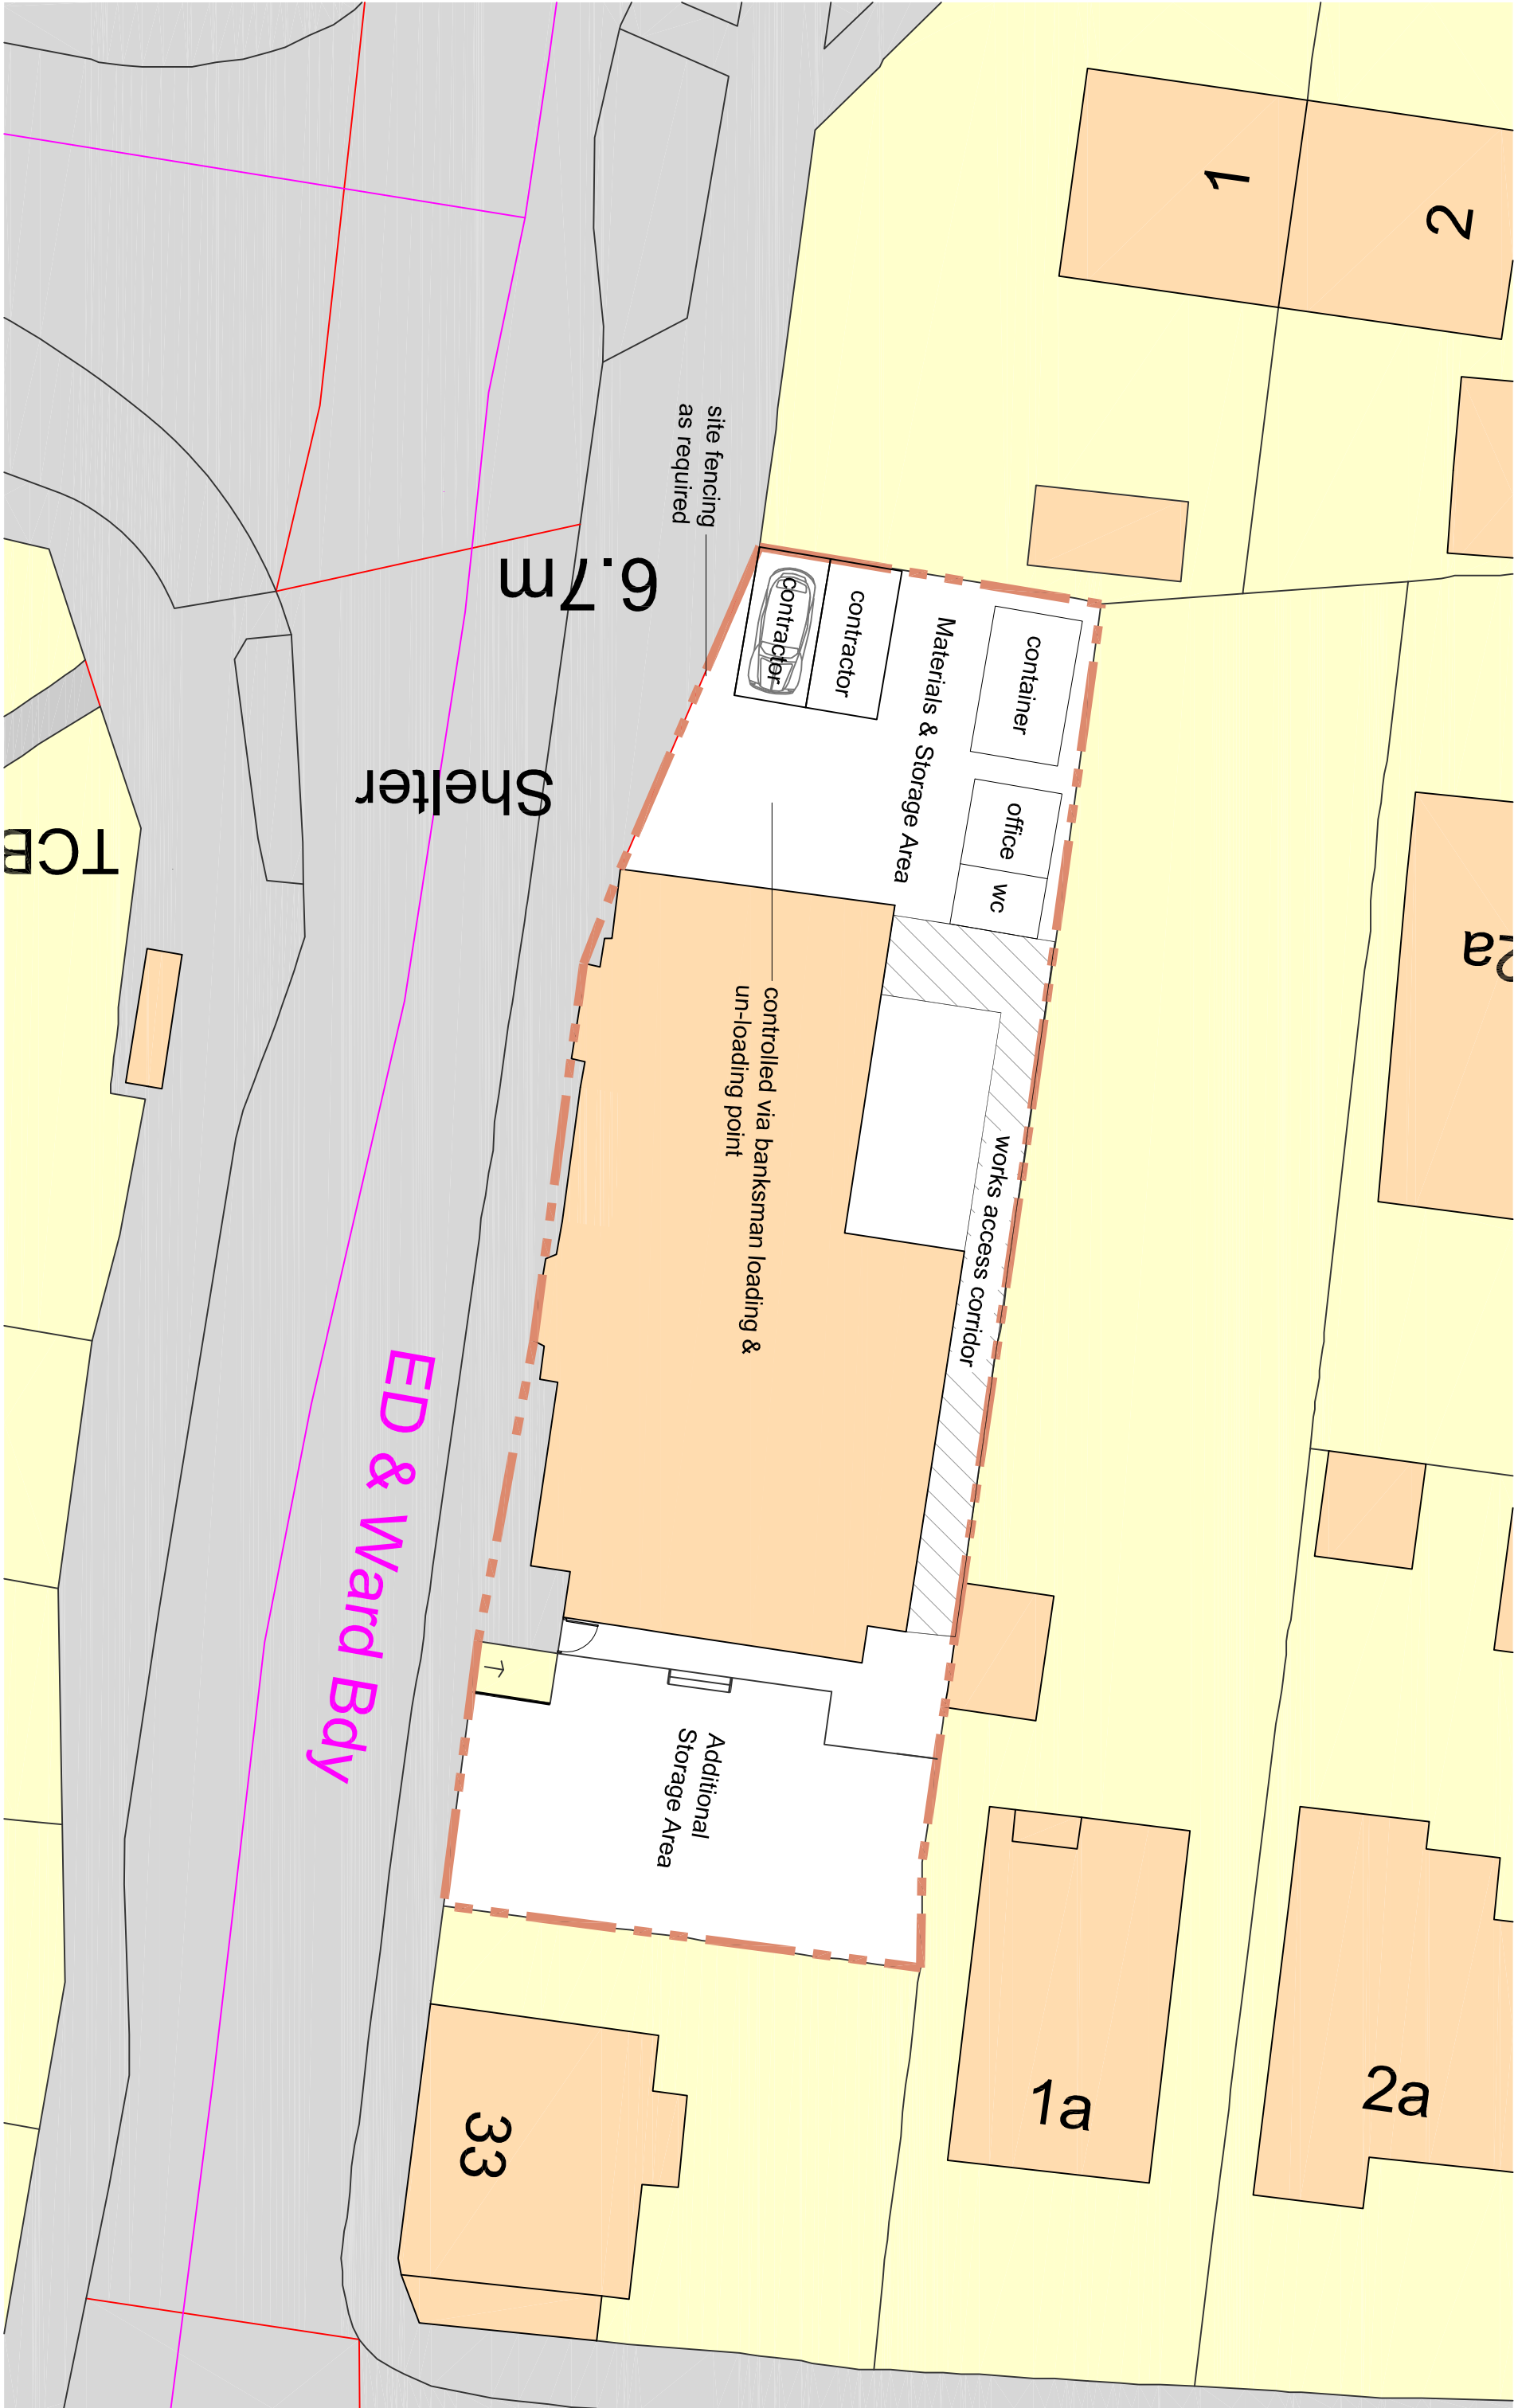

REVISION:

Drawing Title :

Proposed Conversion
Condition 5

Project :

General Henrys
31 Horsham Rd,
Littlehampton
BN17 6BZ

Drawn By: CRF
Date: 30/08/17
SHEET SIZE: A2
Approved By: Date:

Drawing No.: CFA | FULL | BS
Revision: 01
Scale: NTS

PLANNING

Chris Flint Associates Ltd

CHARTERED SURVEYORS - PROJECT MANAGERS
DEVELOPMENT CONSULTANTS

2 Emerald Close Waterlooville Hants PO7 8NZ
tel: 023 92 432484 fax: 023 92 355554
Email: chrisflintassociates@gmail.com