


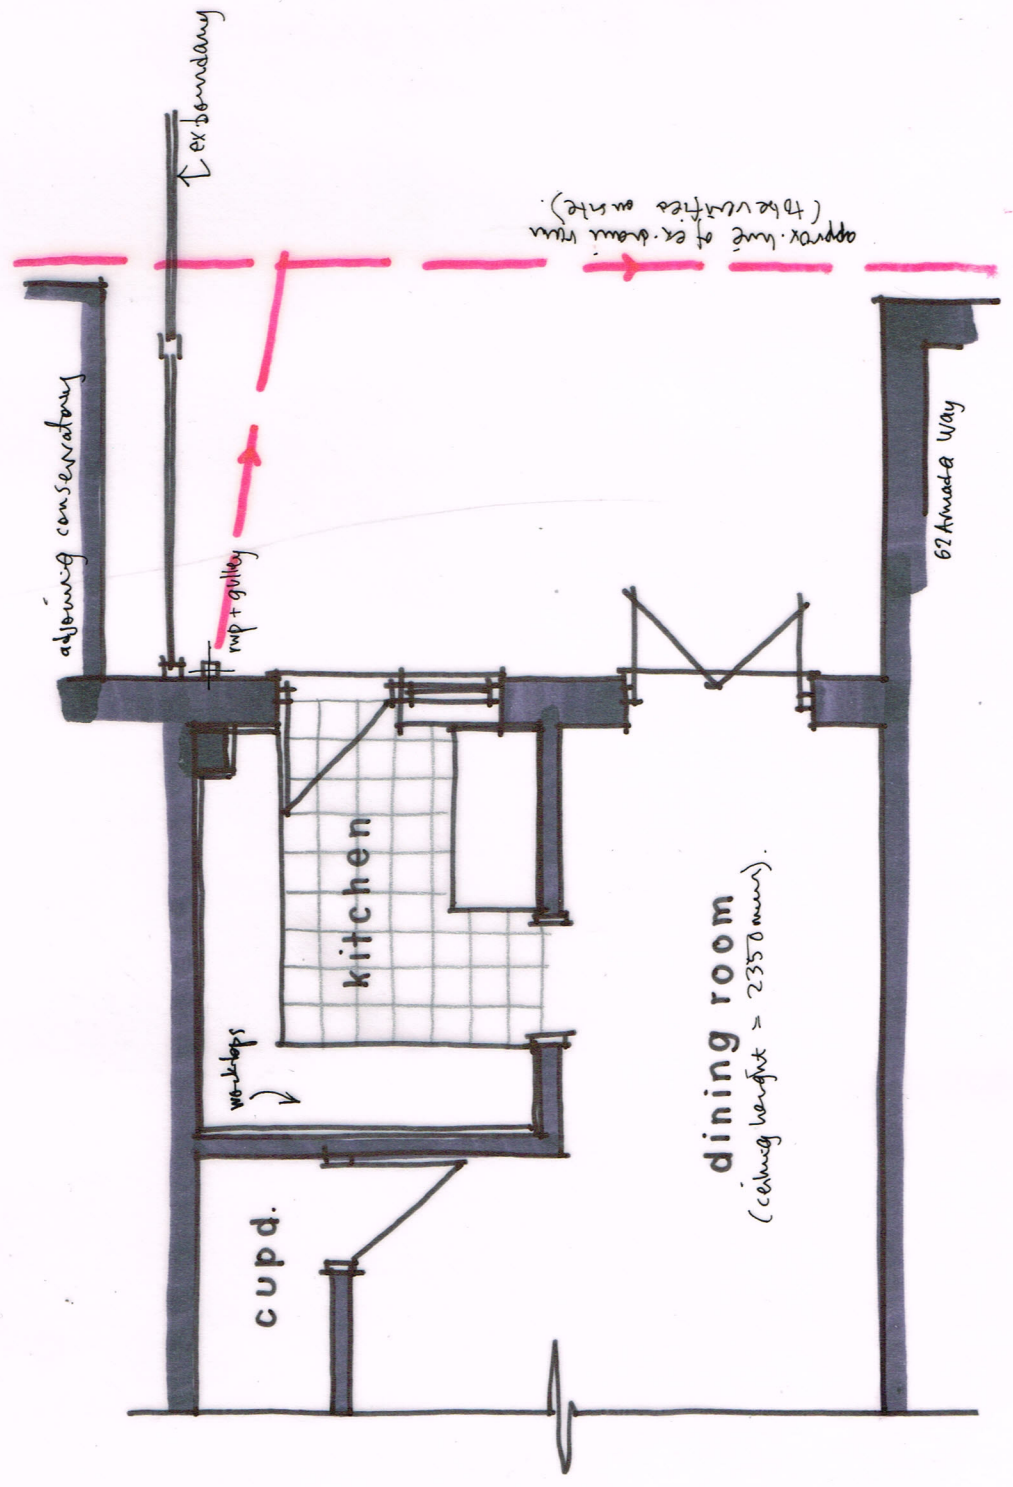

GROUND FLOOR PLAN 1:50 @ A3

Revision A - change details added 30/11/18

64 AMARDA WAY, LITTLEHAMPTON
Existing details 01 A

July 2017