
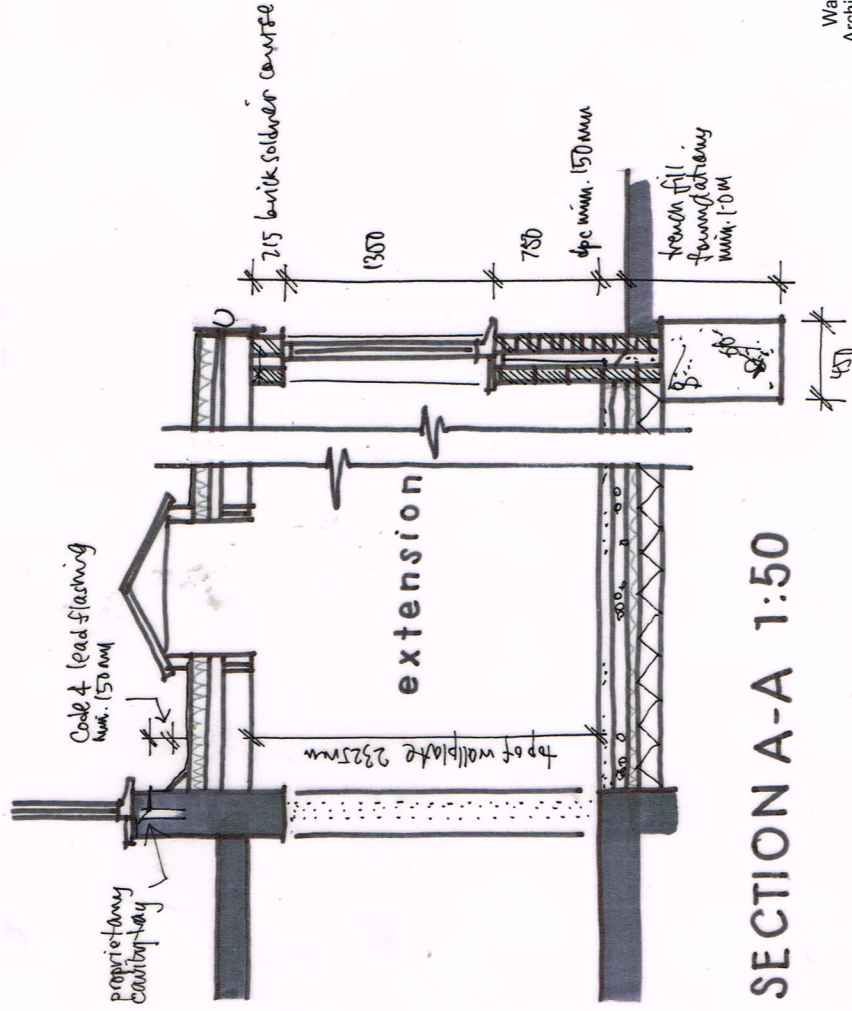
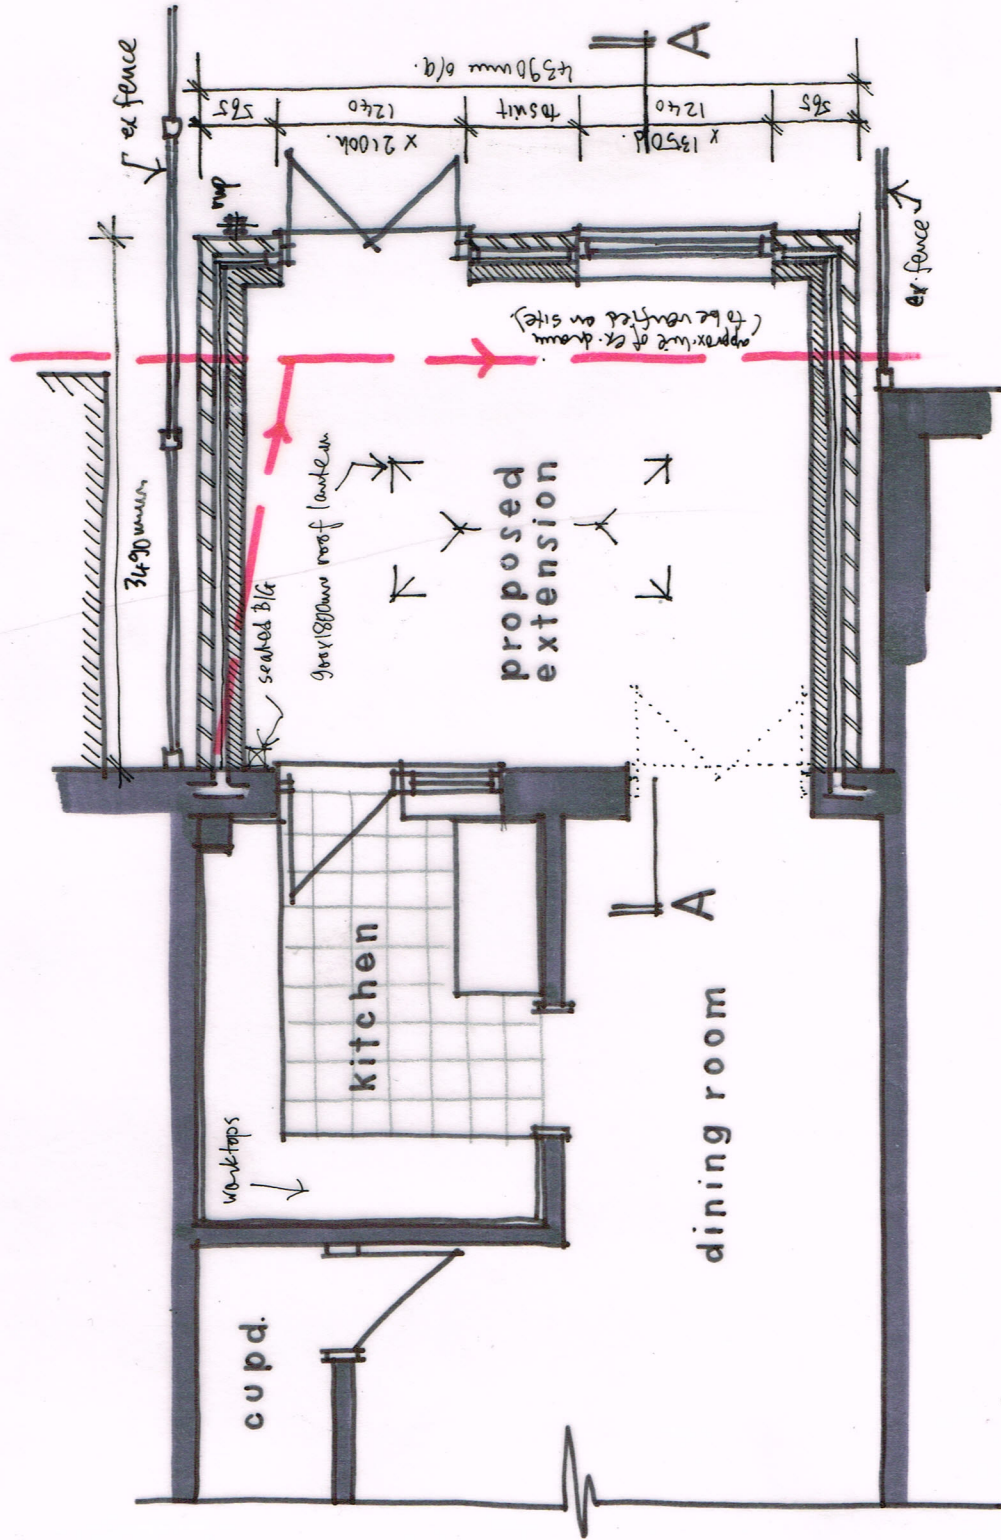
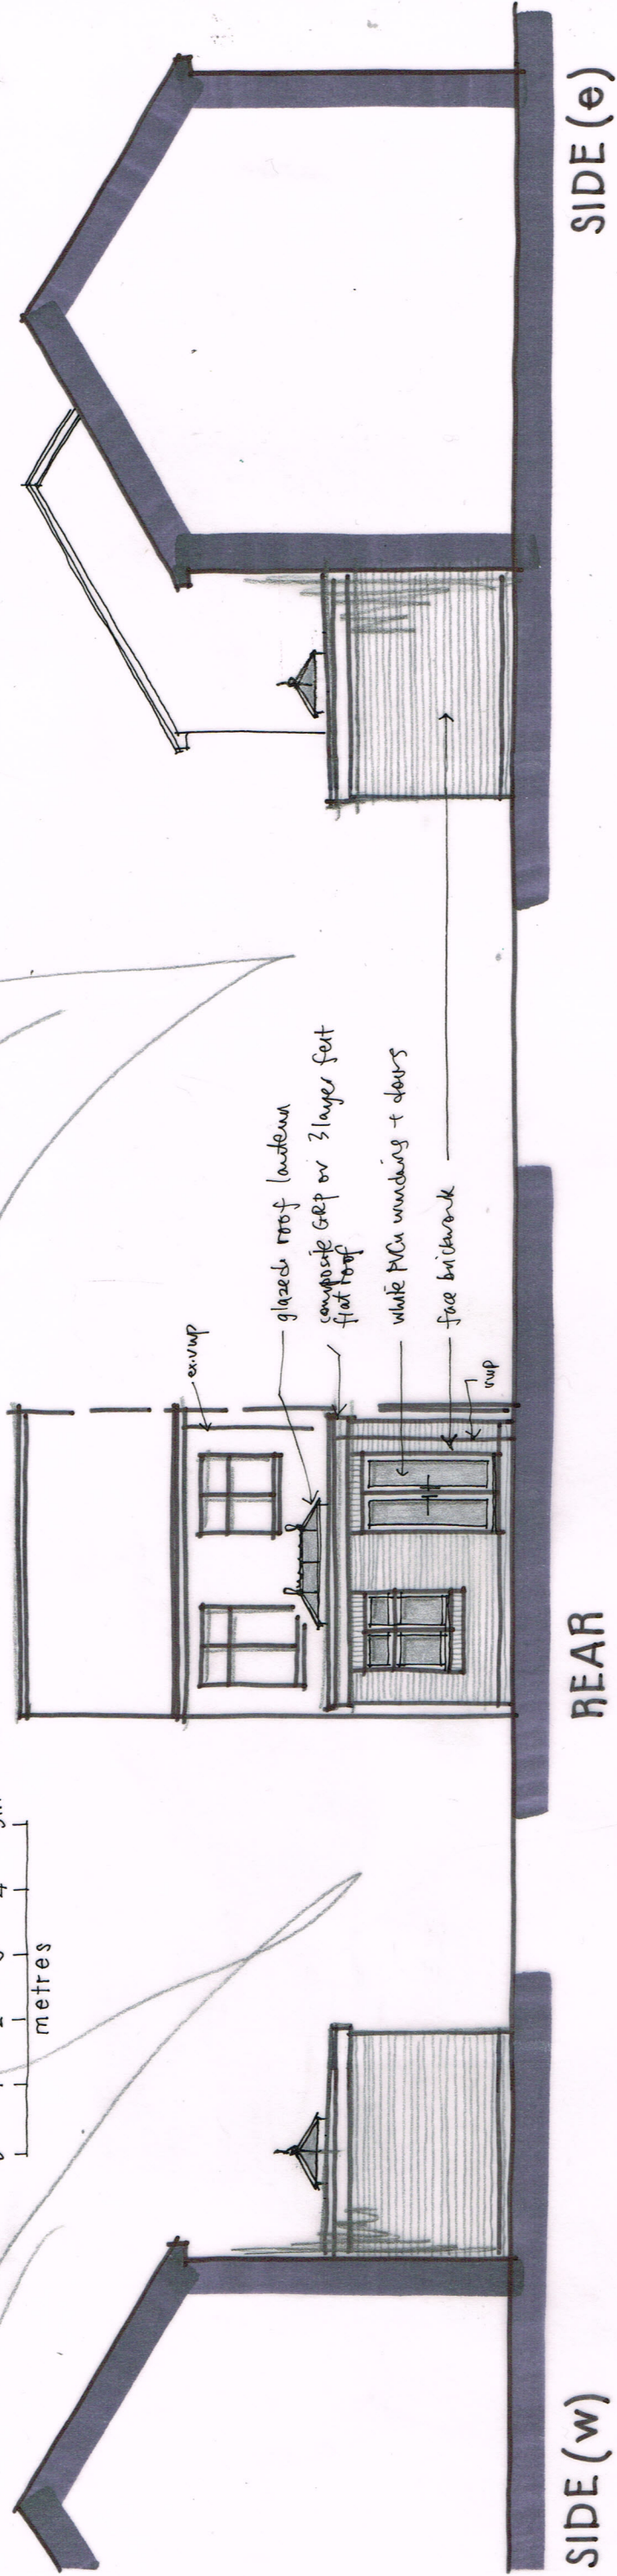


PROPOSED ELEVATIONS 1:100@ A3

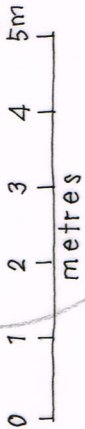

SECTION A-A 1:50

Wayne Gander MCIAT
Architectural Technologist
98 Durrington Lane
Worthing
West Sussex BN13 2RQ
Tel. 01903 694817

GROUND FLOOR PLAN 1:50

Revisions A - extension increases to 3500mm to avoid sewer 30/4/18

64 ARMADA WAY, LITTLEHAMPTON

Proposals 02 A

July 2017