

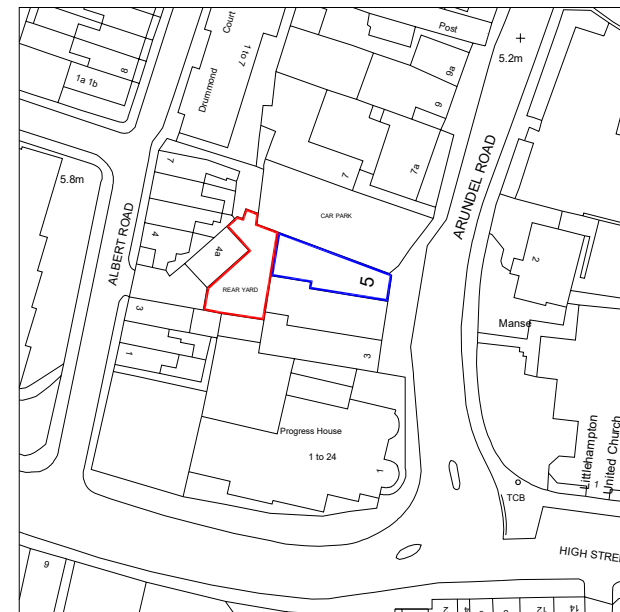


BLOCK PLAN
1:100@A3

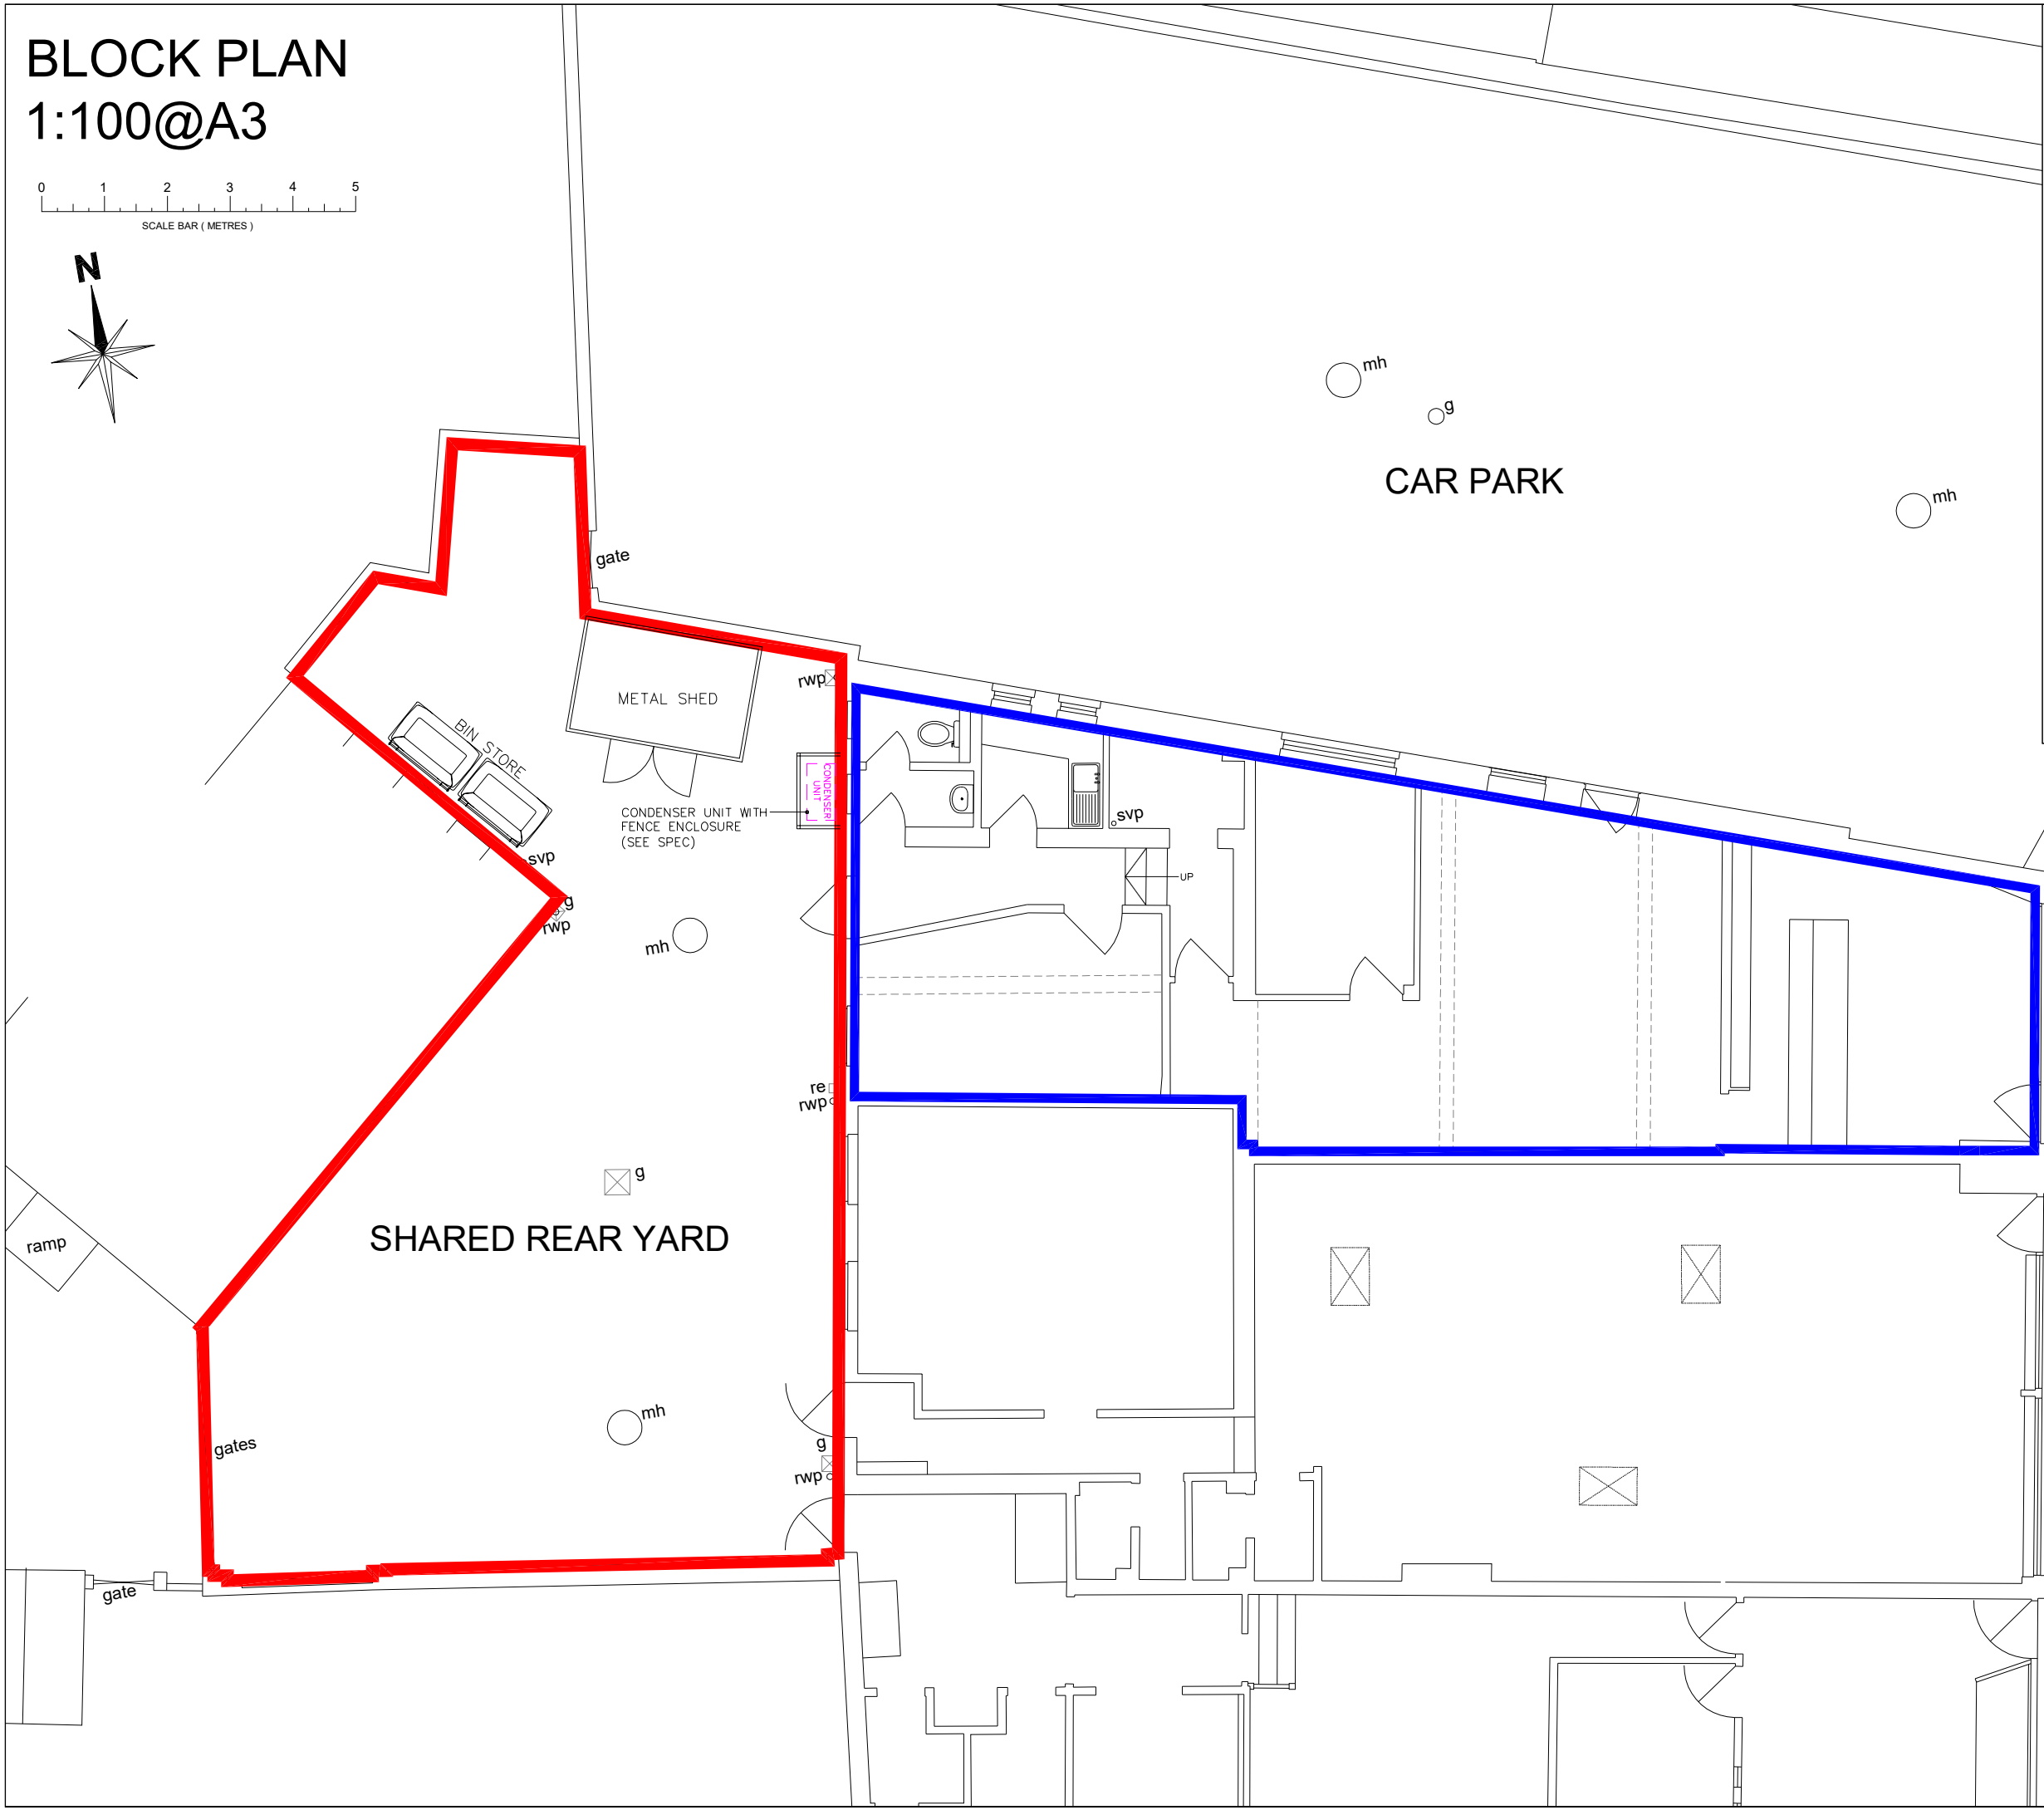

Serial number: 161244
© Crown copyright and database right 2019
Ordnance Survey licence 100048957
Reproduction in whole or in part is prohibited
without the prior permission of Ordnance Survey

LOCATION PLAN
1:1250@A3

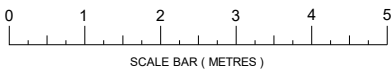

PLANNING ISSUE			
A	DRAWING REVISED	06.05.20	MAS
REV	AMENDMENT	DATE	CH
MA DESIGN MARTIN ANTHONY DESIGN LIMITED			
CLIENT			
-			
PROJECT			
5 ARUNDEL ROAD LITTLEHAMPTON BN17 7BY			
DRAWING TITLE			
LOCATION & BLOCK PLAN			
SCALE	DRAWN BY	CHECKED	DATE
1:100@A3 1:1250@A3	MAS	-	APR'20
DRAWING NUMBER		REVISION	
19034-22		A	

ARUN DISTRICT COUNCIL LU/115/20/PL