


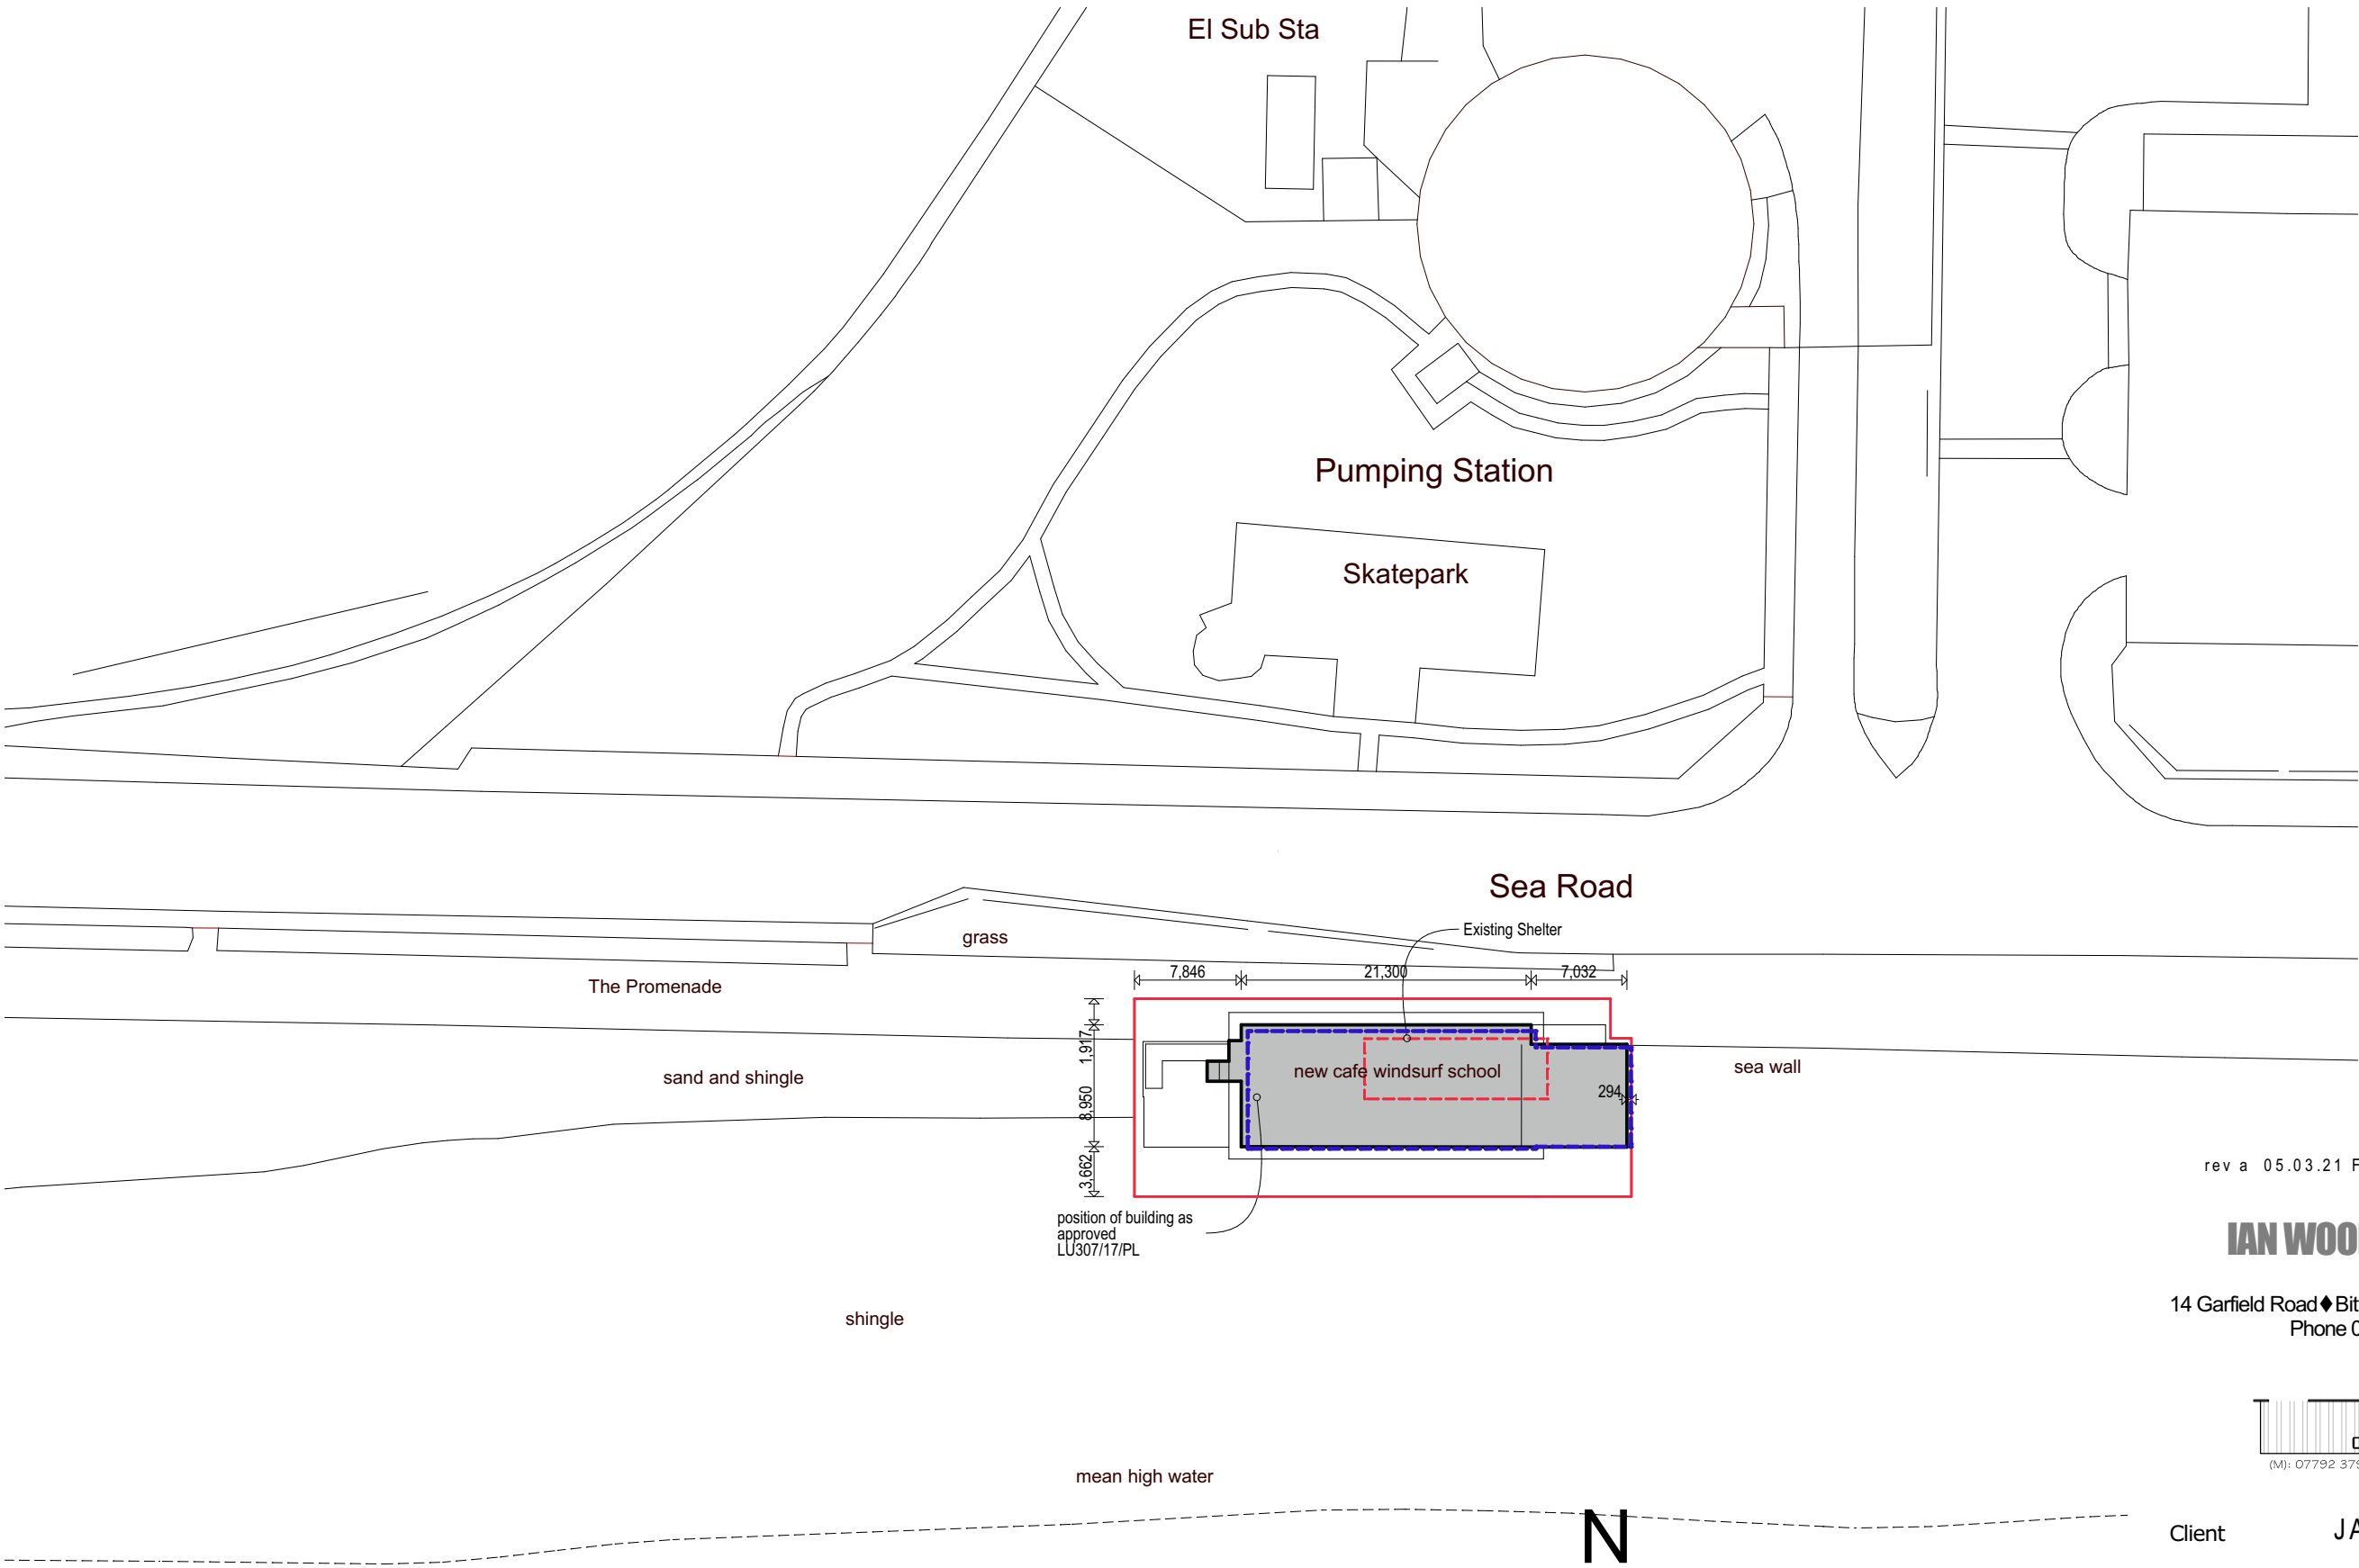

rev a 05.03.21 First floor light wells removed

IAN WOOD DESIGN CONSULTANT

14 Garfield Road ♦ Bitterne ♦ Southampton SO19 4BZ ♦ Hampshire
Phone 023 8033 3810 or 01489 773569

on behalf of



(M): 07792 379302 (E) nuii.design.co@gmail.com (W) cloud9designstudio.co.uk

Client	JAMIE HAWKINS
Project	KITE SURF CAFE AND SCHOOL BEACH ROAD LITTLEHAMPTON
Drawing Title	PROPOSED BLOCK PLAN Planning amendments

Drawing CND1_SK03 Rev a
Date OCT 2019 Scale 1 : 500 at A3