
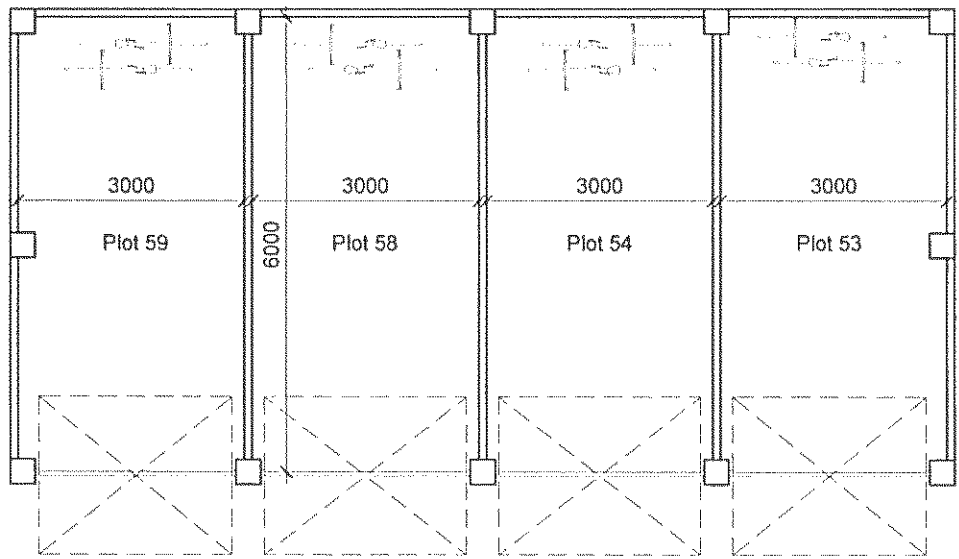
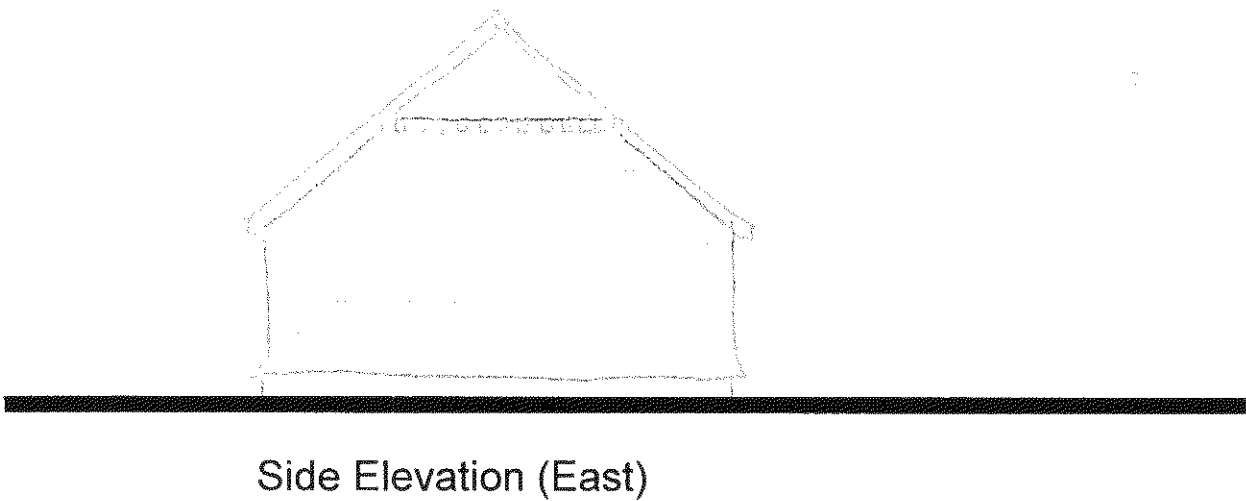
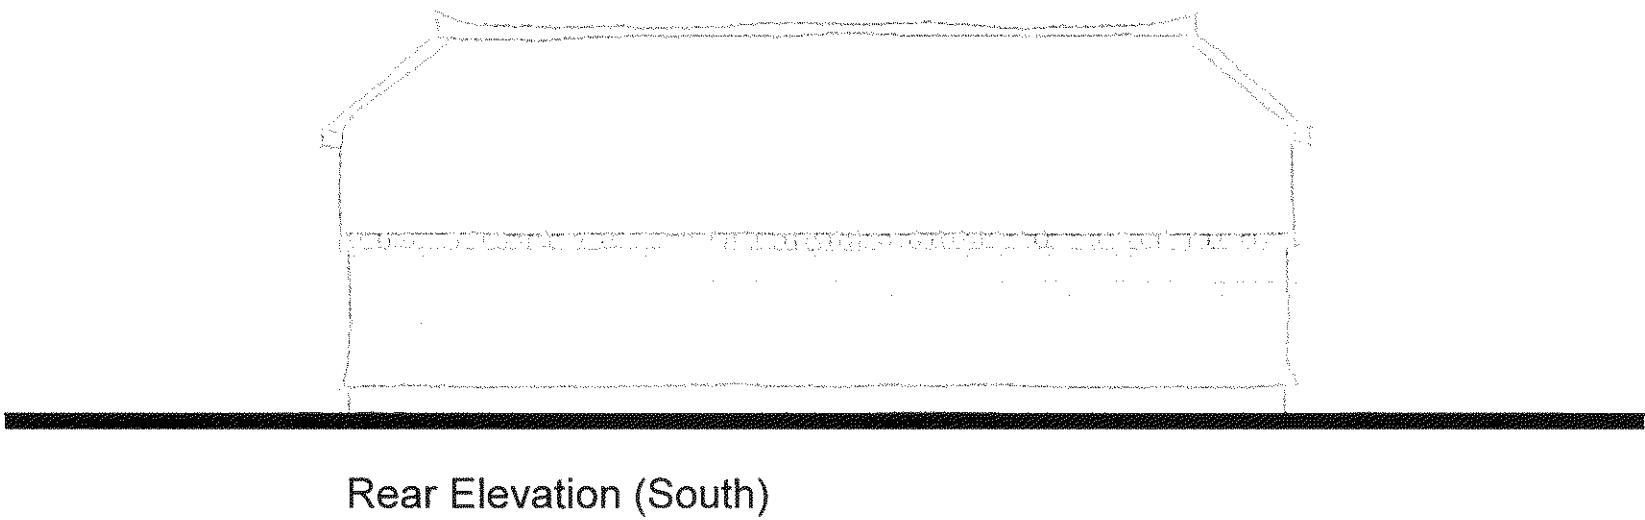
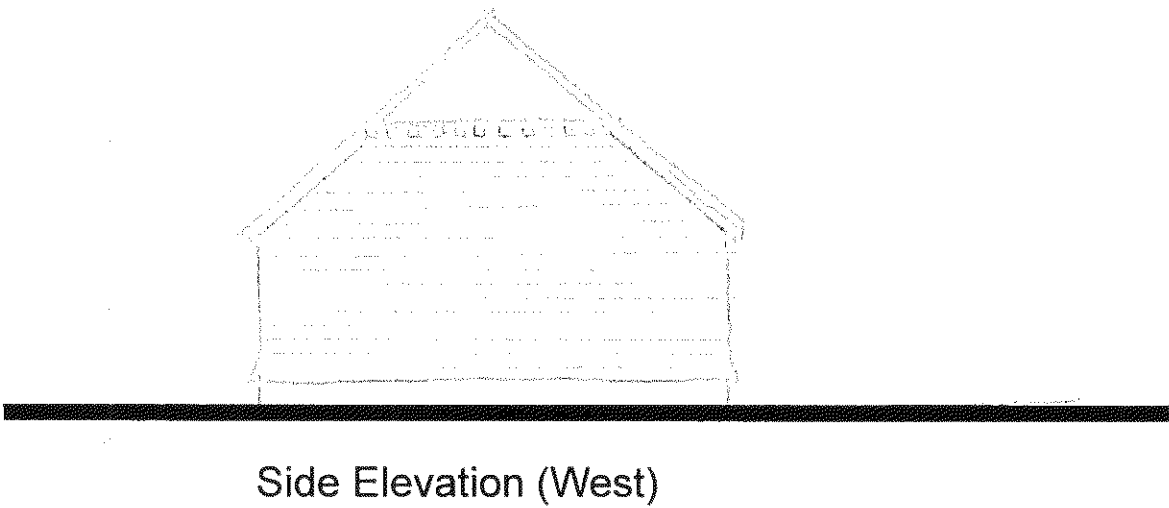
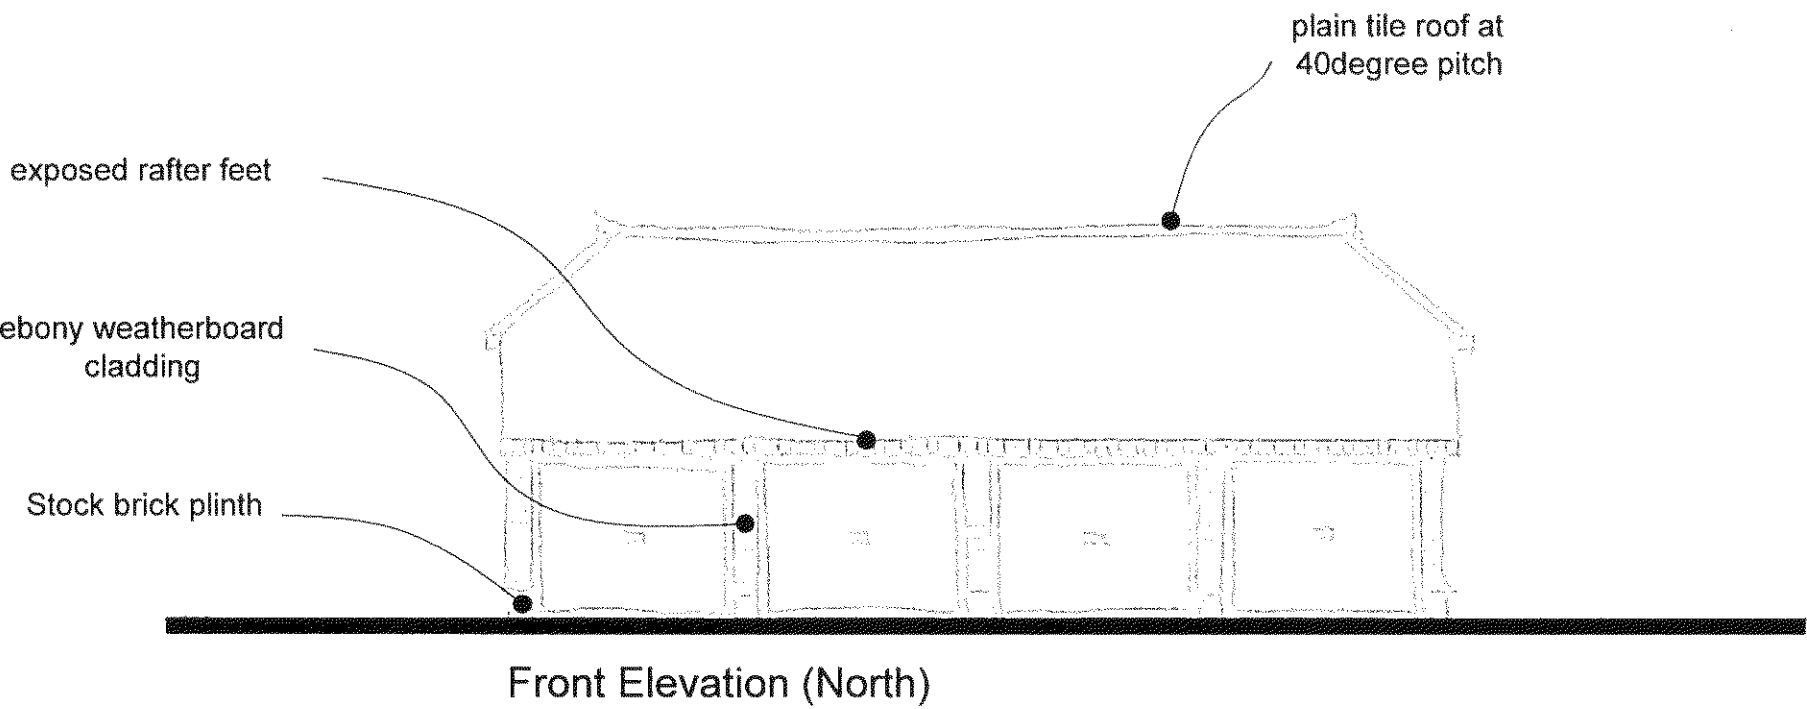


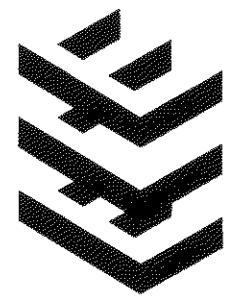

Rev	Date	Revision Details	Dr	Ch
				
London: Unit 1 West Coate House 3 Coate Street London E2 9AG T 020 7729 5505 E london@ecearchitecture.com				
Sussex: Brooklyn Chambers 11 Goring Road Worthing West Sussex BN12 4AP T 01903 248777 E sussex@ecearchitecture.com				
www.ecearchitecture.com				
ECE Architecture				

Client's Name
Wilmington Homes

Job Title
Toddington Lane, Littlehampton

Drawing Title
Plots 56,57,60 & 61 Car Garage
Plans and Elevations

Scale
1:100 @ A2



Drawn	Checked	Date
CL	KE	26.04.13

Job No	Drawing No	Rev
5691	184	

Status
APPROVAL