

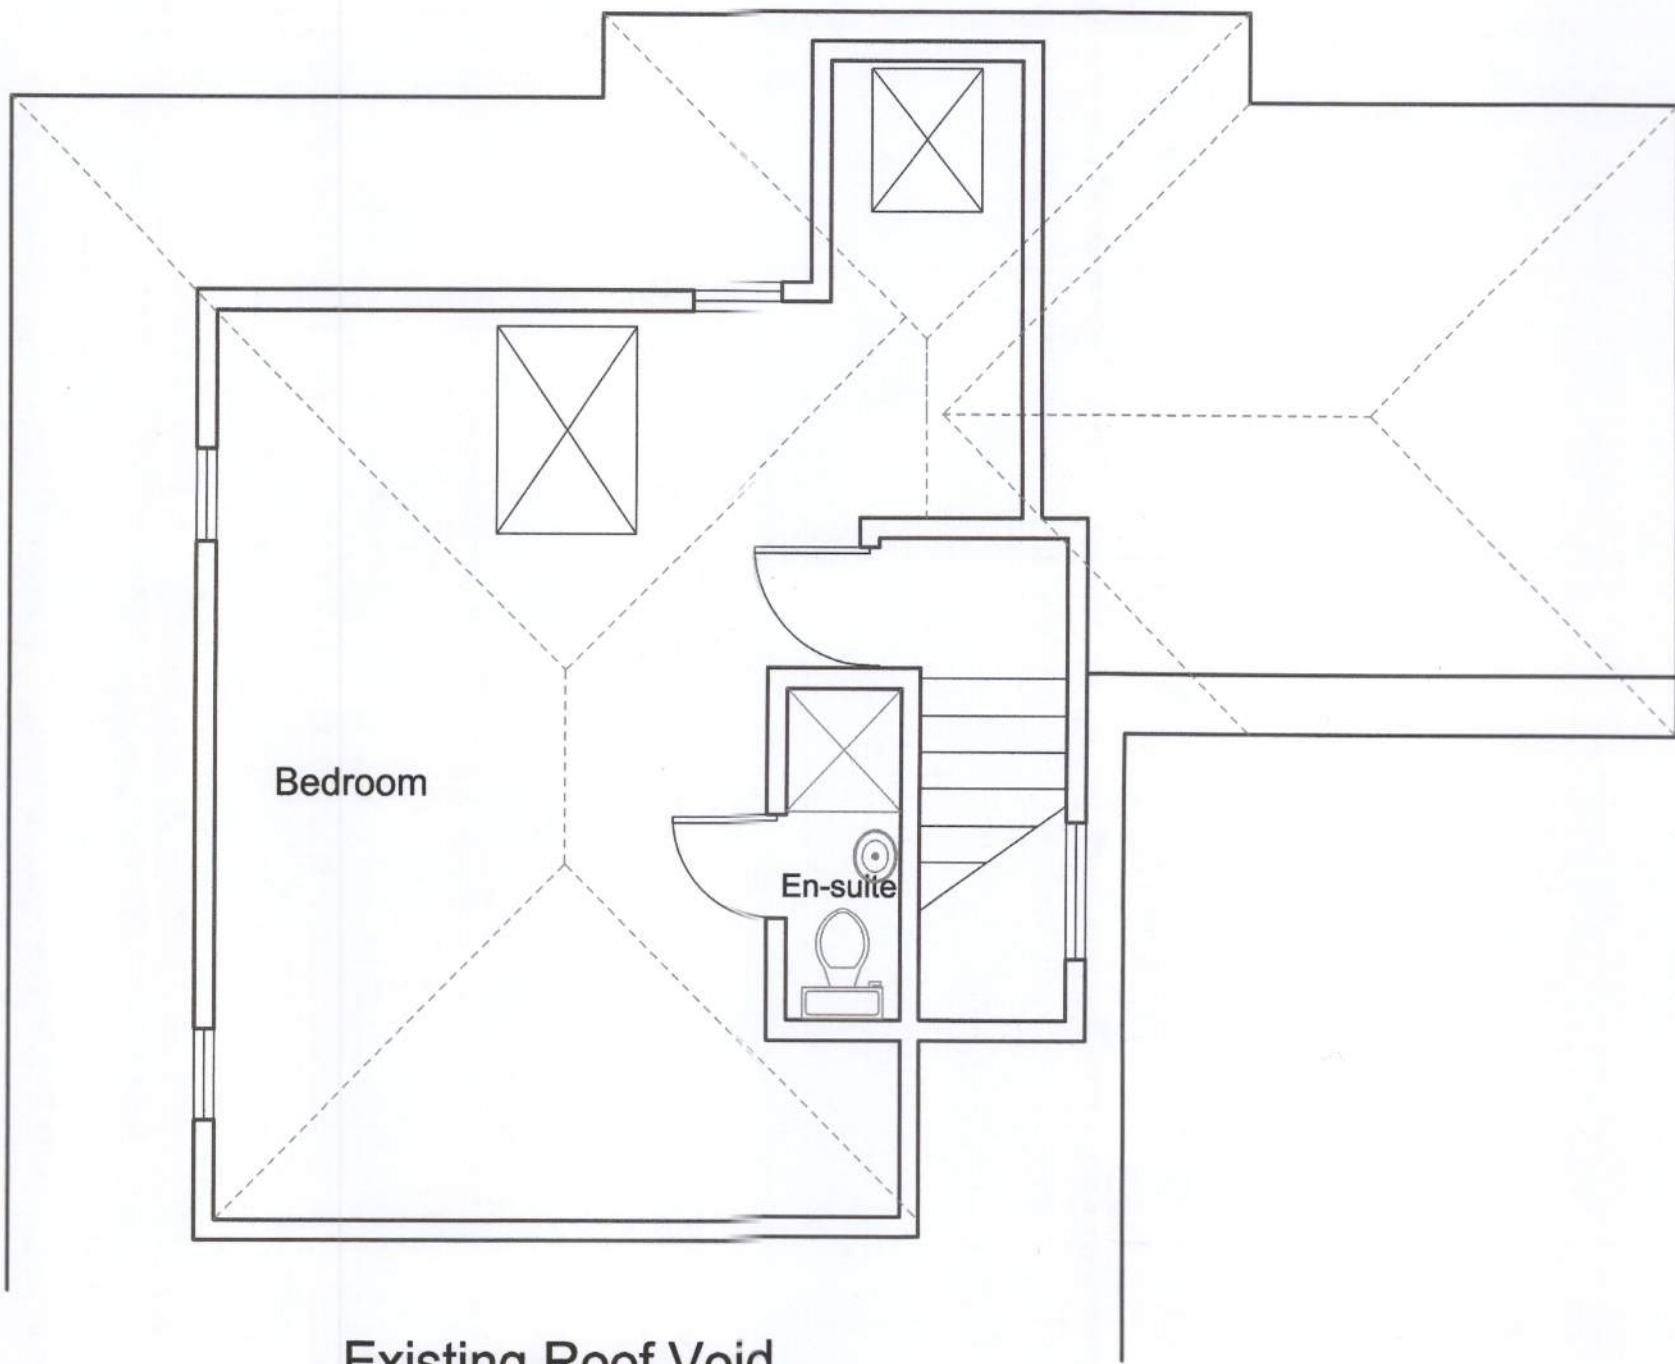



BUILDING REGULATION
NOTES

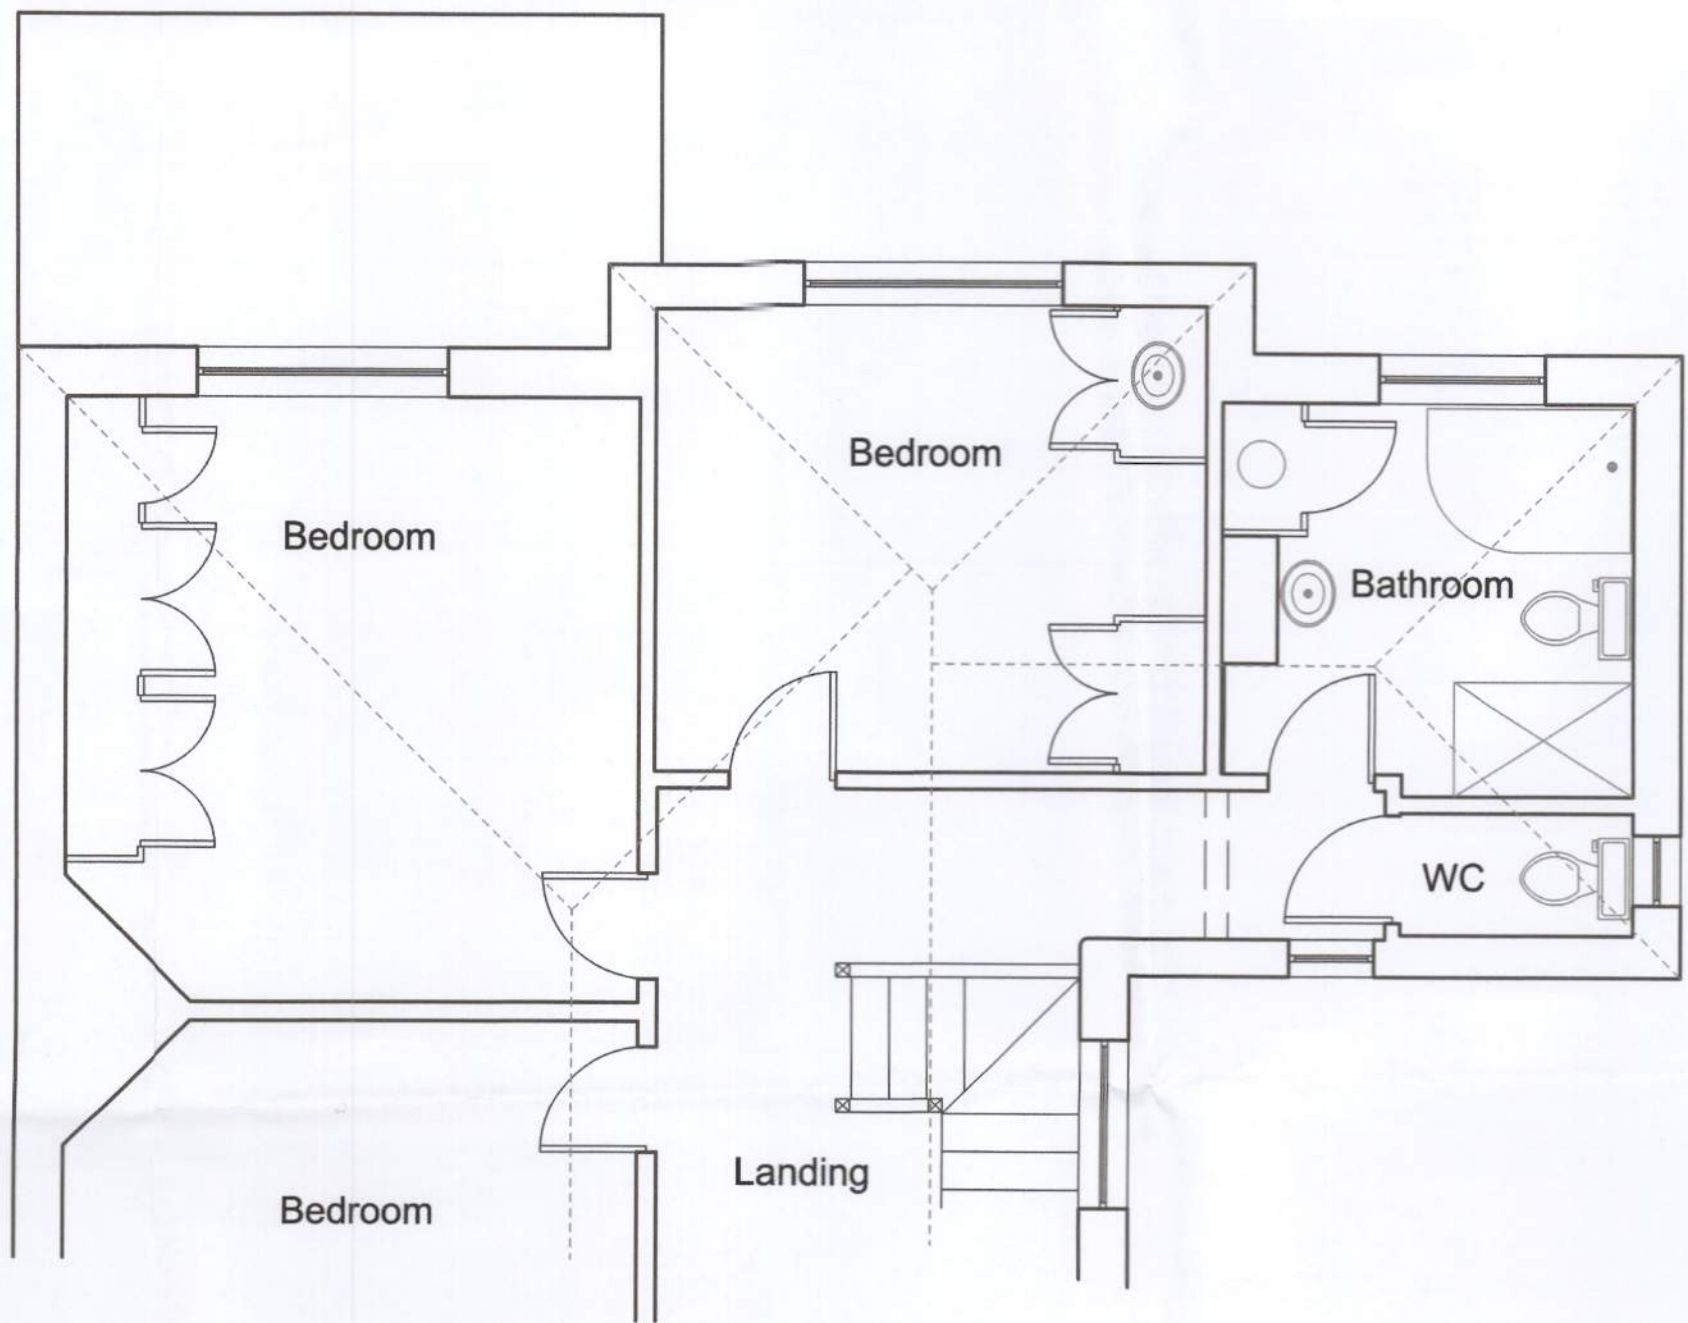

Existing Roof Void
Accommodation

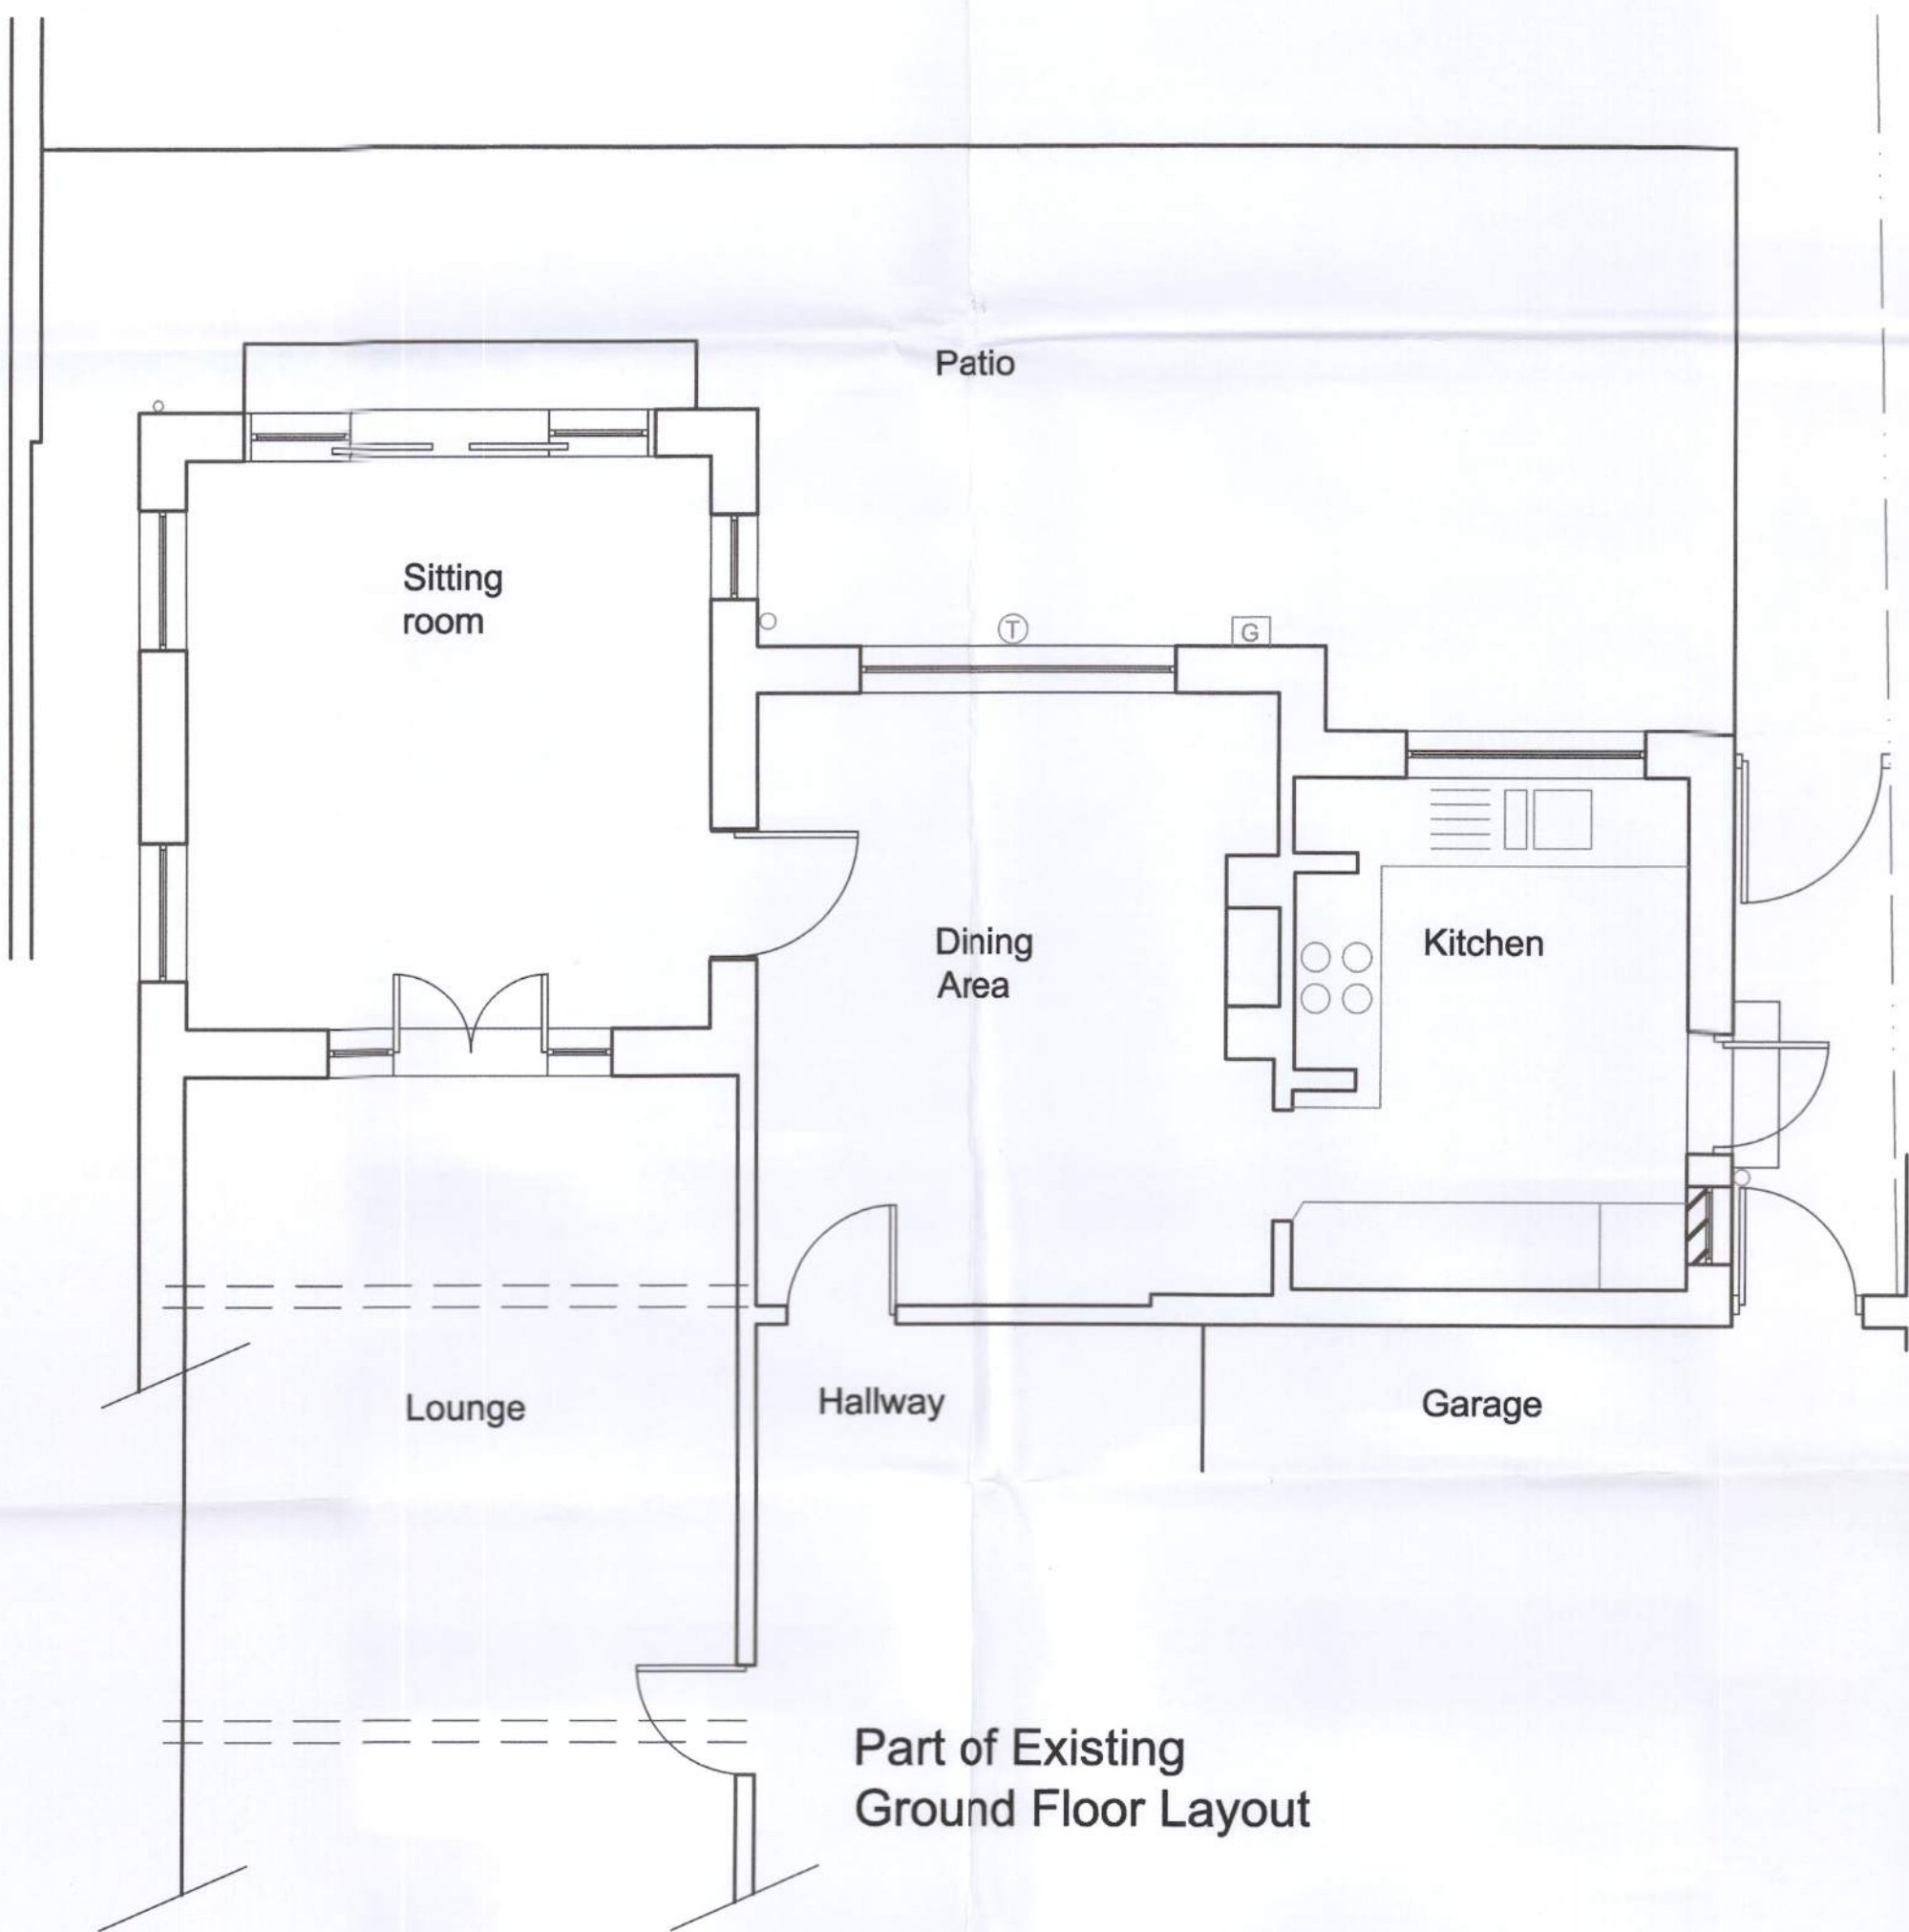

Part of Existing
First Floor Layout

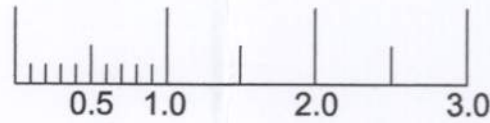

Date	Revisions

Copyright
Graham Askew
Chartered Building Surveyor
Principal: Graham Askew MRICS
Bay Tree Cottage,
5 Hurston Grove
Hurston Lane, Storrington,
West Sussex, RH20 4HQ.
Tel/Fax: (01903) 743231
email: askewsurveyor@uwclub.net

Client
Mr & Mrs Morten

Job Title
**62 Parkside Avenue
Littlehampton
West Sussex
BN17 6BJ**

Drawing Title
**Part of Existing Floor
Plans.**

NOTE:
All dimensions must be checked on
site and not scaled from this drawing

Scale **1:50**

Date **30.10.18** Drawn by **K.L.Carter**

Drg No.	In conjunction with:-	Rev.
2018/22/1		