


KEY:

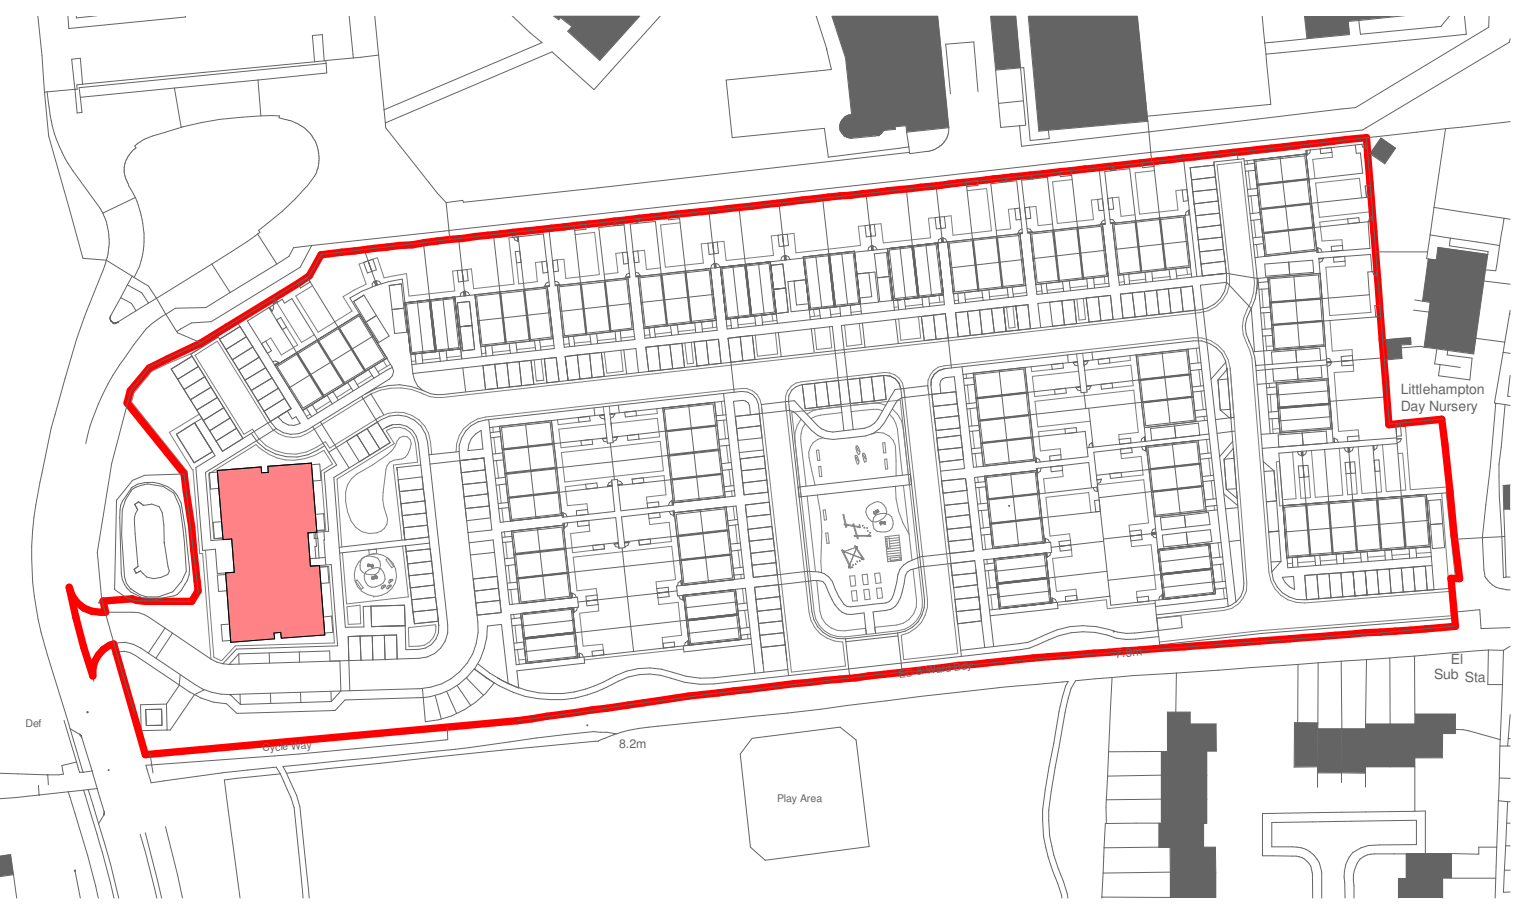

P4	22.03.21	For Planning	FH	MN
P3	05.03.21	Final Draft Planning Issue	FH	MN
P2	03.02.21	Annotation added	FH	MN
P1	15.01.21	DRAFT Issue	FH	MN
Rev	Date	Revision Details	Dr	Ch



Job Title
Land to the South of Littlehampton Academy (6920)

Drawing Title
Plans - Sections

Scale
1:100 @ A0 / 1:200 @ A2

Drawing Number
LTH- ECE- A_2C2_4- ZZ- DR- A- XX- 5114

Drawn	Checked	Revision	Date
FH	MN	P4	11.01.21

Subsidiary / Drawing Status
S2 / APPROVAL