





Street Elevation 01 - Part 1
1 : 200



Street Elevation 01 - Part 2
1 : 200

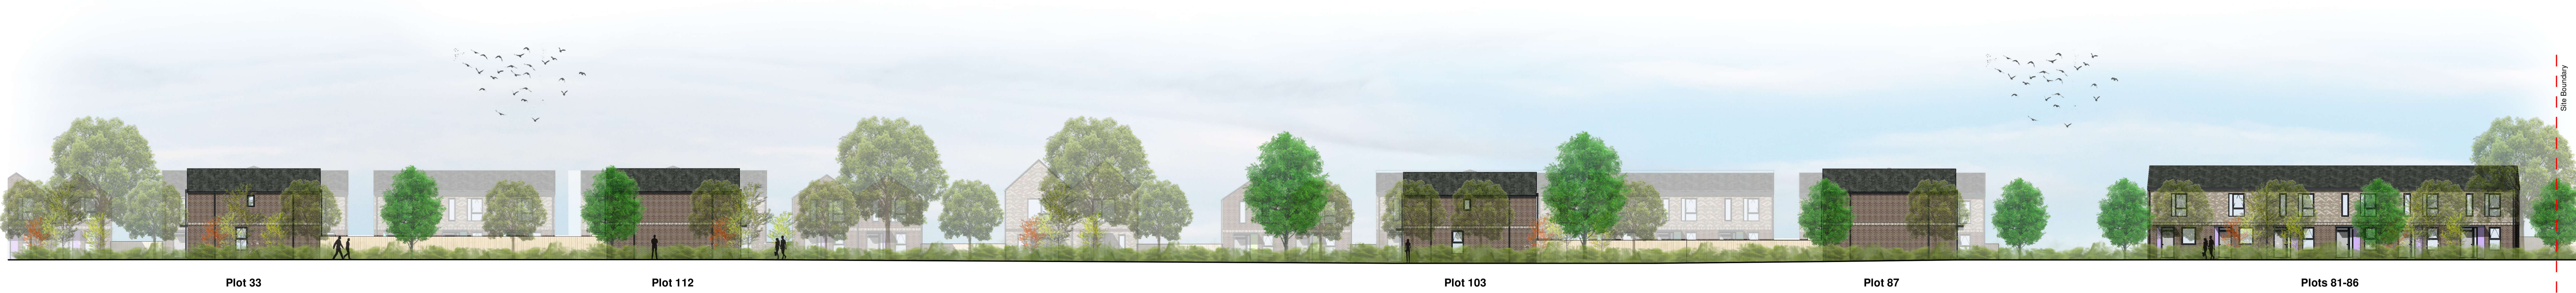

Street Elevation 02
1 : 200

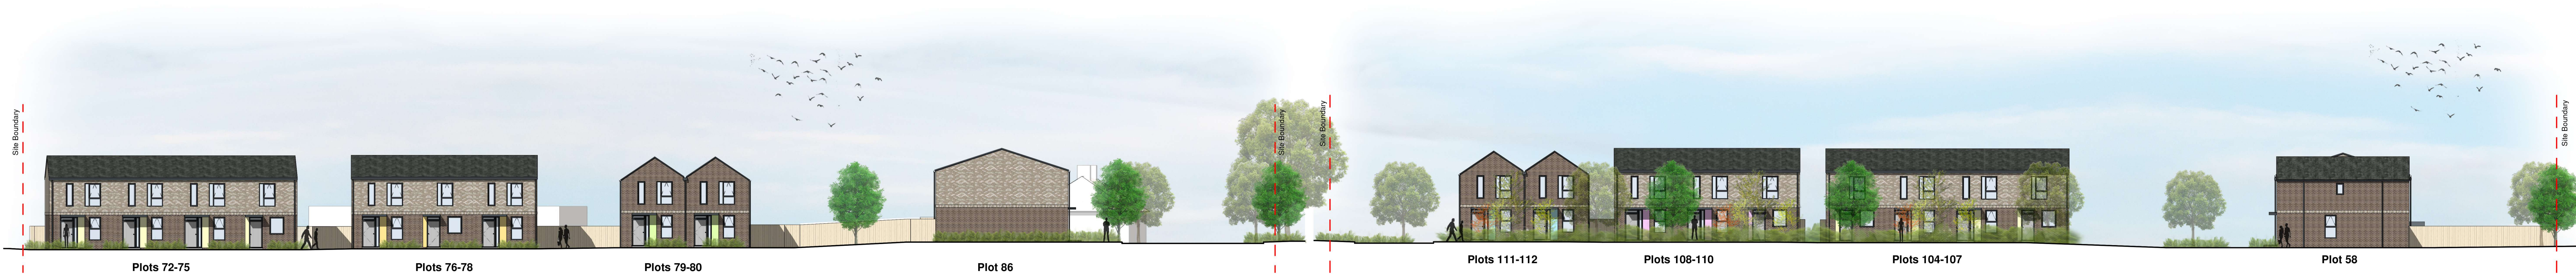


Street Elevation 03
1 : 200

Street Elevation 04
1 : 200



Street Elevation 05
1 : 200

KEY:

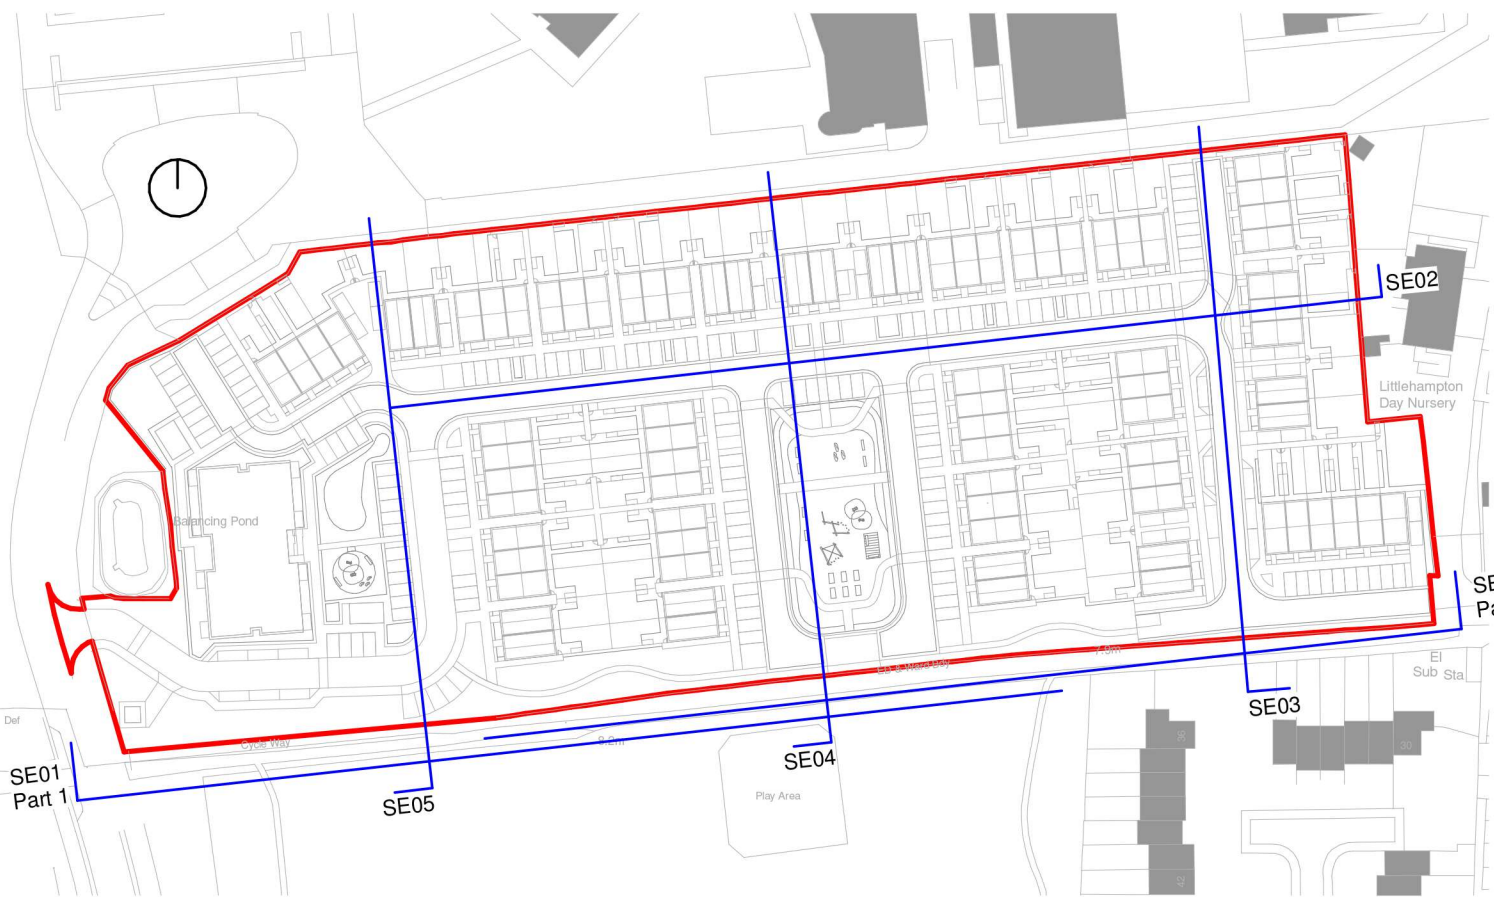

PS	22.03.21	For Planning	FH	MN
P4	05.03.21	Final Draft Planning Issue	FH	MN
P3	05.02.21	Minor amendments to plots' location	FH	MN
P2	25.01.21	DRAFT landscape added	FH	MN
P1	15.01.21	DRAFT Issue	FH	MN

Rev	Date	Revision Details	Dr	Ch
-----	------	------------------	----	----

ECE Architecture
www.ecearchitecture.com

London: 70 Great Suffolk Street, London, SE1 0BL
T: 020 7859 9773 E: london@ecearchitecture.com
Sussex: Brooklyn Chambers, 11 Goring Road, Worthing, West Sussex, BN12 4AP
T: 01903 248777 E: sussex@ecearchitecture.com
Bristol: Westworks, Colston Tower, Colston Street, Bristol, BS1 4XE
T: 0117 214 1101 E: bristol@ecewestworks.com

Client: **BoKlok**

Job Title: **Land to the South of Littlehampton Academy (6920)**

Drawing Title: **Street Elevations**

Scale: 1:200 @ A0 / 1:400 @ A2

Drawing Number: LTH- ECE- XX- XX- DR- A- EL- 5120

Drawn: FH, Checked: MN, Revision: P5, Date: 08/23/16

Suitability / Drawing Status: S2 - APPROVAL