



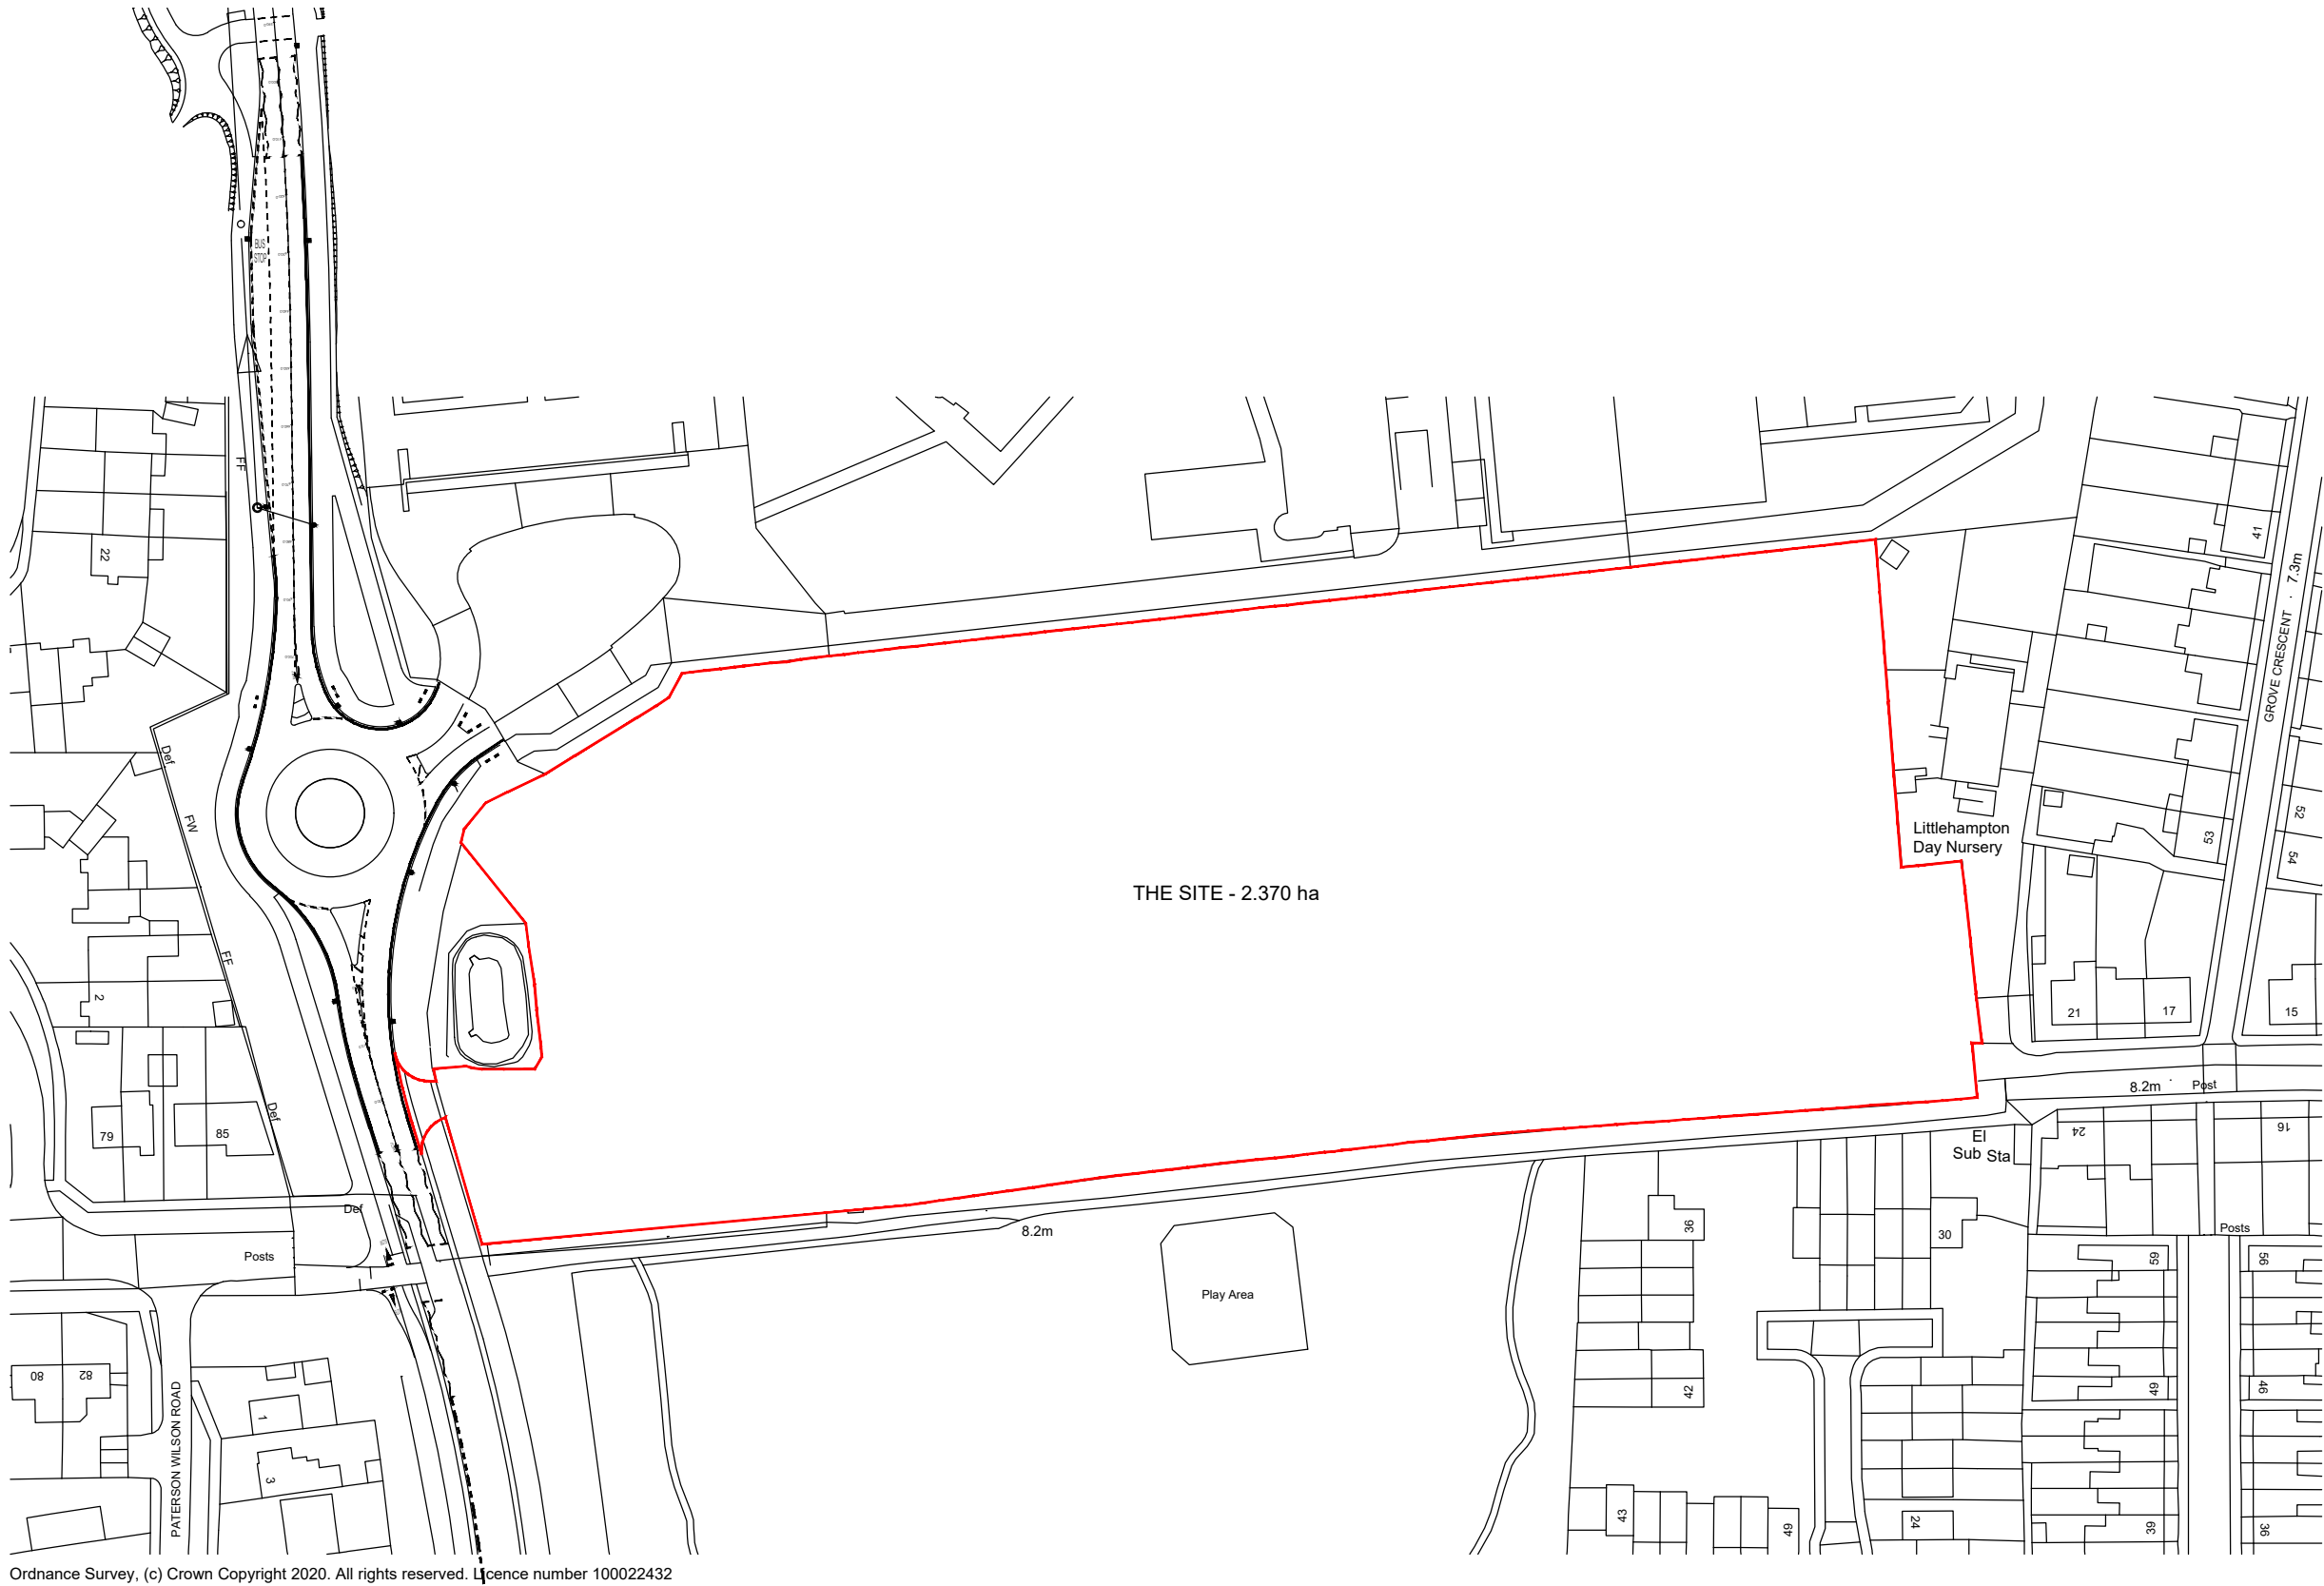

Ordnance Survey, (c) Crown Copyright 2020. All rights reserved. Licence number 100022432

LOCATION PLAN

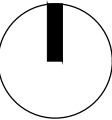

P04	22.03.21	For Planning	FH	MN
P03	05.03.21	Final Draft Planning Issue	FH	MN
P02	15.01.21	Red line revised to Highways	FH	MN
P01	15.01.21	DRAFT issue	MN	YY/FH
Rev	Date	Revision Details	Dr	Ch

Client's Name	BoKlok
Job Title	Land to the South of Littlehampton Academy (6920)

Drawing Title	Location Plan
Scale	1:1250 @ A3

Drawn	Checked	Date
FH	MN	15.01.21
Job No	Drawing No	Rev
LTH-ECE-XX-XX-DR-A-XX-5010	P04	
Status	S2 / APPROVAL	

