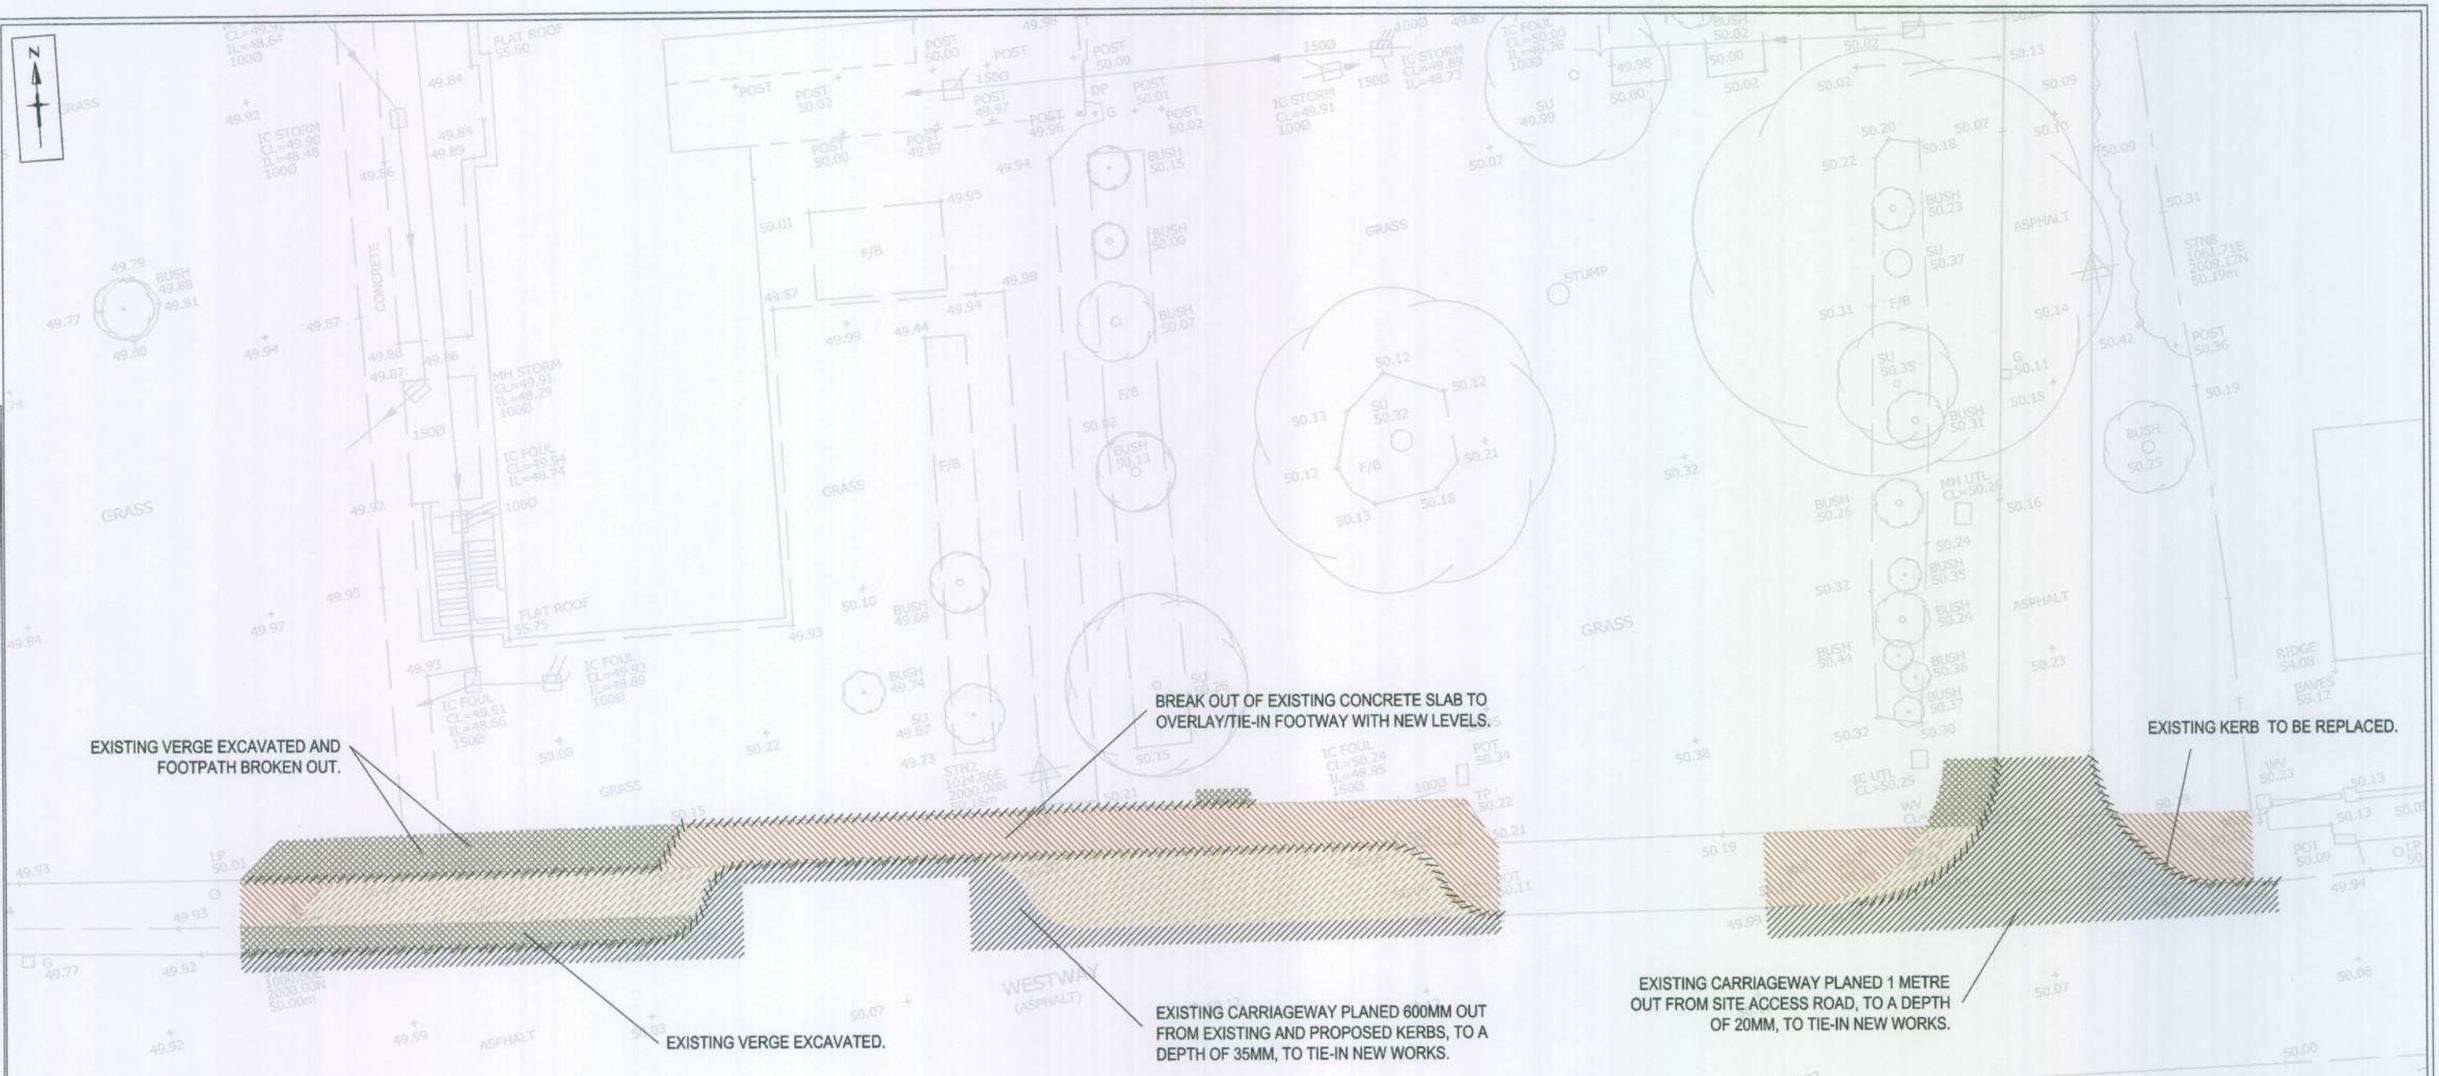


SITE CLEARANCE NOTES

- BREAKOUT EXISTING KERB/EDGING.
- CARRIAGEWAY PLANED FOR OVERLAY/SURFACE COURSE TO TIE IN NEW LEVELS.
- FOOTWAY PLANED FOR OVERLAY/SURFACE COURSE TO TIE IN NEW LEVELS.
- EXISTING VERGE EXCAVATED.
- EXISTING HARDSTANDING BROKEN OUT TO FULL DEPTH.

ARUN DISTRICT COUNCIL
No. LU 117 10 DOC
RECEIVED

X:\Drawing Borders\2006 Drawing Borders\logo_logo.jpg

Transport Planners and Infrastructure Design Consultants
Primrose Place, Portsmouth Road, Godalming, Surrey, GU7 2JN
Tel: 01483 861681 Fax: 01483 861682 www.russellgiles.com

Client: Wilmington Homes

Project: Hampton House, Westway, Littlehampton

Drawing Title: Site Clearance

Scale	Drawn By	Checked By	Approved By
1:200	SAJ	NDR	CMB

Drawing No.	Date	Rev.
2009/1098/100	January 2010	-

ARUN DISTRICT COUNCIL LU/117/10/DOC