
ARUN DISTRICT COUNCIL
No. LU/117/10/DOC
SUBSTITUTION
Received 8.7.10

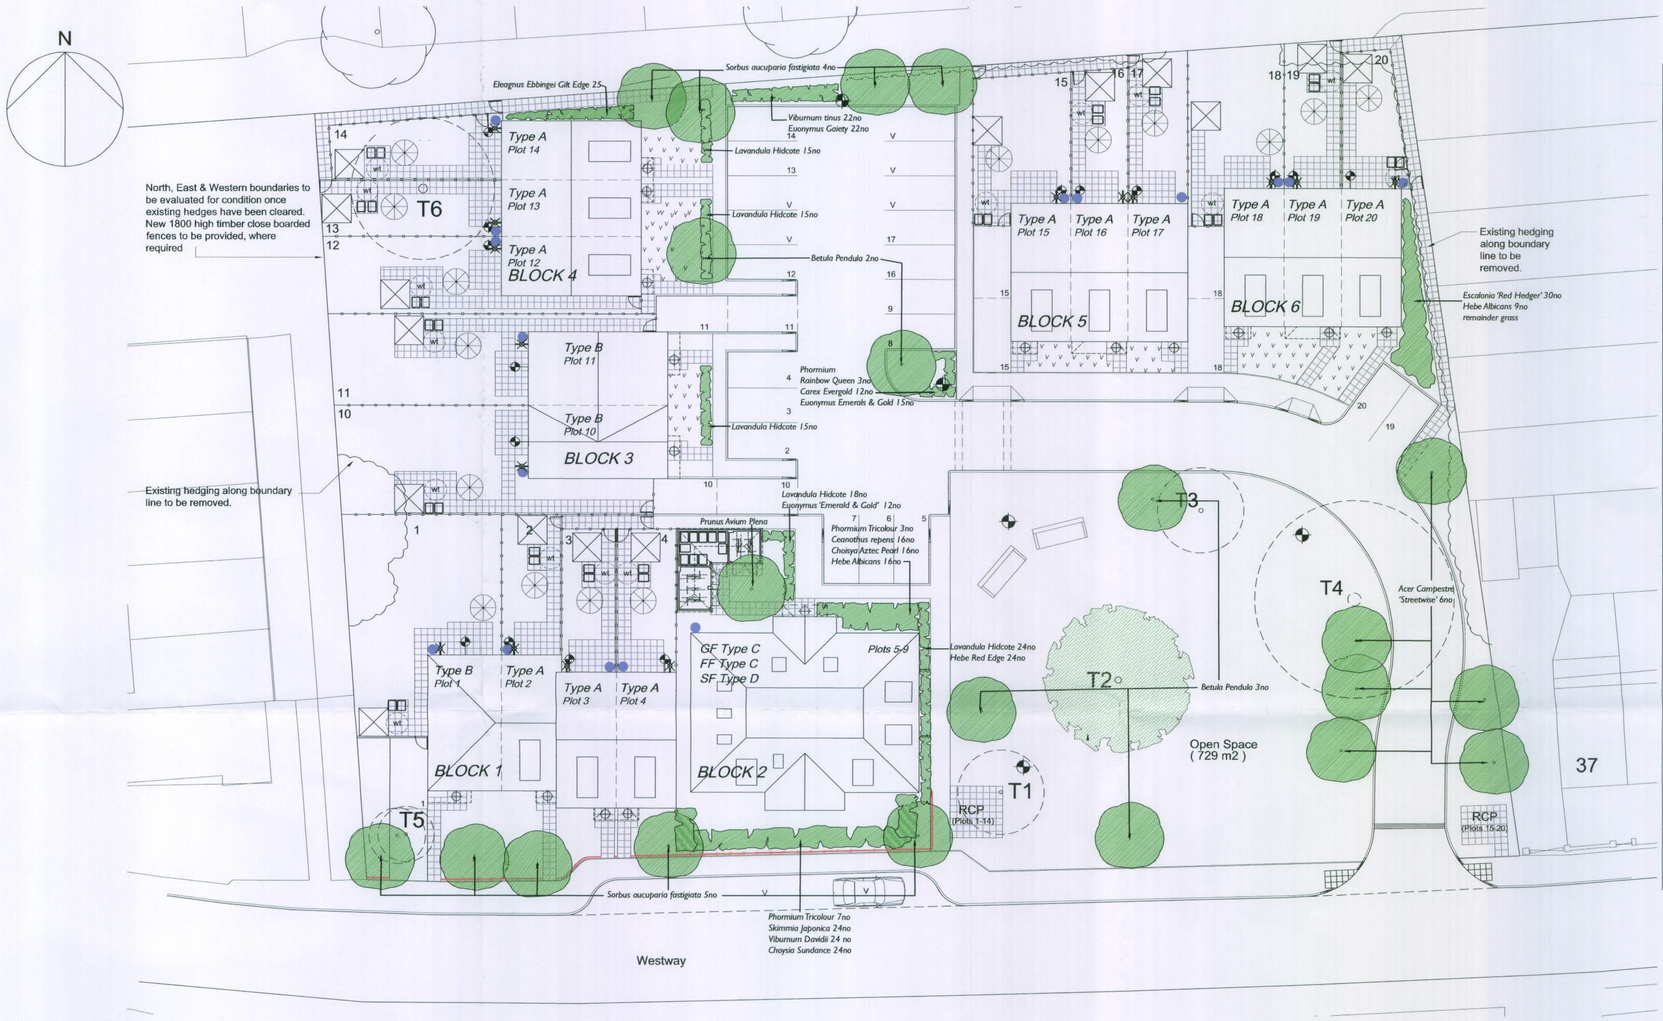

Legend

- Locations for new tree & shrub planting
- Existing Trees to be retained
- Existing Trees to be removed
- Screen brick wall and to be 1800 high
- 1800mm high timber close boarded fence
- 900mm black railings (details to be confirmed)
- Rotary cloths dryer - 6m+ line length (for 3+ bedroom dwellings).
- Refuse and recycling external bin store location. Household refuse bin volume as BS 5906:2005.
  House:
  240 litres recycling bin & 240 litre refuse bin
  Flats:
  3No. 1100 litre Euro bins, 1 of which is recycling
- Shed location providing -
  Cycle storage for 2 cycles 2mx1.5m space and 1sqm of area for tool storage.
- Cycle storage to Apartments (4.6x2.3m) as construction drawing tbc
- External cold water tap
- Wooden Bench
- Paving
- Tarmac
- Front grass areas to recieve good quality turf
- Rear grass areas (private space)

Total parking provision = 30no. spaces

Plant	Size cm	Container size	Quantity
Euronoymus emerald and gold	20/30	2/3	36
Virburnum davidii	30/40	2/3	24
Ceanothus repens	30/40	2/3	16
Virburnum tinus	30/40	2/3	22
Phormium tricolour	60/80	10	11
Phormium rainbow queen	60/80	10	3
Euonymus emerald gaiety	20/30	2/3	22
Hebe albicans	30/40	2/3	28
Choisya aztec pearl	30/40	2/3	16
Choisya Sundance	30/40	2/3	24
Lavandula hidcote	20/30	2/3	87
Skimmia japonica	30/40	2/3	24
Carex oshimensis 'Evergold'	30/40	2/3	12
Elaeagnus x ebbingei	30/40	2	25
Escalonia 'Red Hedger'	30/40	2	30
Hebe 'Red Edge'	30/40	2	24
Trees			
Betula pendula	12/14 girth	3m	2
Sorbus aucuparia fastigiata	12/14	3m	9
Acer campestre	12/14	3m	6
Prunus avium	12/14	3m	1

A 22.03.10 Issued for Approval. sw

Unit 4 Roundstone Barn
Roundstone Farm
Littlehampton Road
Ferring
West Sussex
BN12 6PW

01903 774774
info@gardenhousedesign.co.uk

garden house design

Client's Name
WILLMINGTON HOMES LTD

Job Title
HAMPTON HOUSE
LITTLEHAMPTON

Drawing Title
SOFT LANDSCAPING PLAN

Scale
1:250 @ A1 / 1:500 @ A3

metres 5 10 15 20 25

Drawn	Checked	Date
MW	RW	22.02.10

Job No	Drawing No	Rev
5415	RW/JB 17410	A

Status

CAD Plot date: 22/06/2010 - 15:31:38 5415 - wd site layout.dwg

© Gardens House Design No dimensions to be scaled from drawing. The contractor should check all dimensions on site. It is the contractors responsibility to ensure compliance with Building Regulations.

ARUN DISTRICT COUNCIL LU/117/10/DOC