


Bright Building Solutions can not guarantee that planning permission will be granted, however we shall endeavor to make any reasonable amendments required by the planning officer concerned to help with the application. The final outcome rests with the planning department and planning officer.

Commencement of works on site is subject to Planning Consent and Building Control Approval.

All manufacturers to confirm measurements on site prior to production.

All dimensions, setting out, site investigation and soil reports to be done by the contractor prior to construction. This drawing is subject to copyright and ownership of Bright Building Solution Ltd.

Do not reproduce this drawing without prior permission from Bright Building Solutions Ltd.

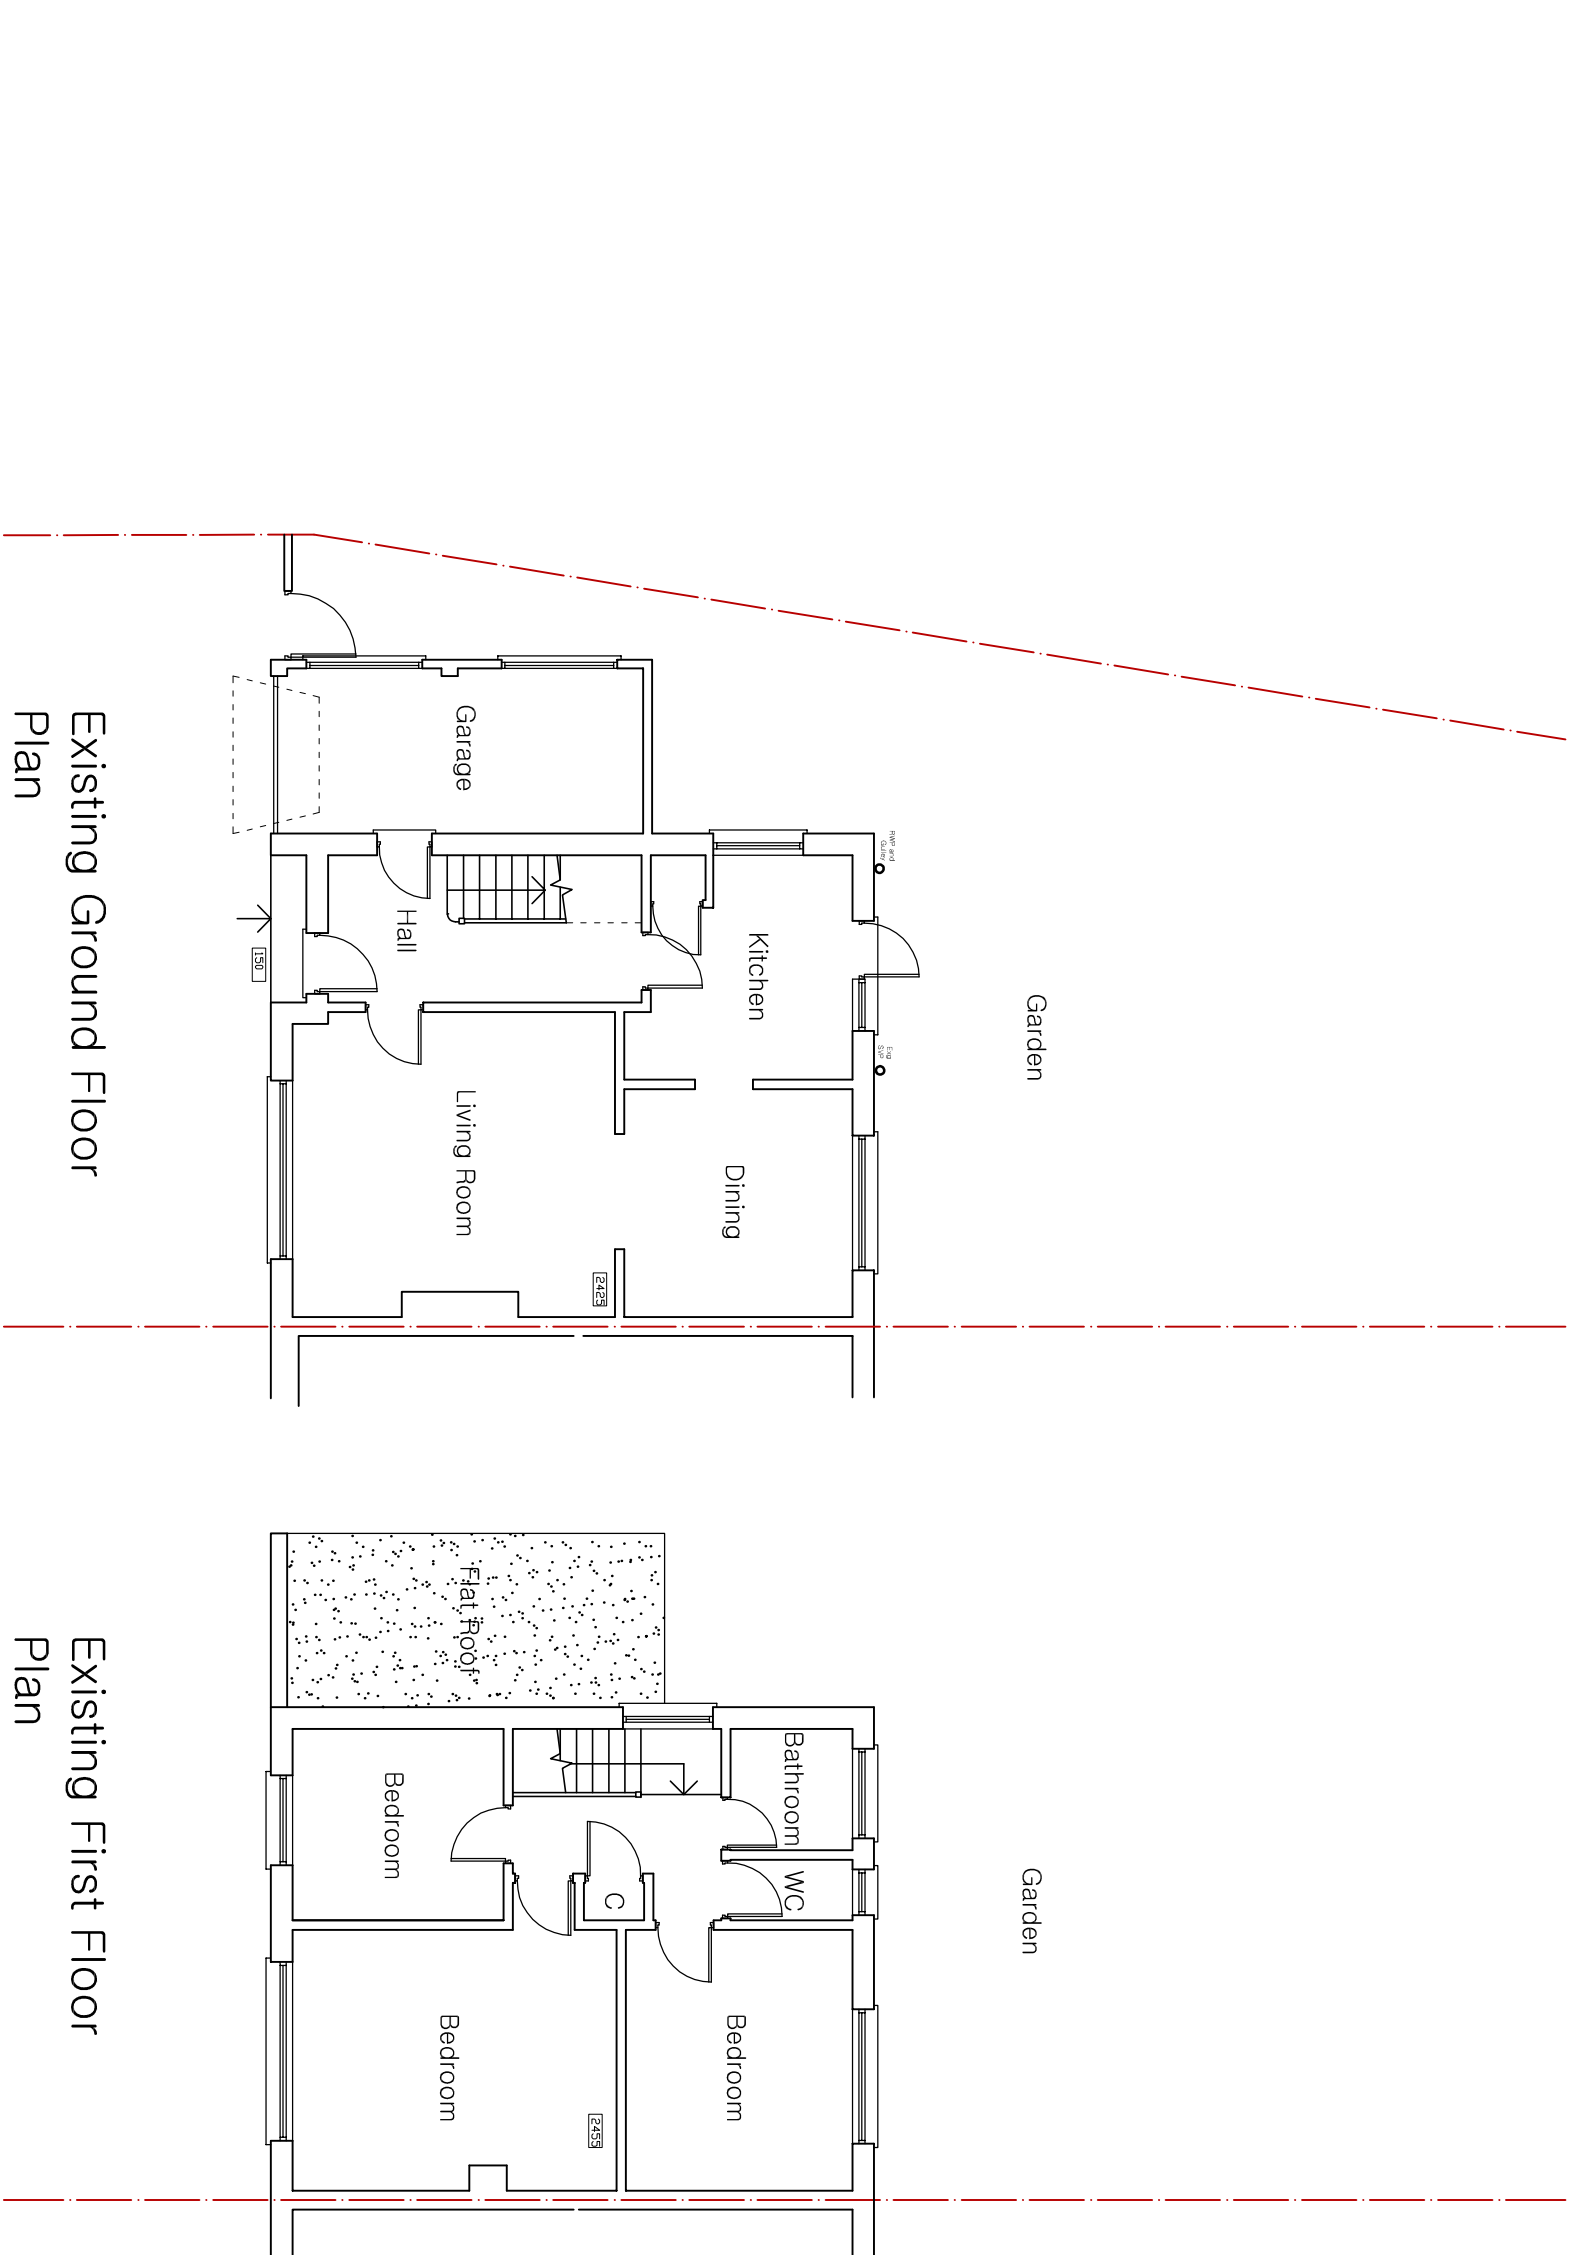

Project			
91 Wick Farm Road Littlehampton BN17 7HJ			
Drawing Title			
Existing Plans			
Date	Scale	Drawn by	
June 2025	1:100@A3	GG	
Drawing No	Revision		
25/1030/PL-2	-		

Revision Details		Date
Client		
Bright Building Solutions		Architectural Consultancy Building Surveying Development Management 1, 0207 1128 766 1, 0207 1128 795