


Bright Building Solutions can not guarantee that planning permission will be granted, however we shall endeavor to make any reasonable amendments required by the planning officer concerned to help with the application. The final outcome rests with the planning department and planning officer.

Commencement of works on site is subject to Planning Consent and Building Control Approval.


All manufacturers to confirm measurements on site prior to production.

All dimensions, setting out, site investigation and soil reports to be done by the contractor prior to construction. This drawing is subject to copyright and ownership of Bright Building Solution Ltd.


Do not reproduce this drawing without prior permission from Bright Building Solutions Ltd.

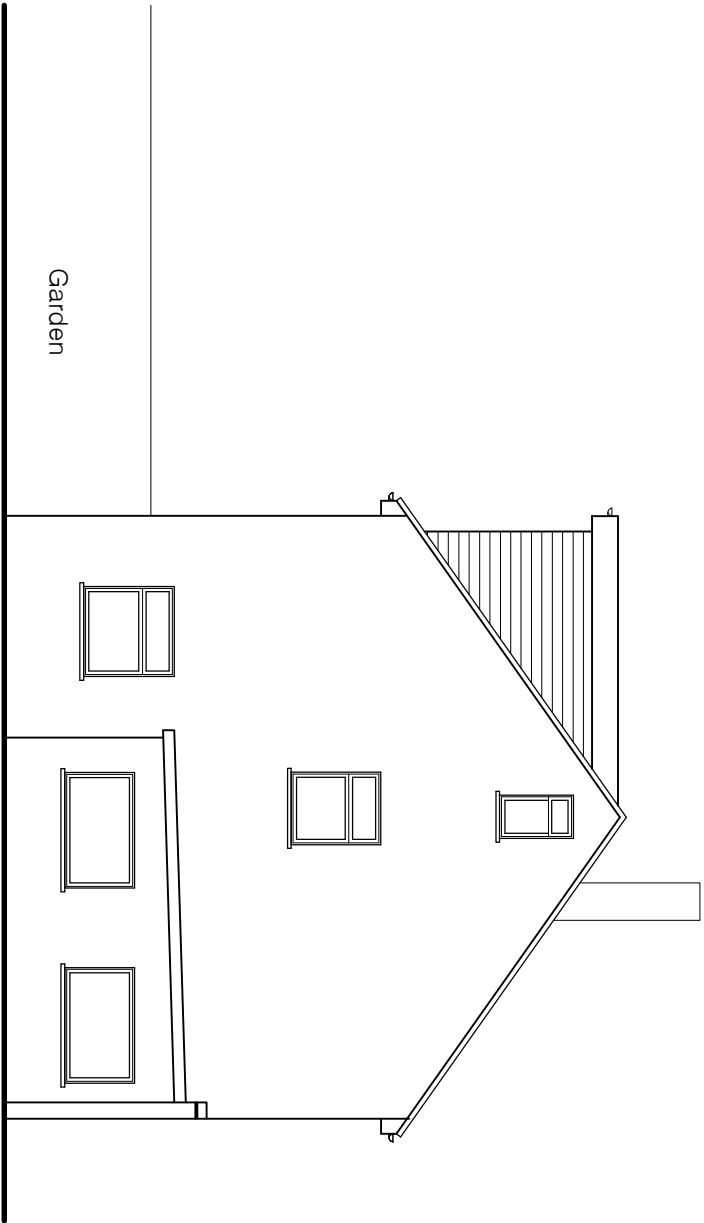


Existing Side Elevation

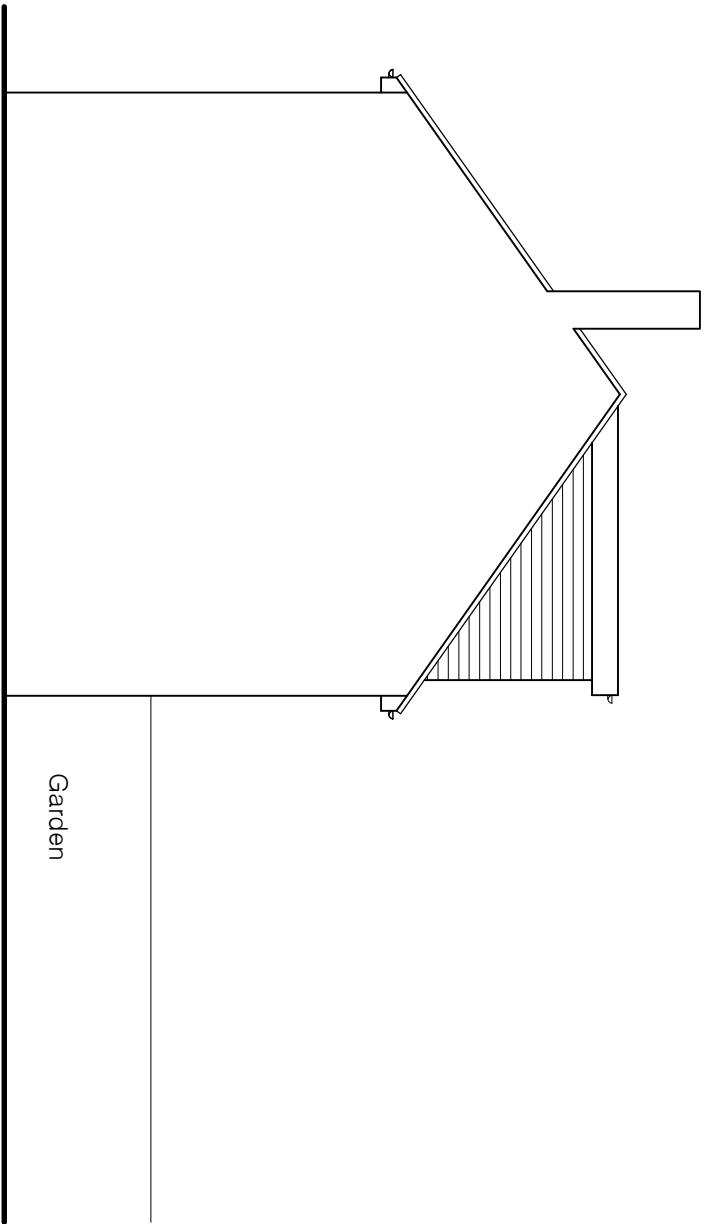

Existing Flank Elevation

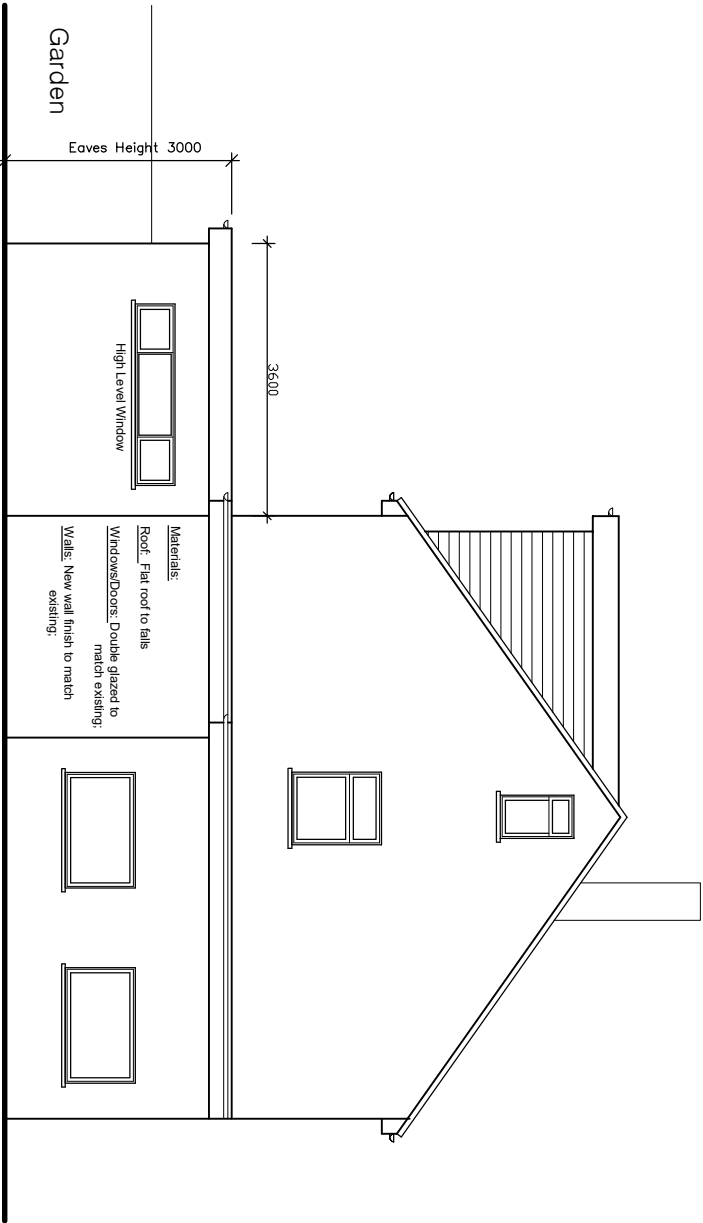

Proposed Side Elevation

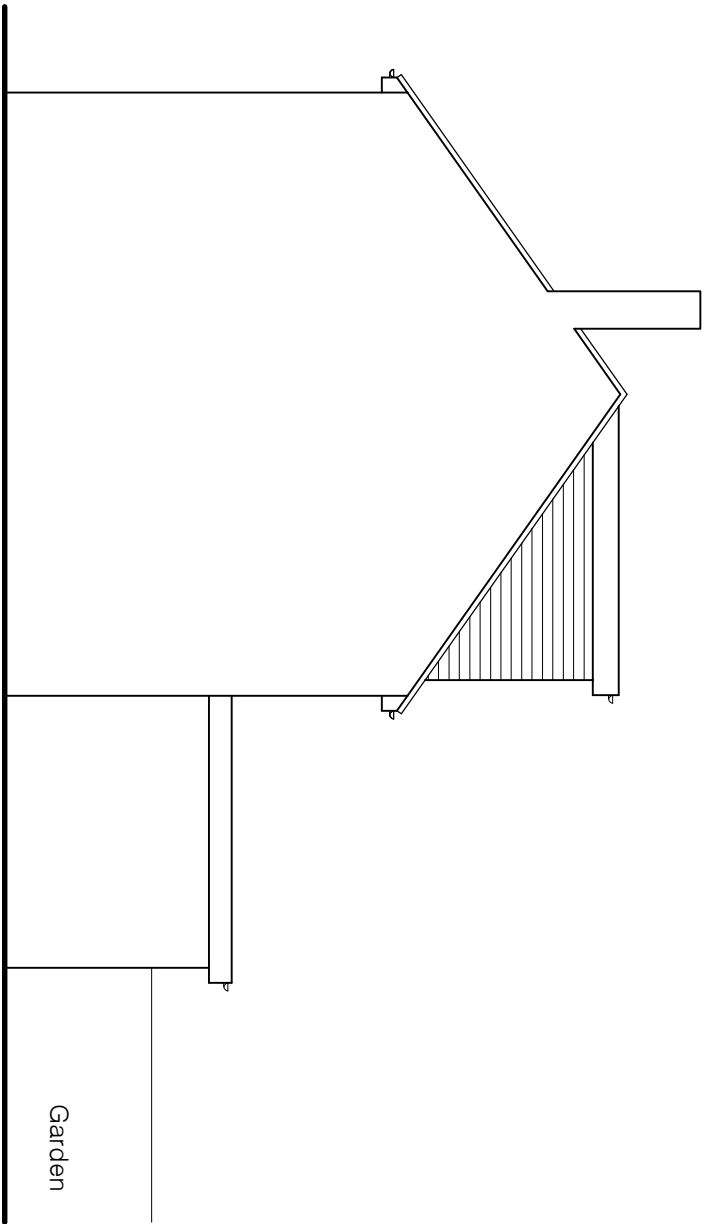

Proposed Flank Elevation



METRES
Scale 1:100

Revision Details		Date
Chart		
Bright Building Solutions info@brightbuildingsolutions.co.uk www.brightbuildingsolutions.co.uk		Architecture Consultancy Building Services Development Management 1. 0207 1128 786 1. 0207 1128 786
Project		
91 Wick Farm Road Littlehampton BN17 7HJ		
Drawing Title		
Existing and Proposed Side Elevations		
Date	Scale	Drawn by
June 2025	1:100@A3	GG
Drawing No	Revision	
25/1030/PL-5	-	