


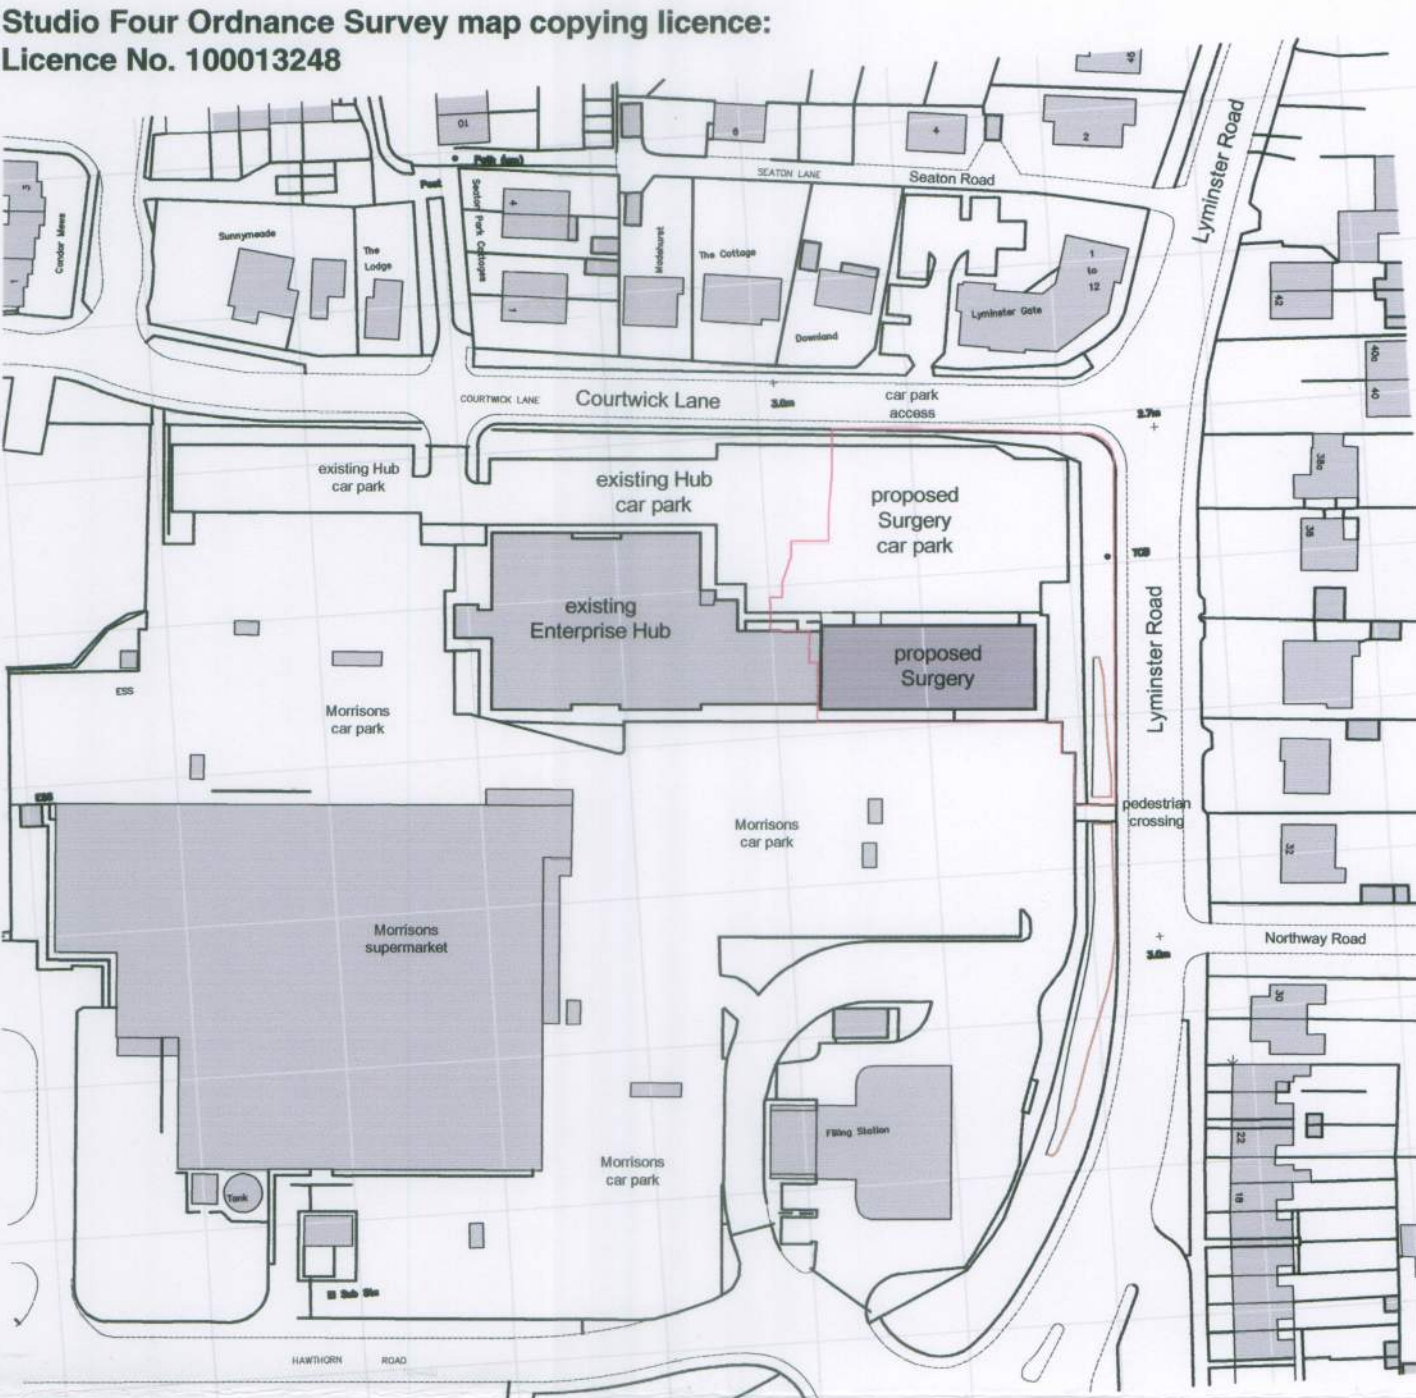


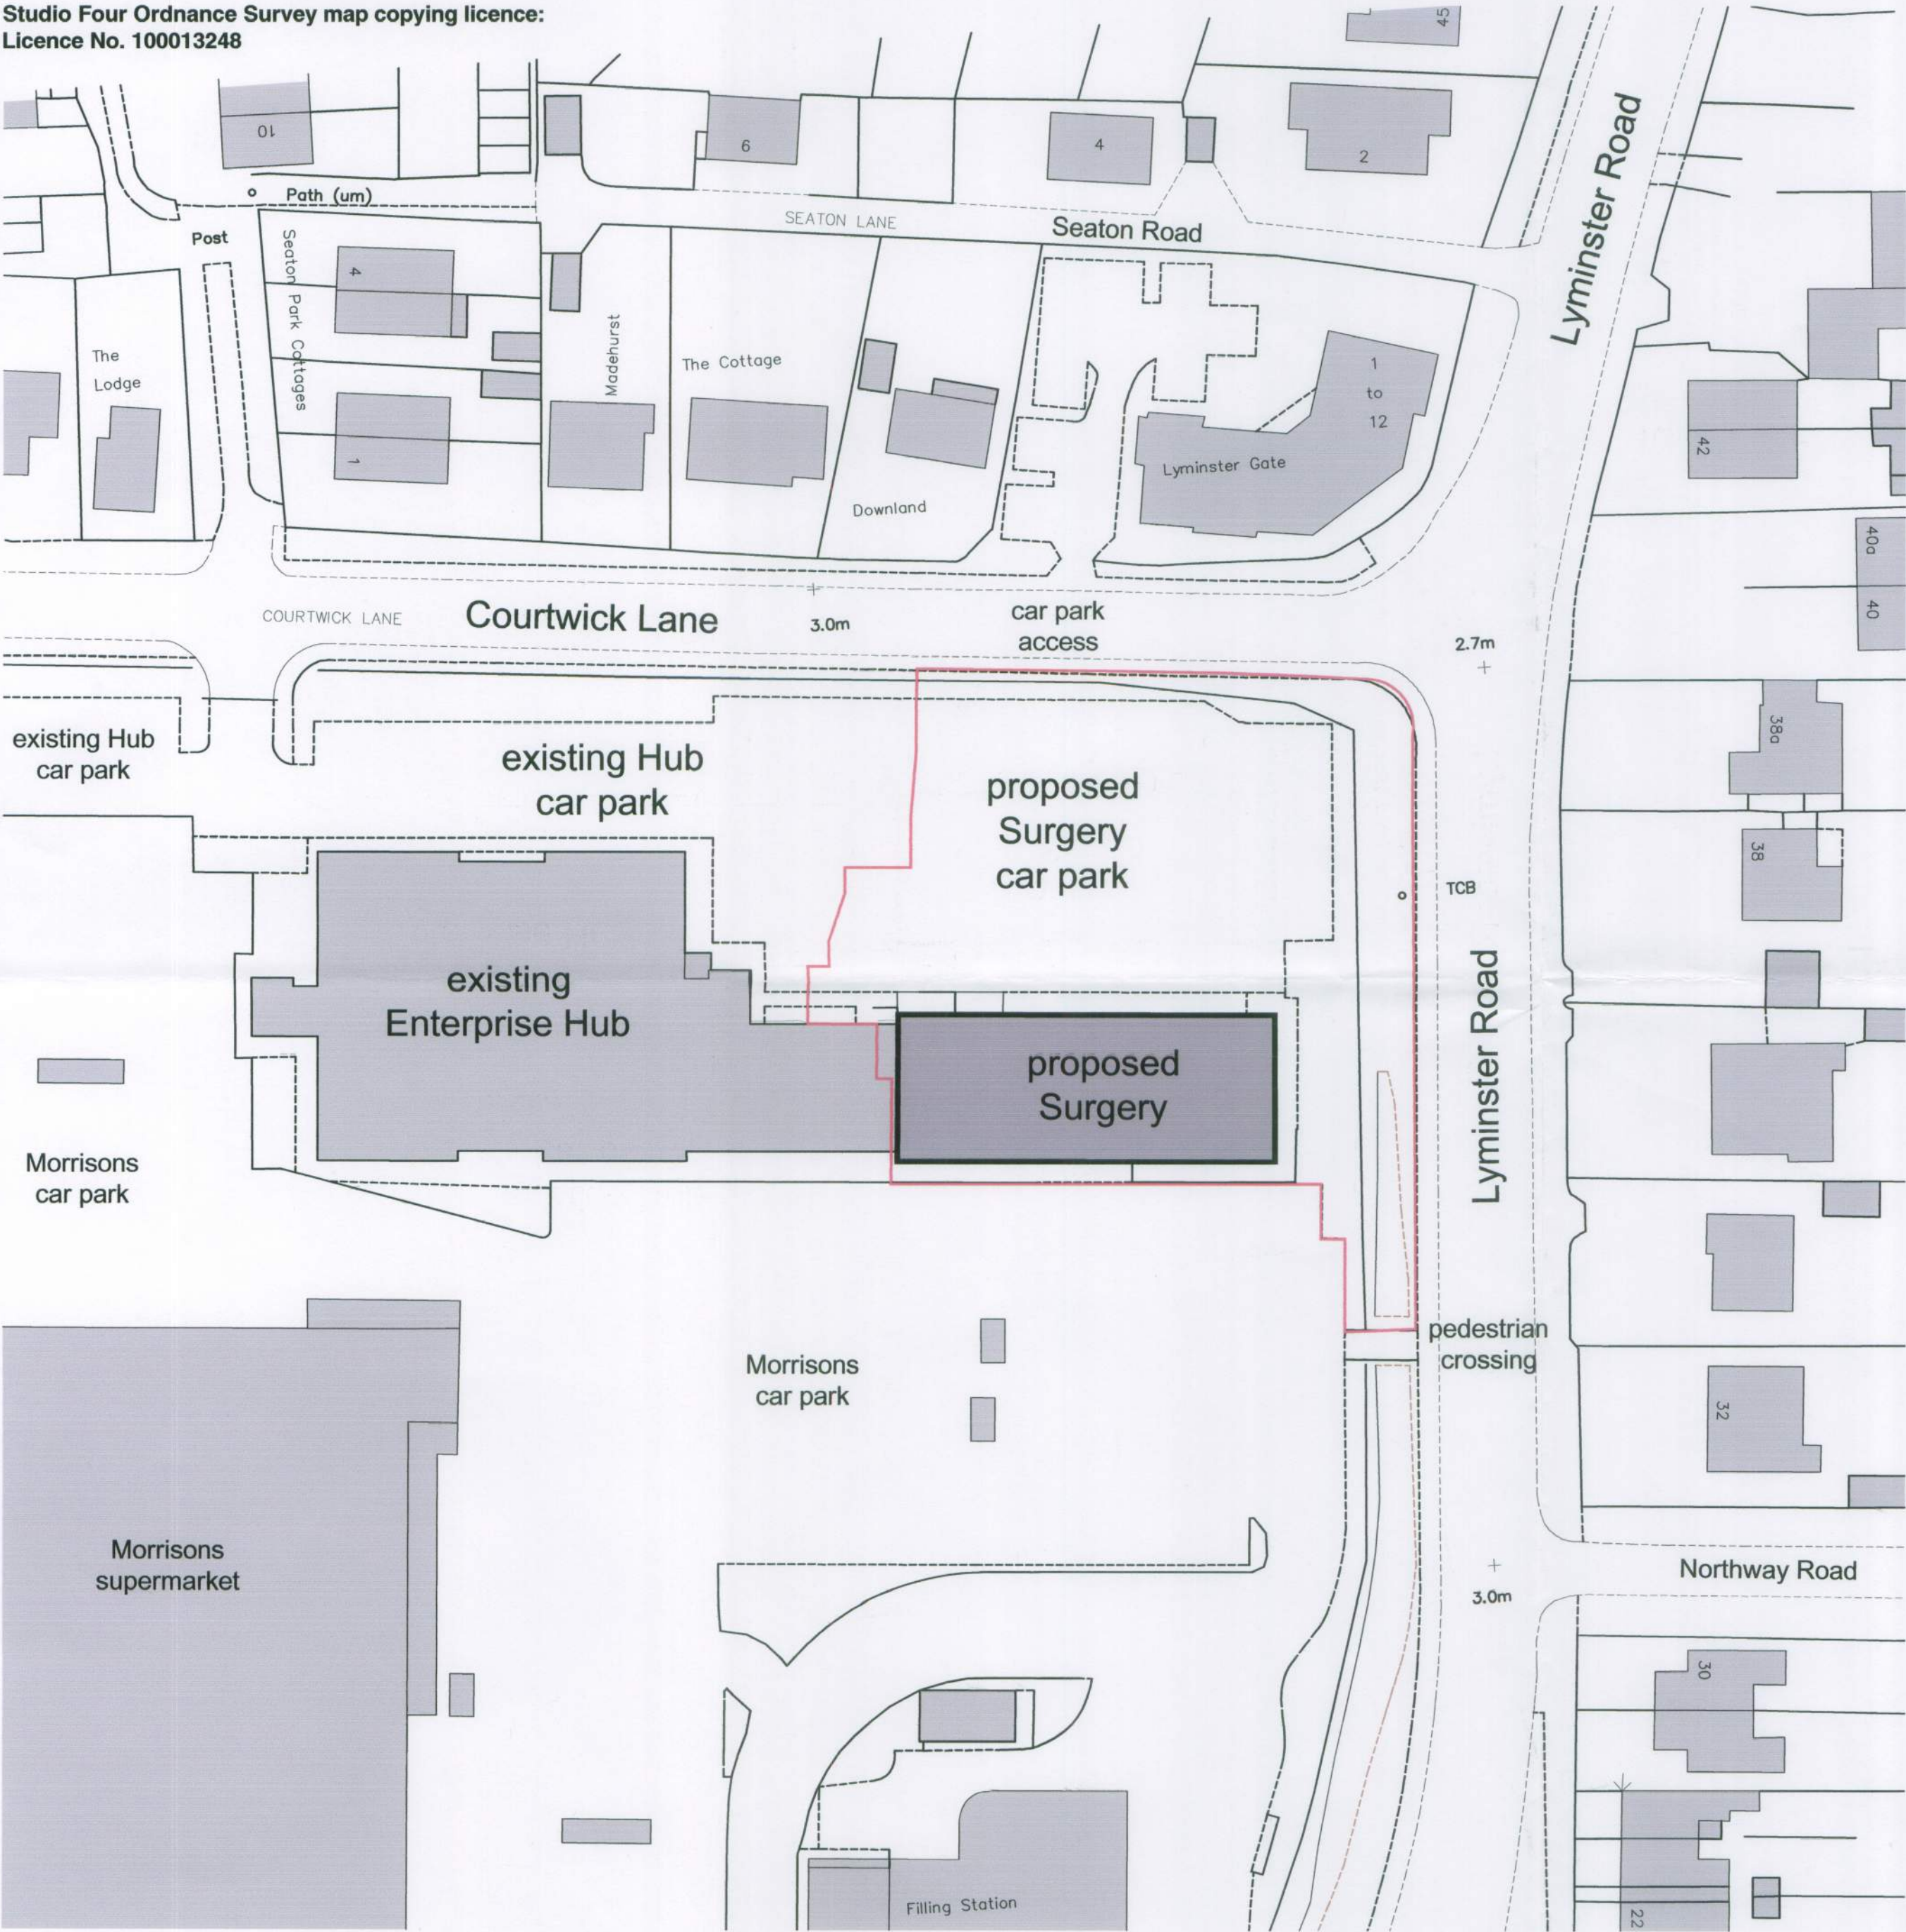

Location Plan scale 1:1250

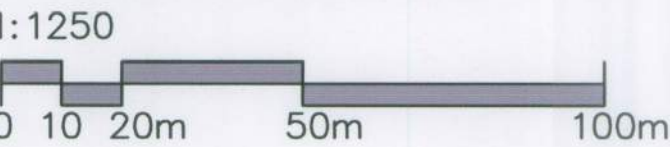

Block Plan scale 1:500

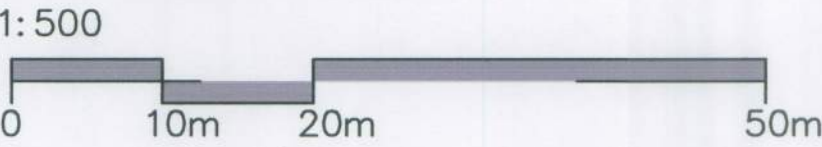

PLANNING

C	23 04 14	PLANNING.	by SVR	checked SVR
B	03 04 14	Extents increased. 1:1250 added.	by SVR	checked SVR
A	25 03 14	Minor amendments.	by SVR	checked SVR



8 Upper High St, Winchester SO23 8UT
t: 01962 820255 f: 01962 820256
admin@studiofourarchitects-winch.co.uk
www.studiofourarchitects.com

client	Community Solutions Coastal West Sussex CCG
project	New GP Surgery, Littlehampton East Wing 'Enterprise Hub'
title	Location Plan / Block Plan

date	scale	paper	drawn	checked
Feb 2014	1:1250	A2	SVR	SVR

job no.	dwg no.	revision
33157	01	C

file 33157 01C,05B,06E,10H,11G,12A,13A,15B,16B,17A&