



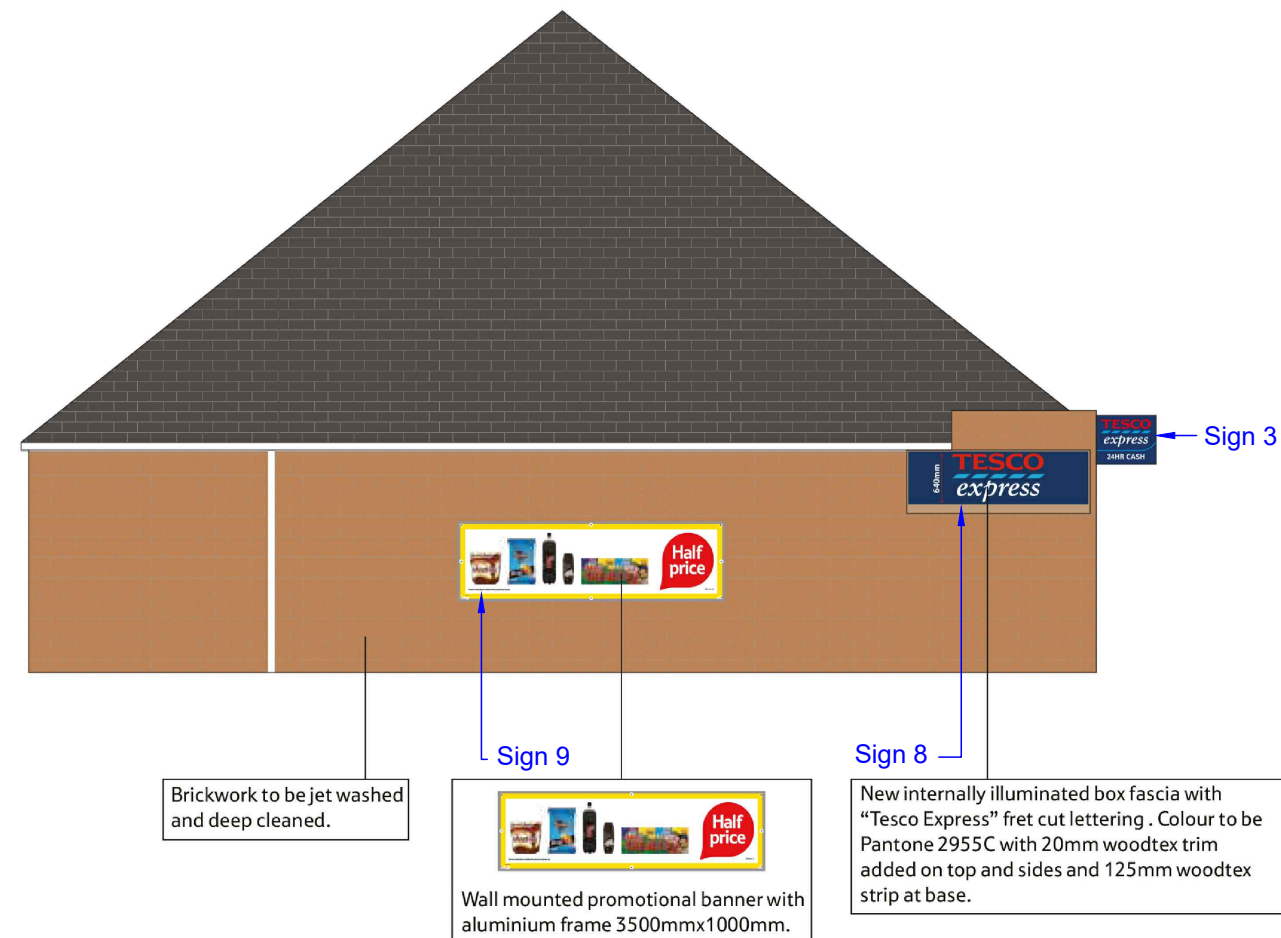

Proposed Side Elevation (Beaumont Park Way)

This visual is for representation purpose only.
Recreation of the drawing may alter the scale.
All dimensions to be confirmed on site prior to any manufacture.
Do not use artwork from this drawing.
Opening hours to be confirmed prior to manufacture of any signage.

Proposed signs- sheet 2
Scale 1:100

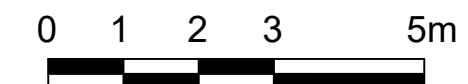

Key:

[illegible]

Client's Name	
Tesco Stores Limited	
Project Name	
Tesco Express at	
Finistere Way, Littlehampton,	
West Sussex, England,	
BN17 6RA	
Drawing Title	
Proposed Signs- Sheet 2	
Purpose	For Planning
Project number	B419
Date	March 2017
Drawn by	DG
Checked by	BAL
Drawing Number	B419_03
Scale @ A3	1:100