




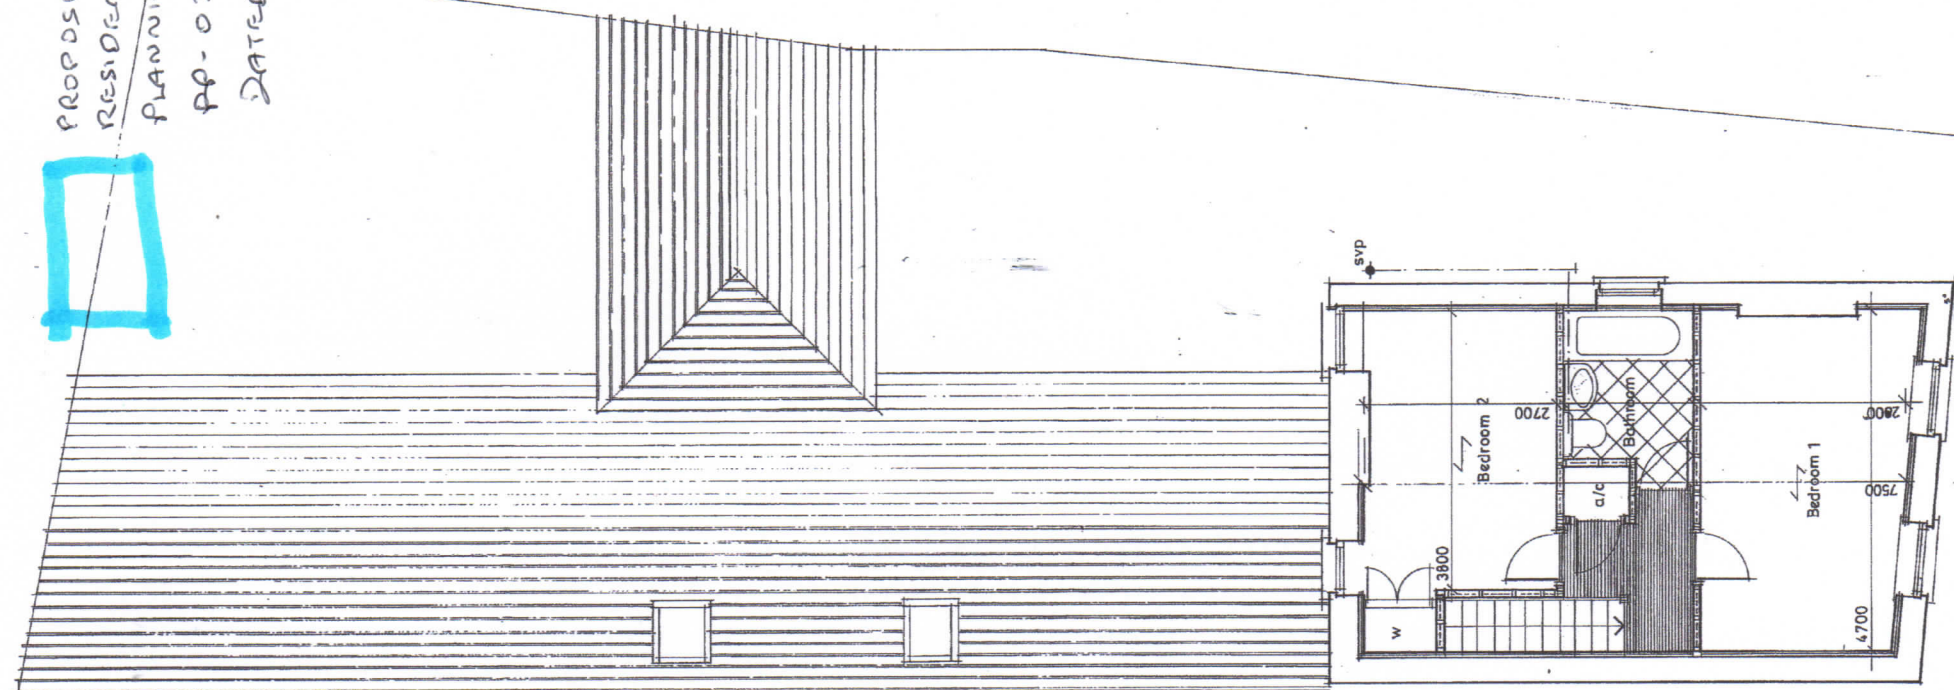

Second Floor Plan

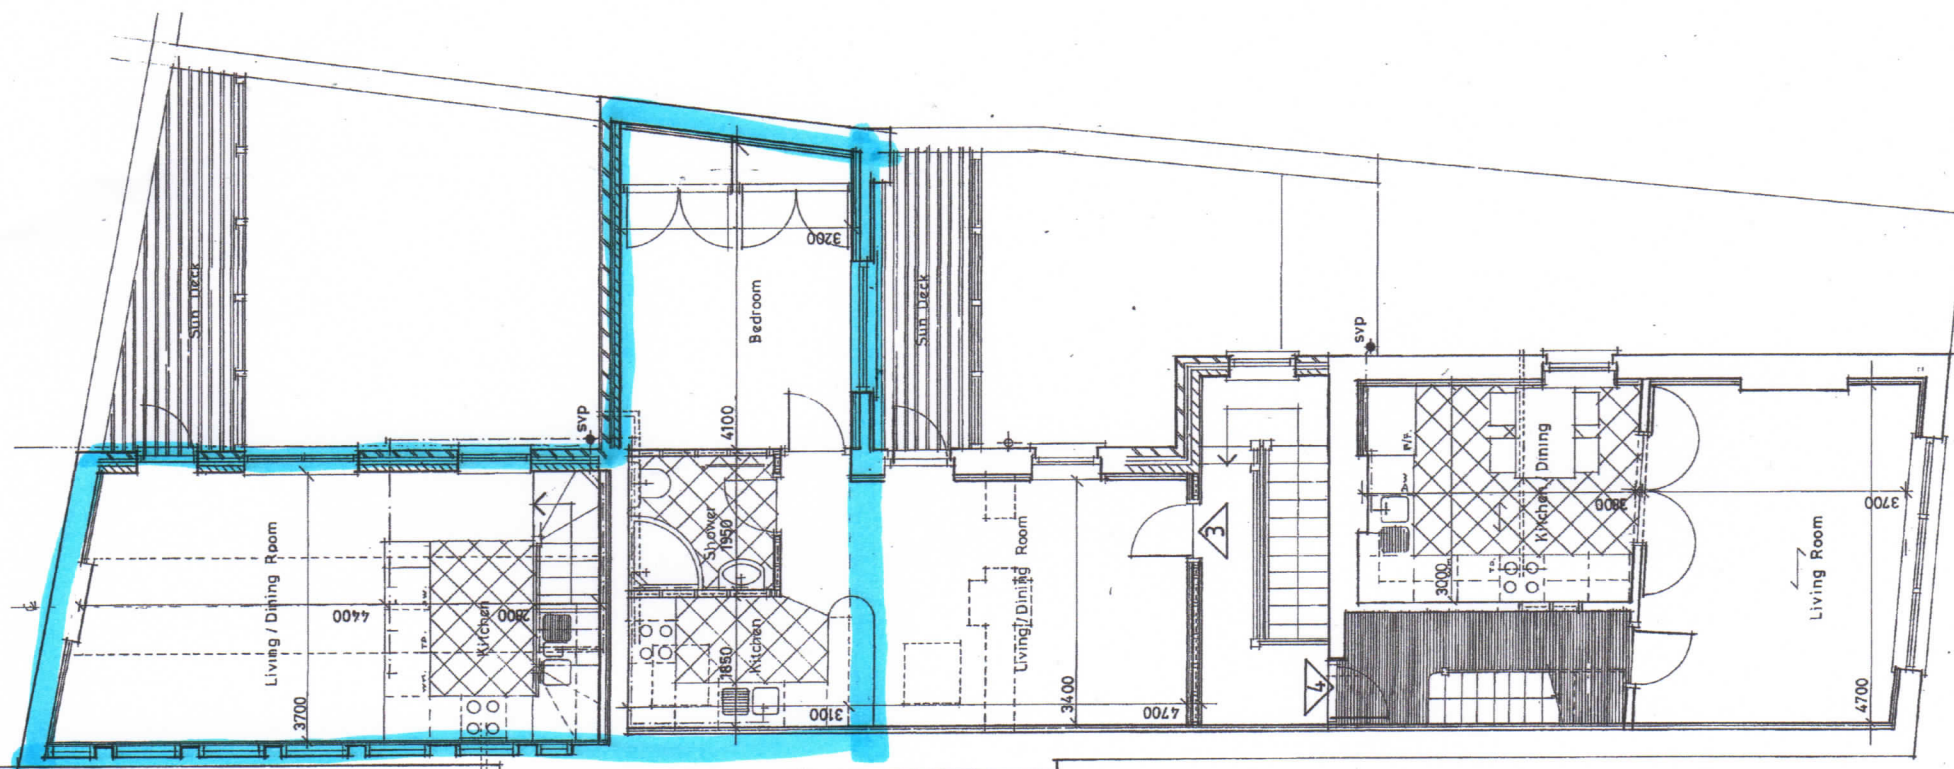

First Floor Plan

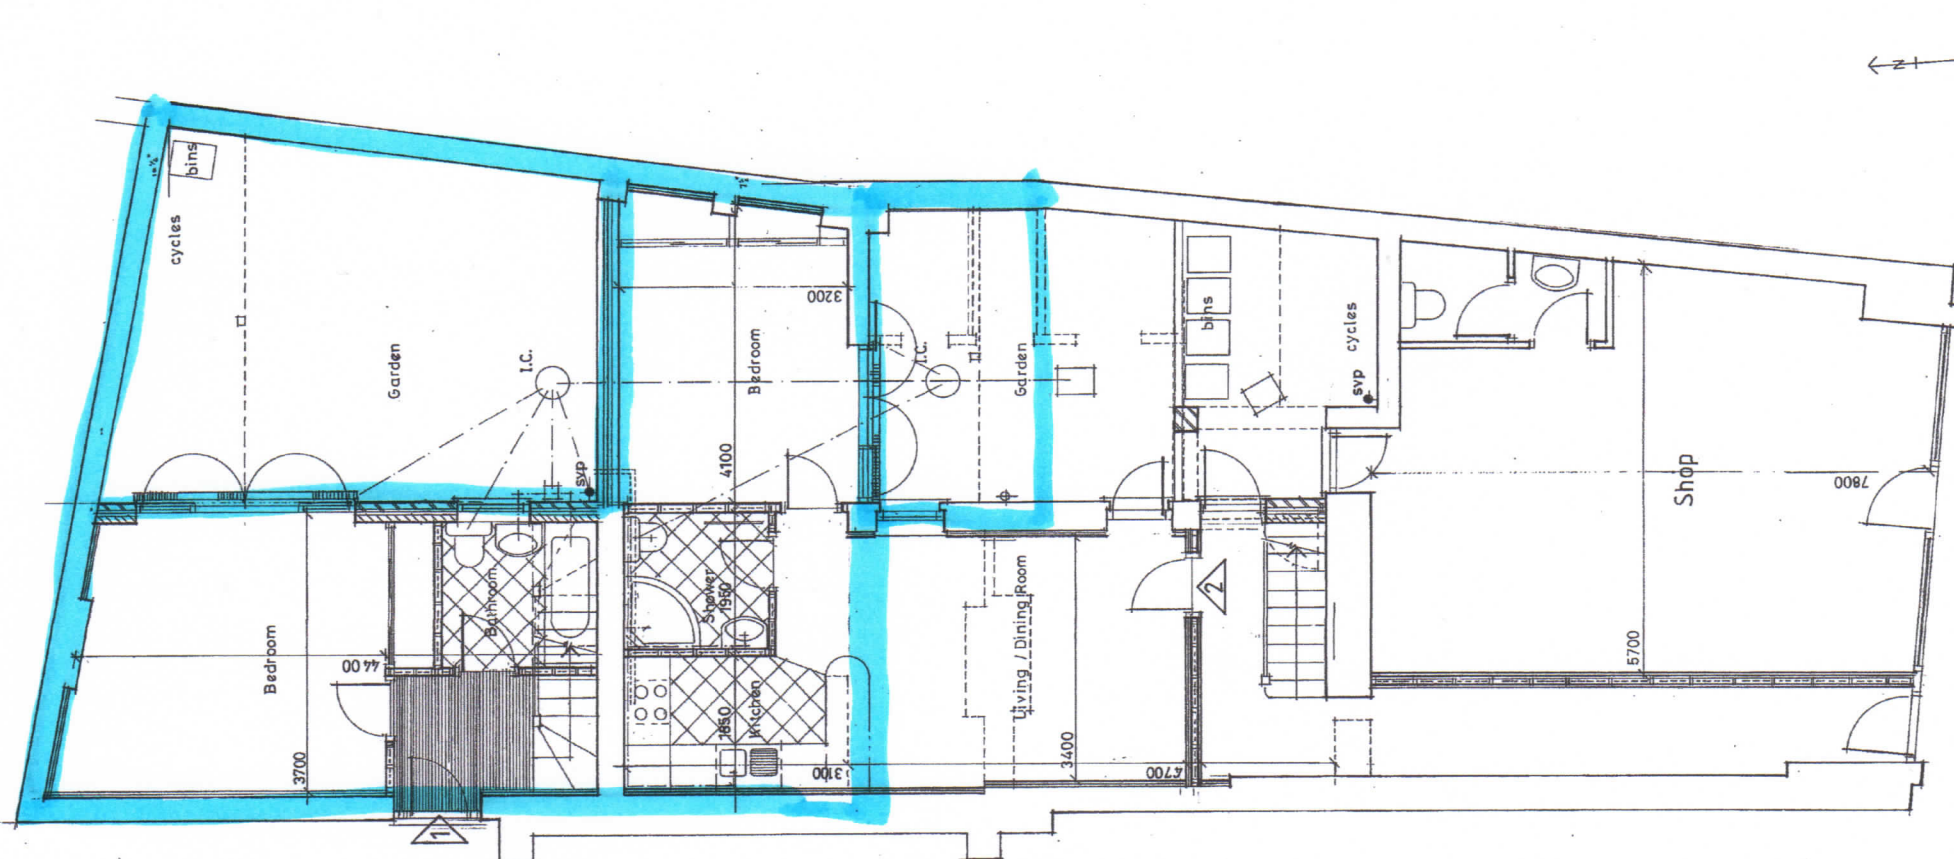

Ground Floor Plan

[illegible]

Martin Szczerbicki
Associates Ltd
28 Hollingbury Road
Wrighton, BN1 7JD
Tel / Fax
01273 5056268
msarch@btconnect.com

proposed conversion to create four self contained flats and a shop unit

High Street,
Littlehampton, BN17 5EG

Planning Drawing Proposed - Floor Plans

Scale 1/50
Date 4/2014
Sheet Size A1