


50 High Street, Littlehampton

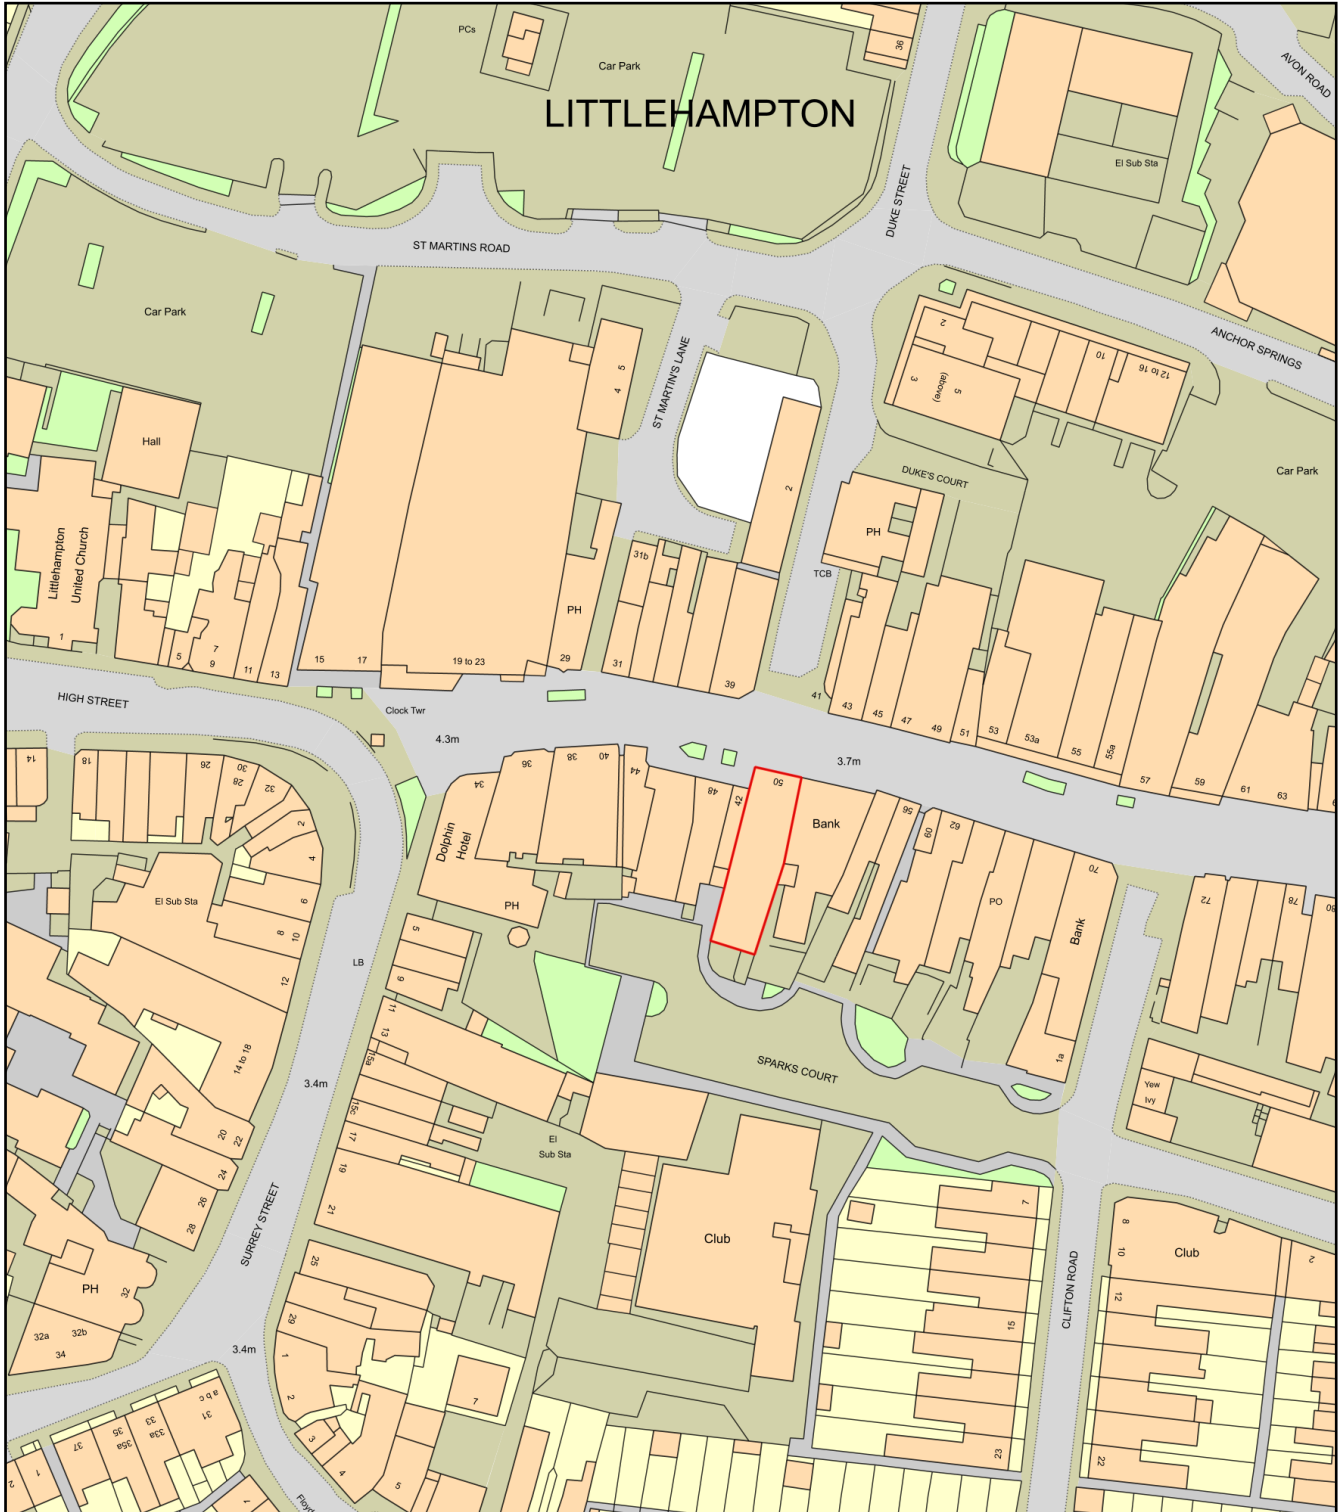

0 50
Metres



Plan Produced for: Woods Whur 2014 Limited

Date Produced: 28 May 2026

Plan Reference Number: TQRQM26148090111008

Scale: 1:1250 @ A4