




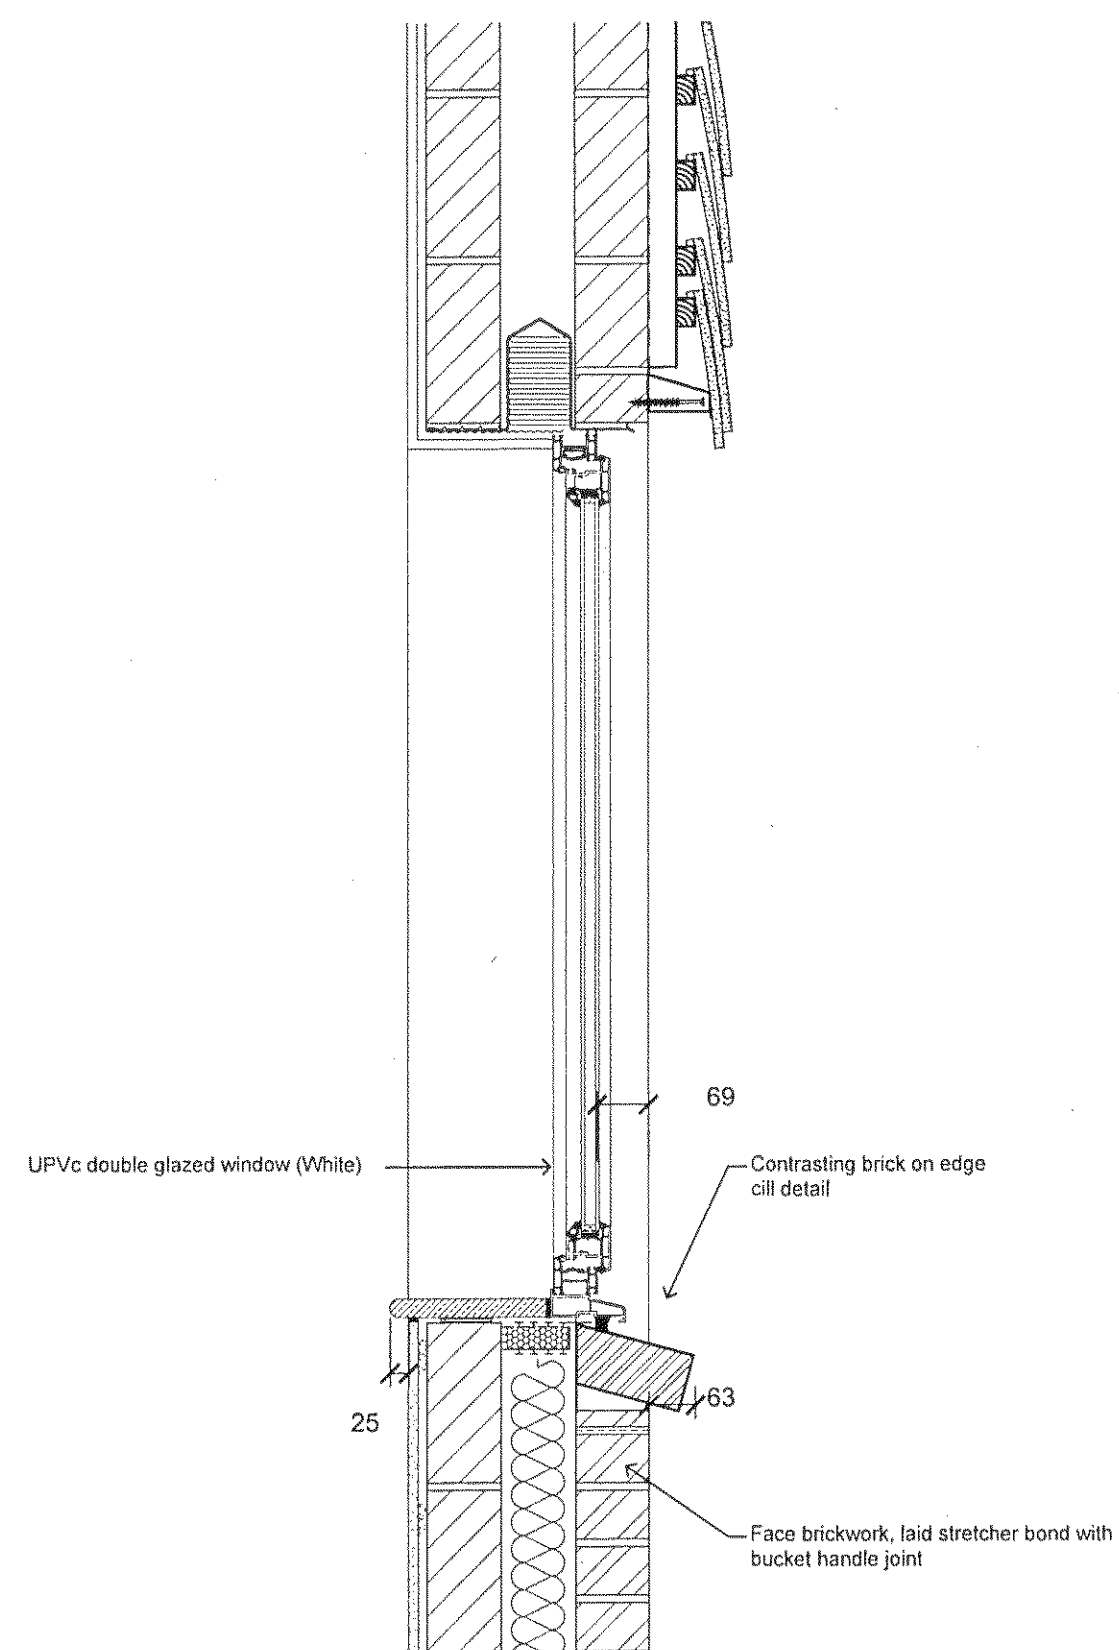


FACE BRICKWORK WITH CONTRASTING BRICK CILL DETAIL AND VERTICAL TILE HANGING OVER

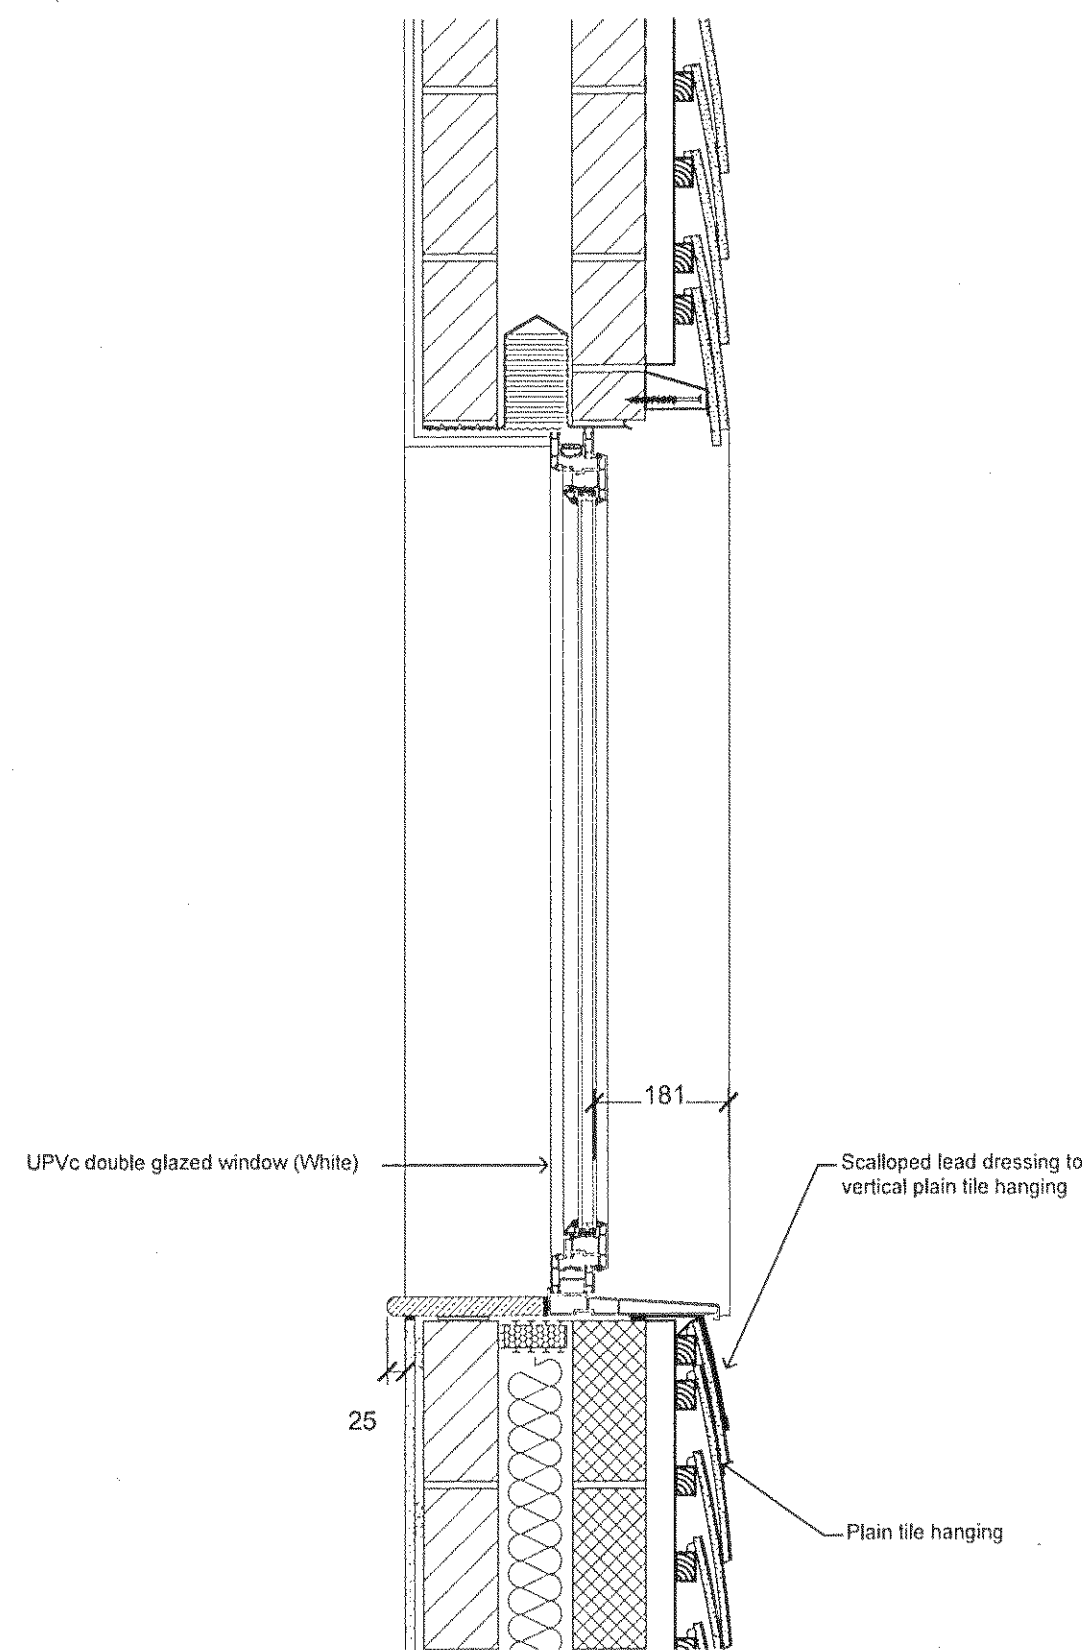


VERTICAL TILE HANGING

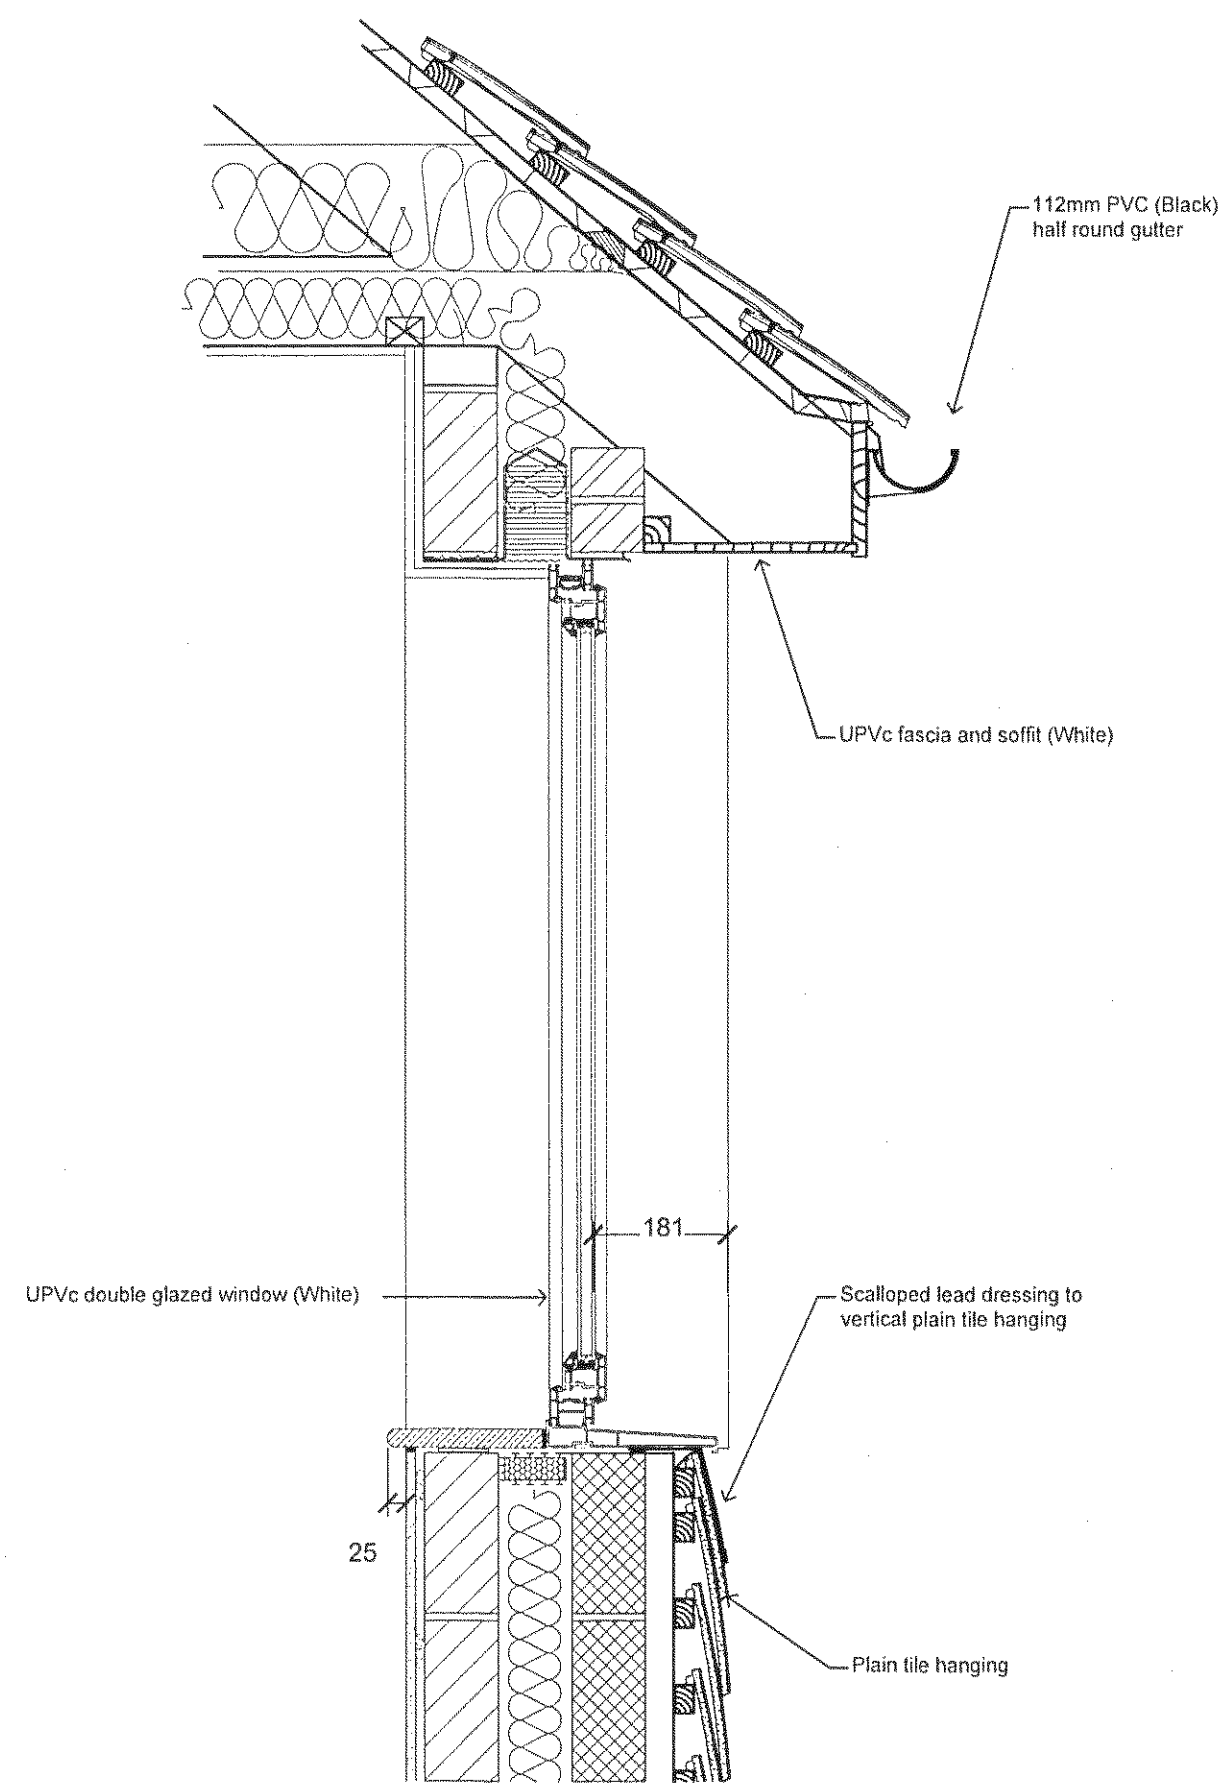


VERTICAL TILE HANGING / UPVc FASCIA AND SOFFIT EAVES

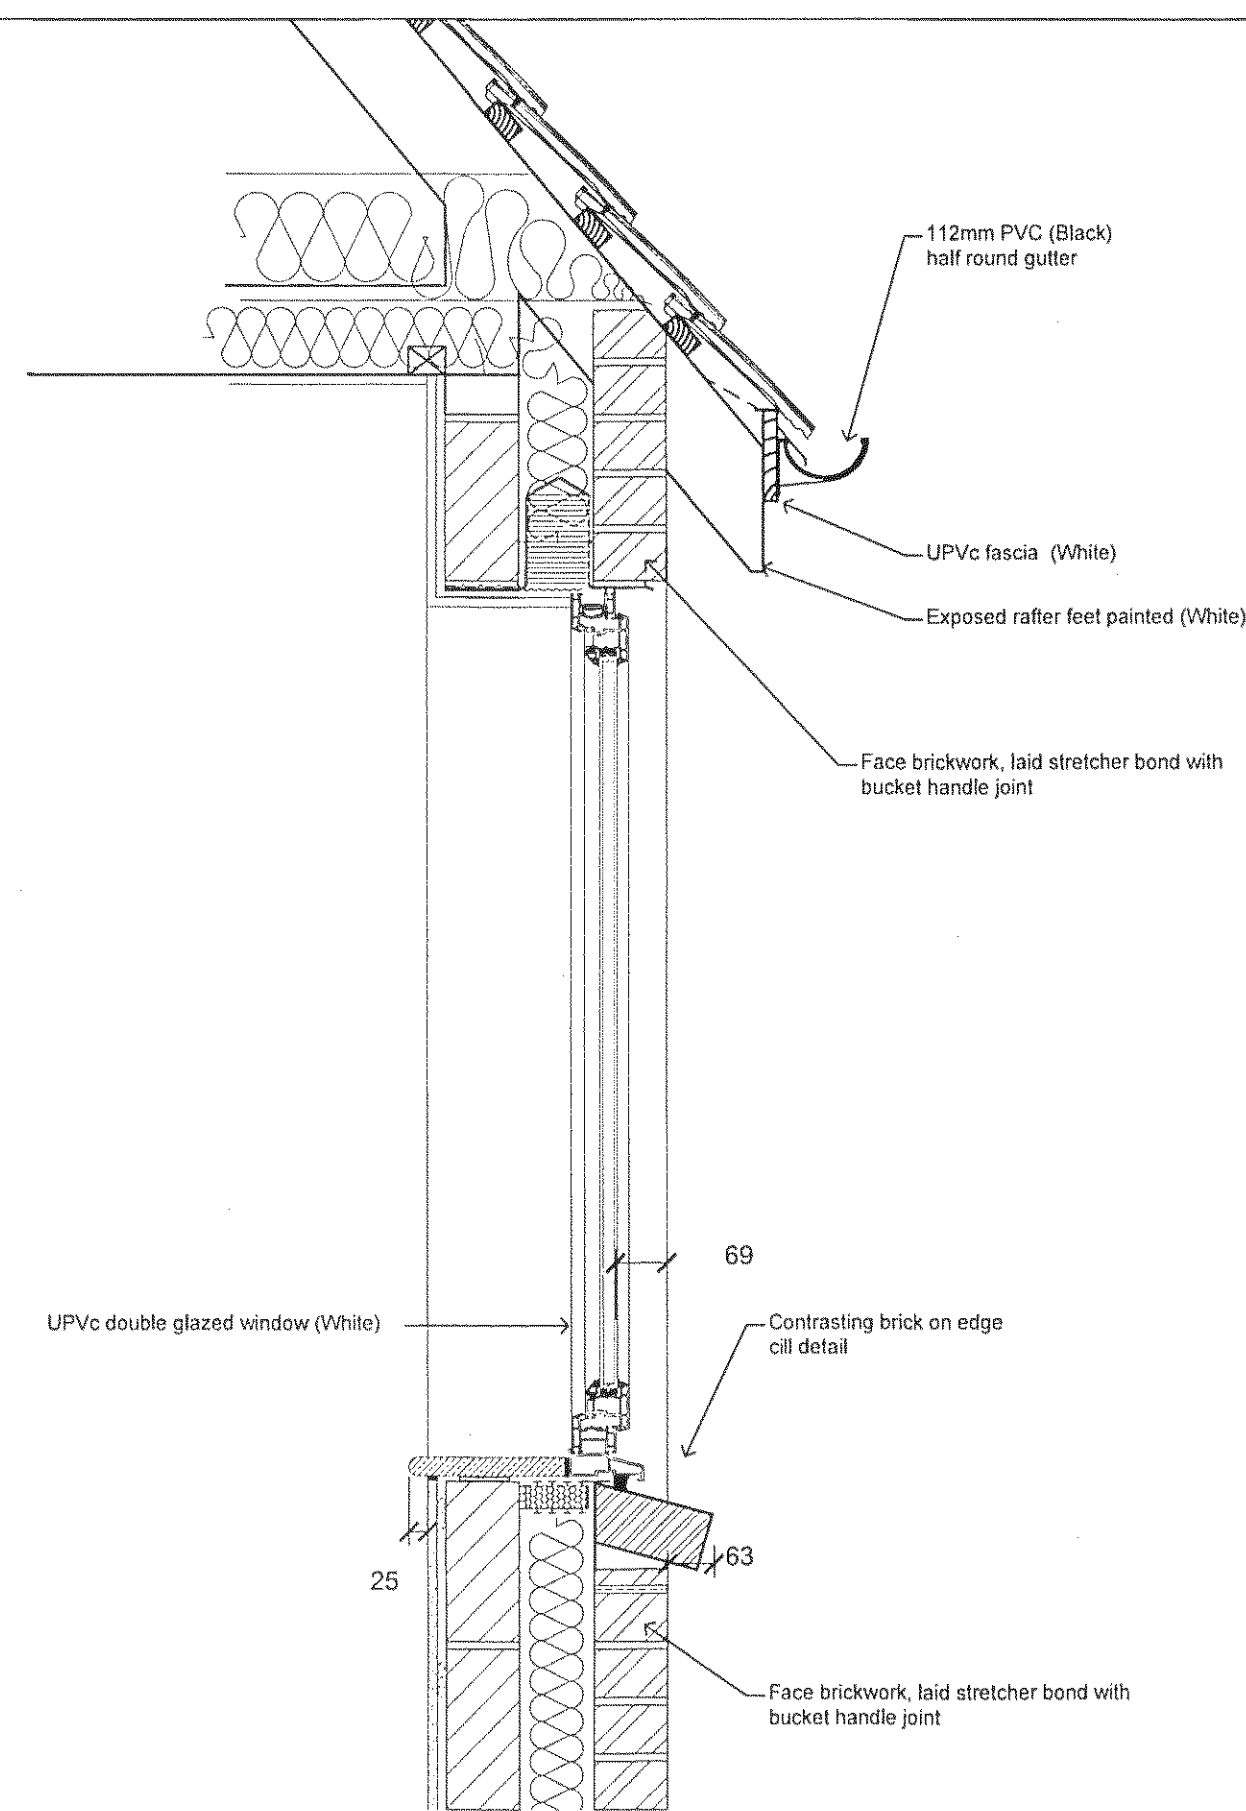


FACE BRICKWORK WITH CONTRASTING BRICK CILL DETAIL WITH FACE BRICKWORK OVER AND EXPOSED RAFTER FEET

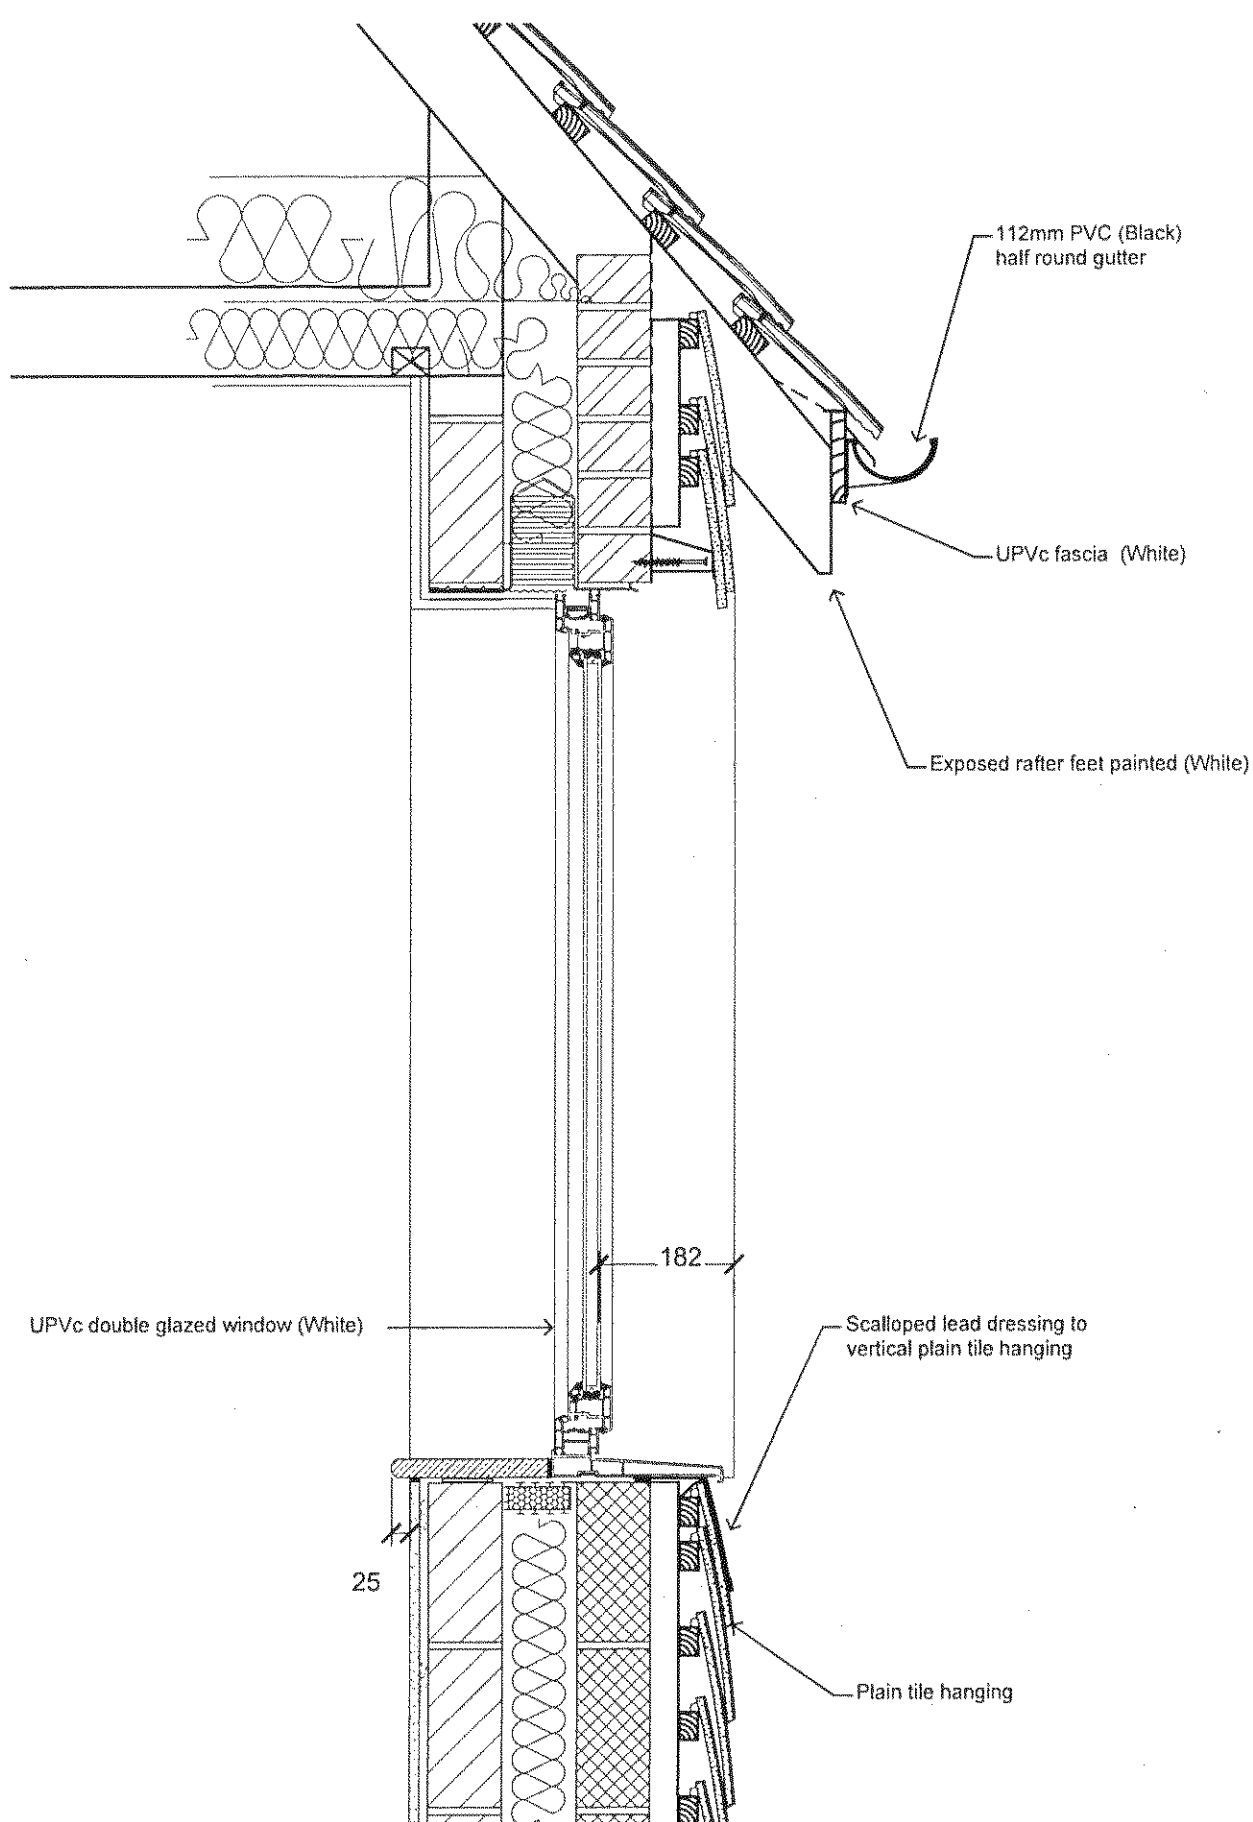


VERTICAL PLAIN TILE HANGING AND EXPOSED RAFTER FEET

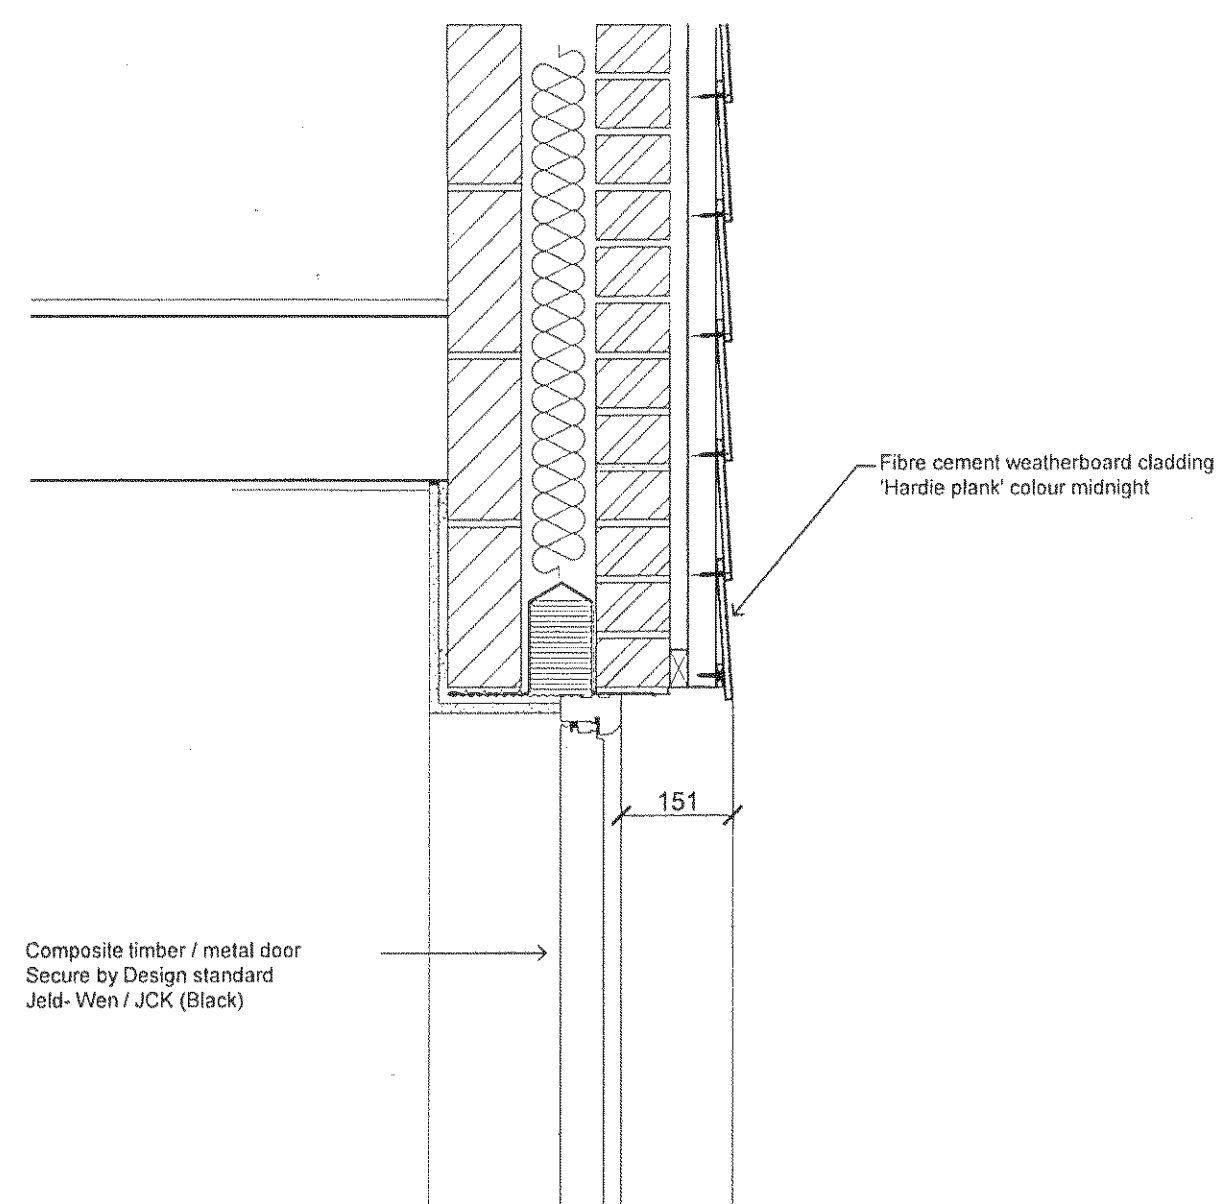

WEATHER BOARD CLADDING

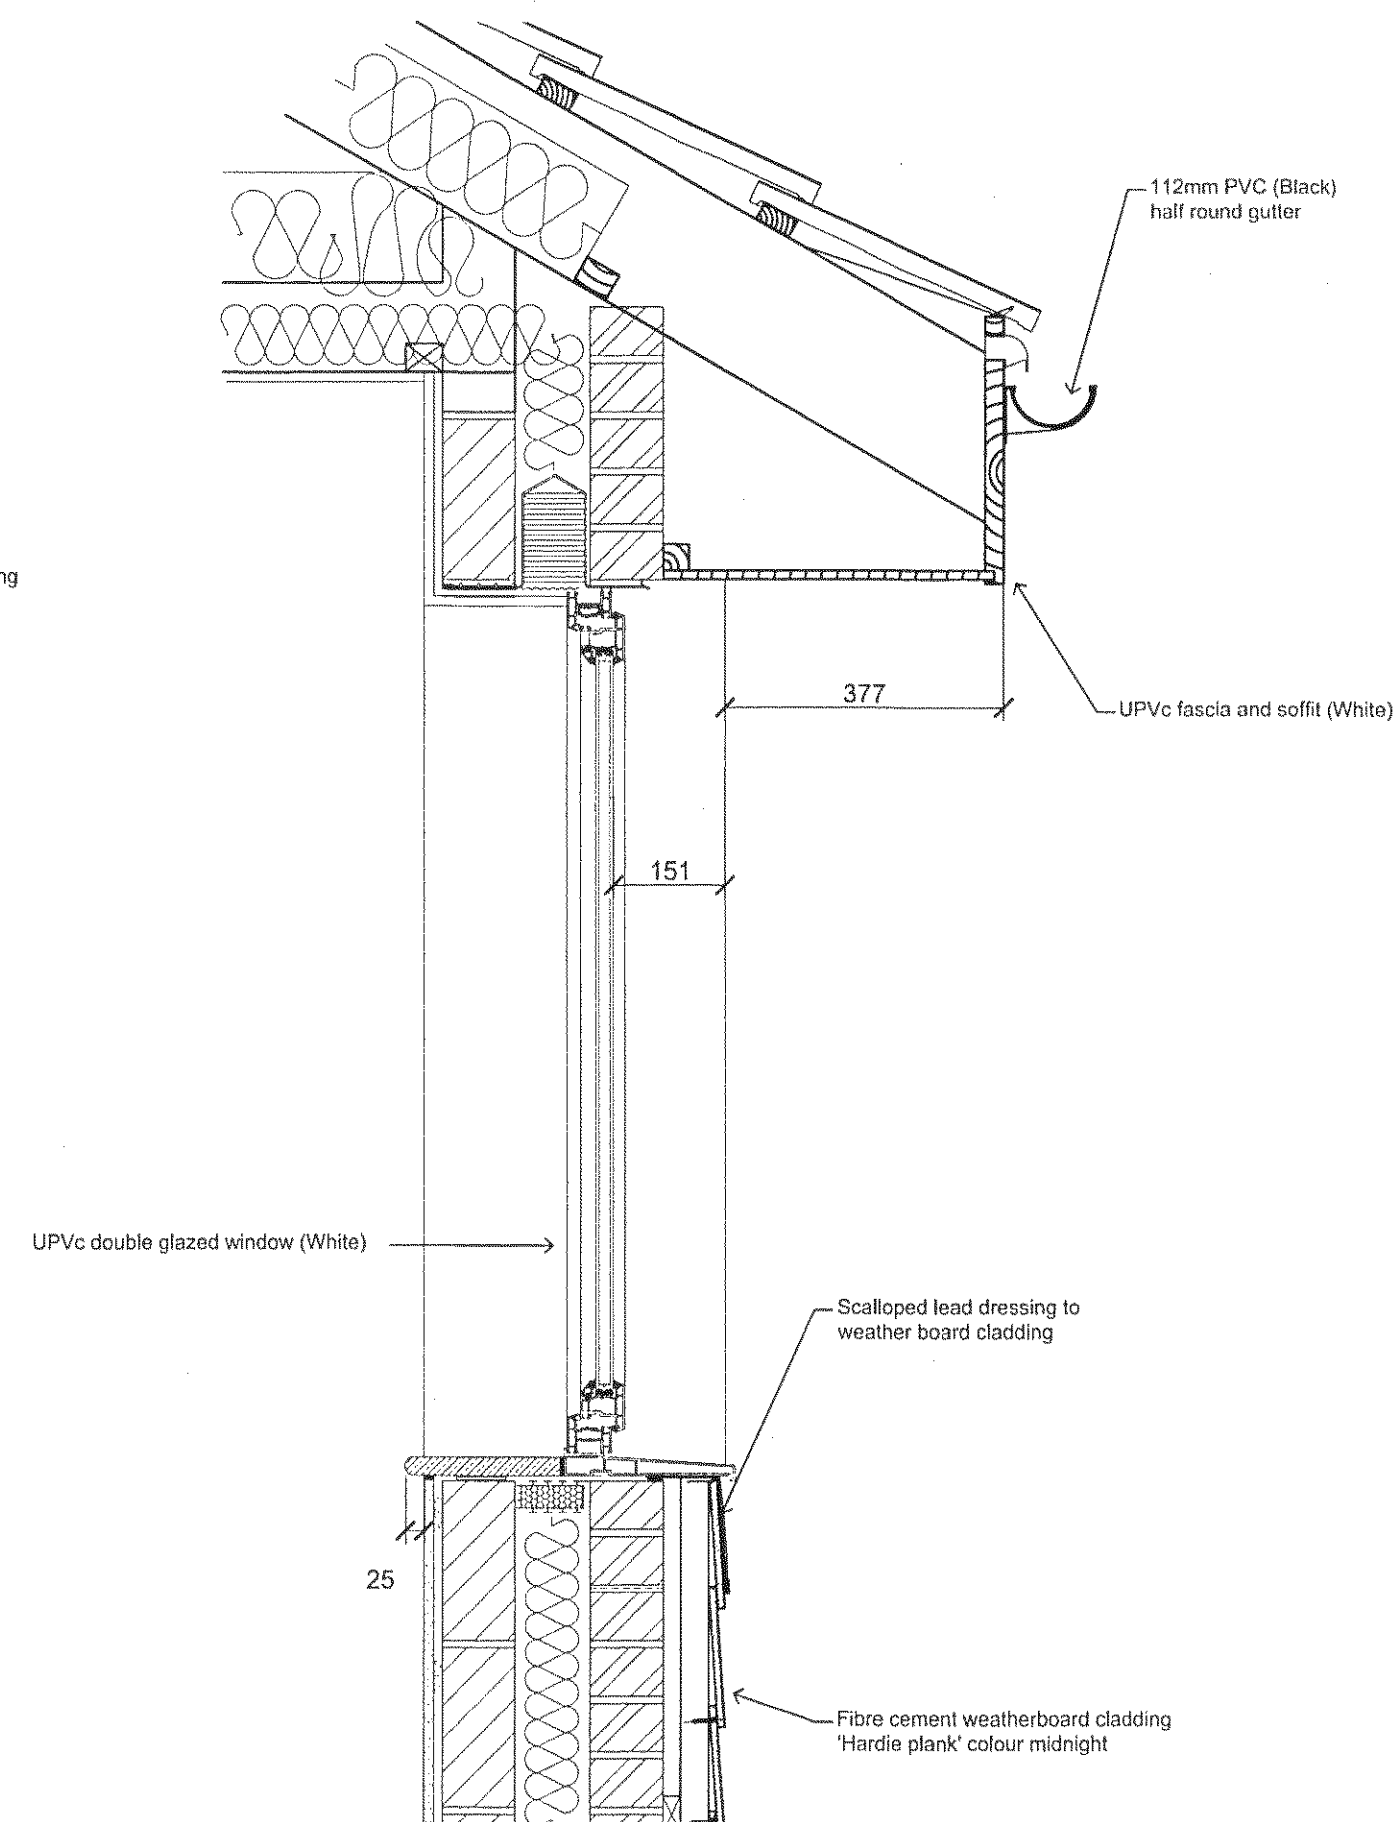


WEATHER BOARD CLADDING / UPVc FASCIA AND SOFFIT EAVES

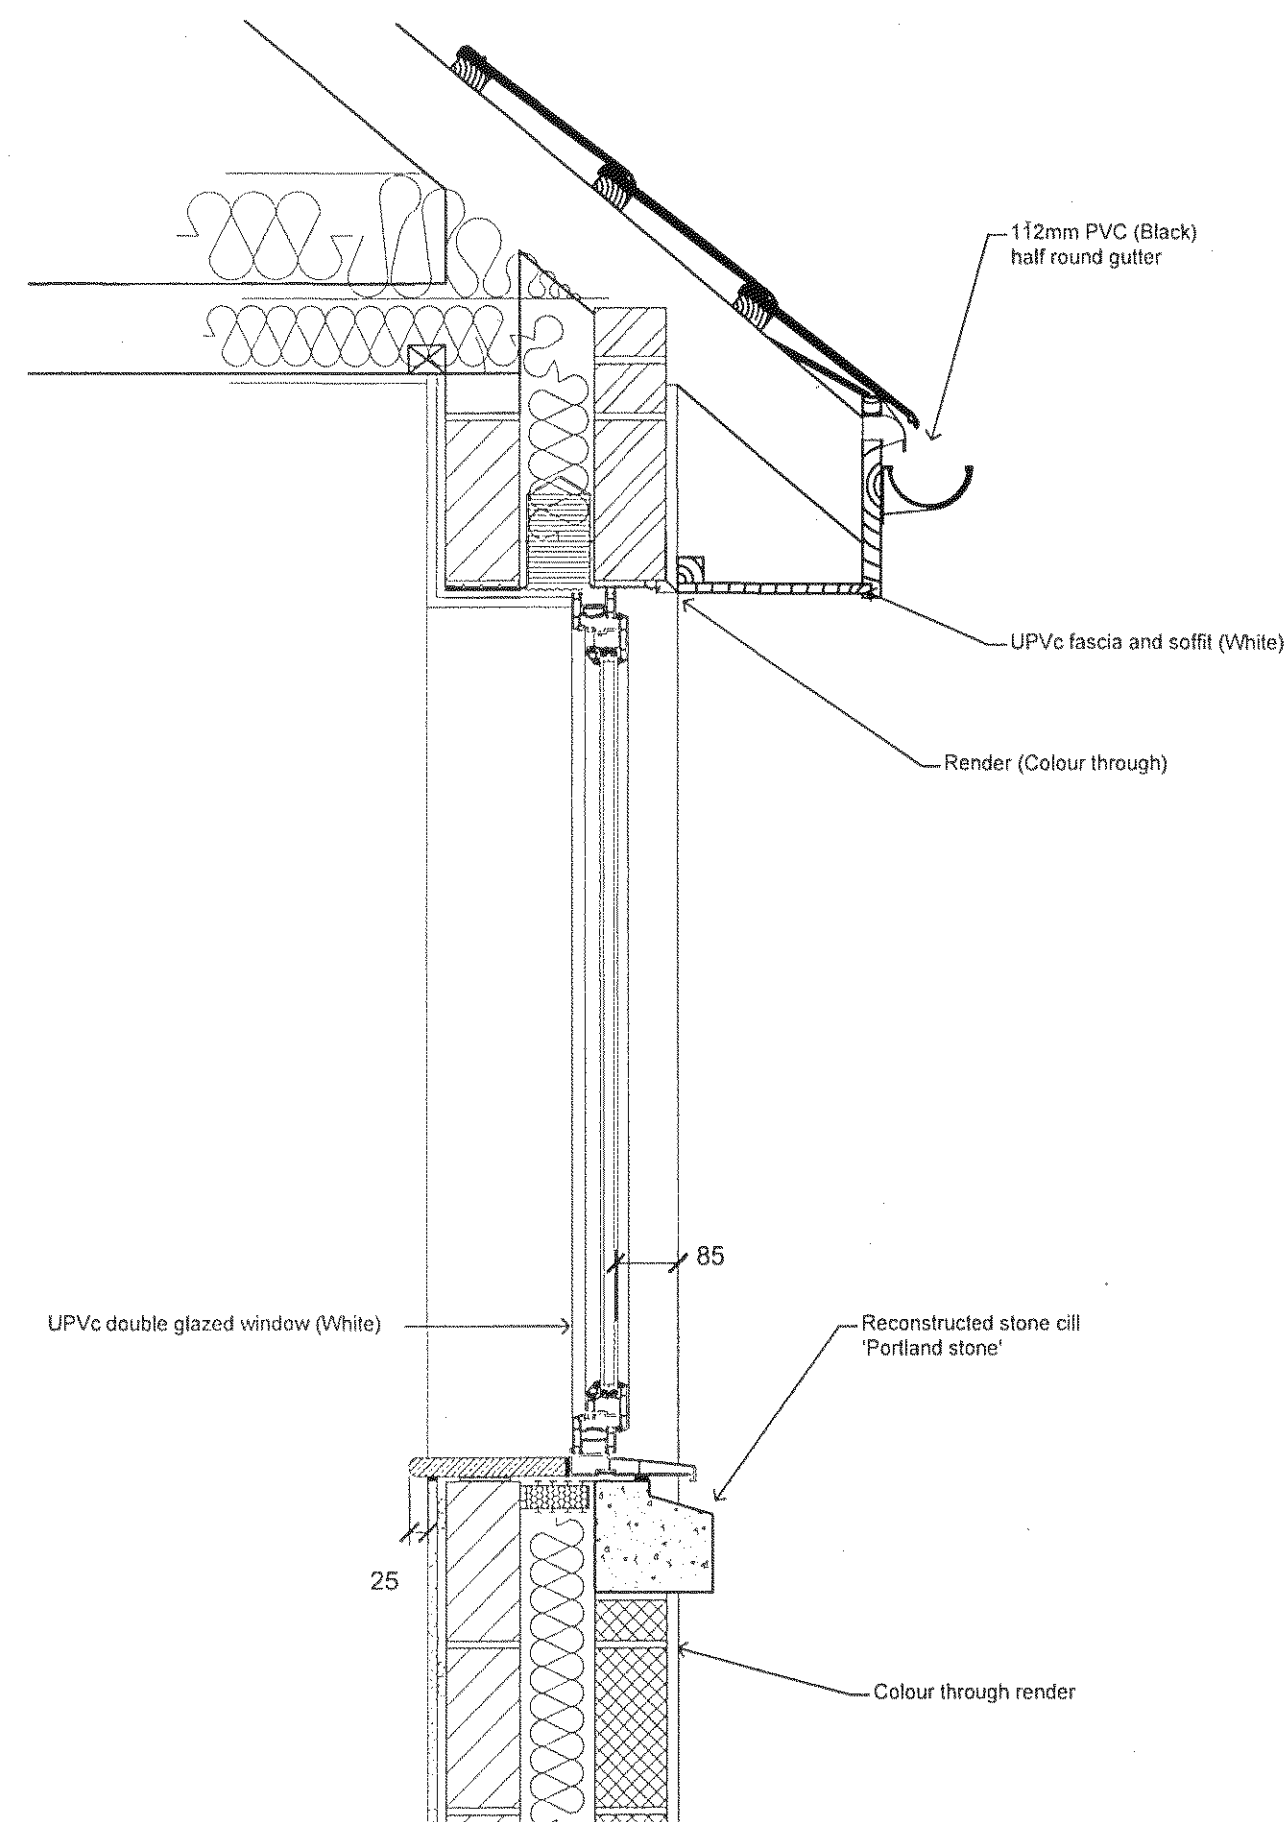

RENDERED ELEVATIONS / UPVc FASCIA AND SOFFIT EAVES

Current Revision

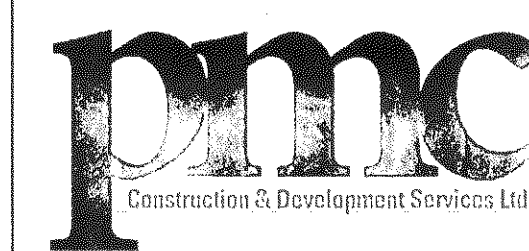

Drawing Status

PLANNING

Client	Worthing Homes
Project	Holyacre, Toddington Lane Littlehampton
Drawing	Construction detailing eaves, cills, window recess etc

Scale	Date	Drawn
1:10	April 14	
Job No.	Dwg No.	Revision
		P17-01

© COPYRIGHT PMC Construction
All material copyright, no reproduction whatsoever without express permission in writing.