
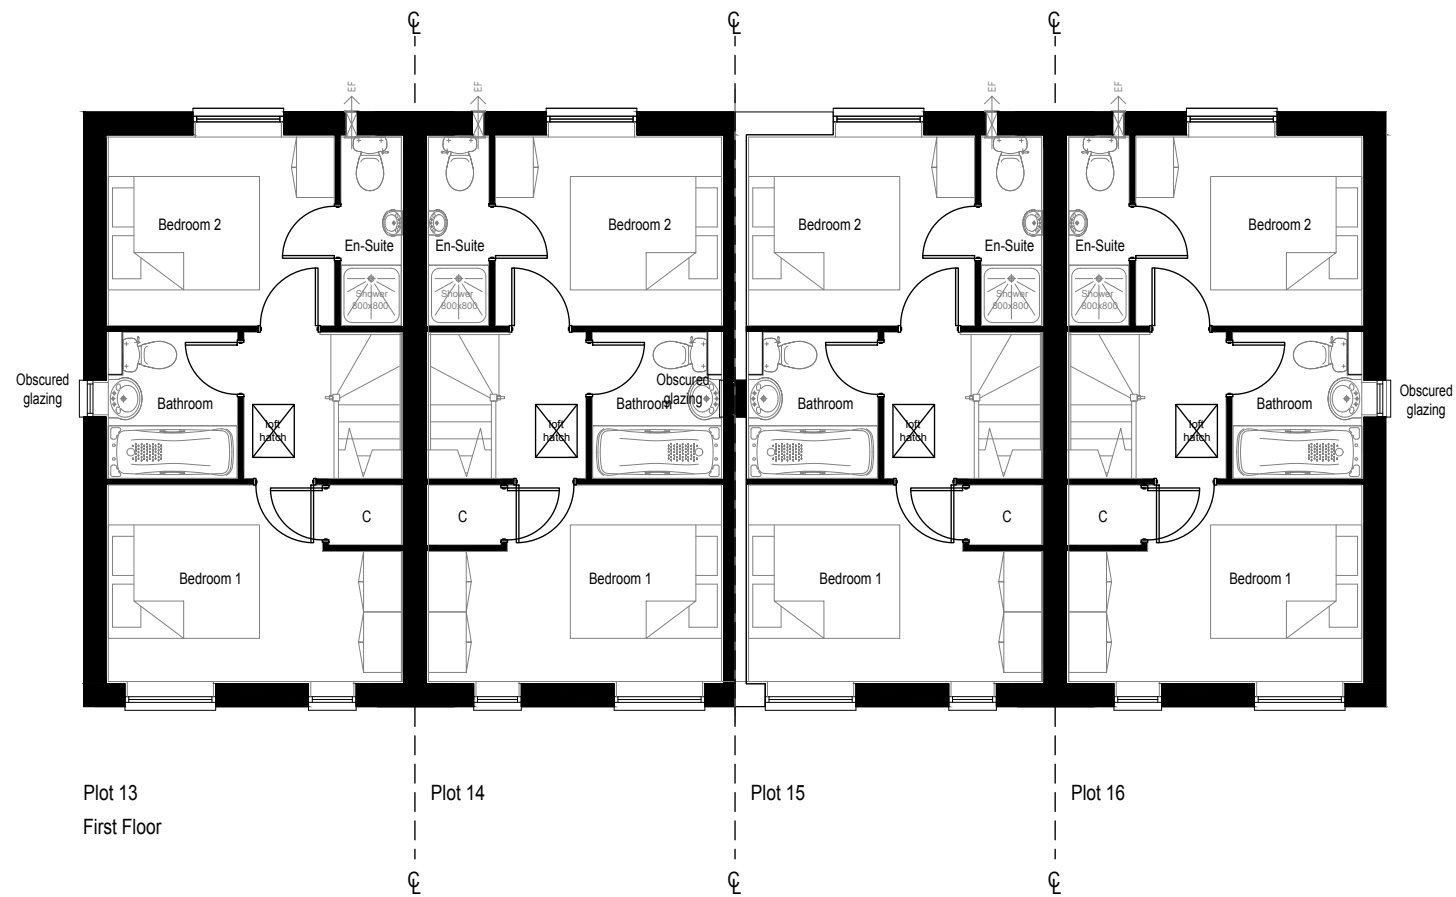


Plots:
13-16

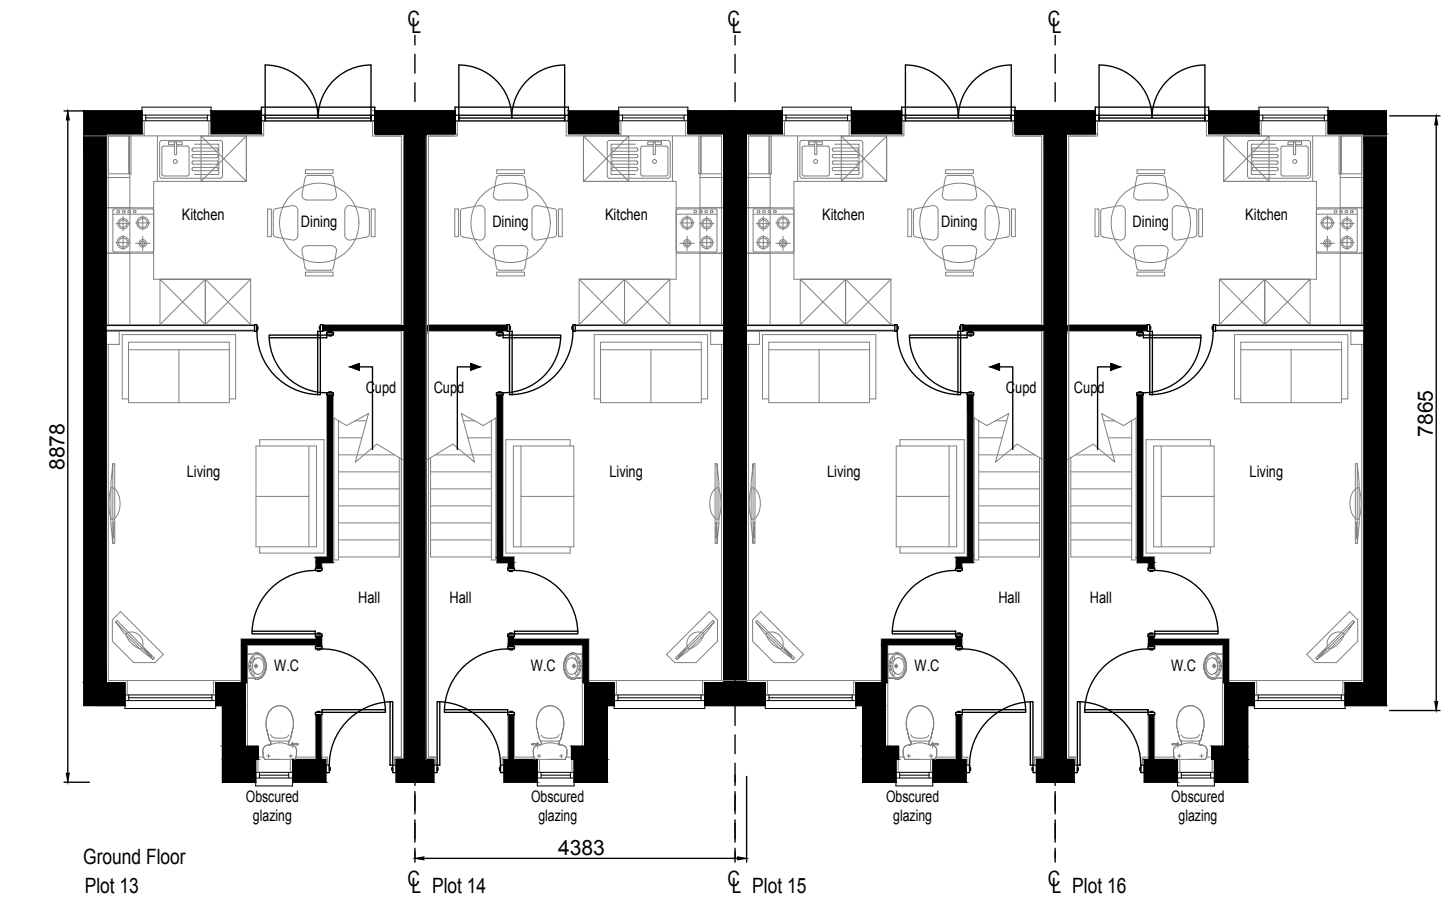

Scale
1:100

Rev			

PERSIMMON
Together, we make a home

Persimmon Homes Thames Valley
Persimmon House, Knoll Road,
Camberley, Surrey GU15 3TQ
Tel: 01276 808080

Site:	Date:
Phase 2 Littlehampton	February 2017
Scale:	1:100 @ A3
Drq No:	543_PL_ALNWICK_P_102

Drawing Title: **Alnwick
Proposed Plans 3of3**

Drawing Status:	Drawn:
SUBMITTED	VW
	Rev:
	-