



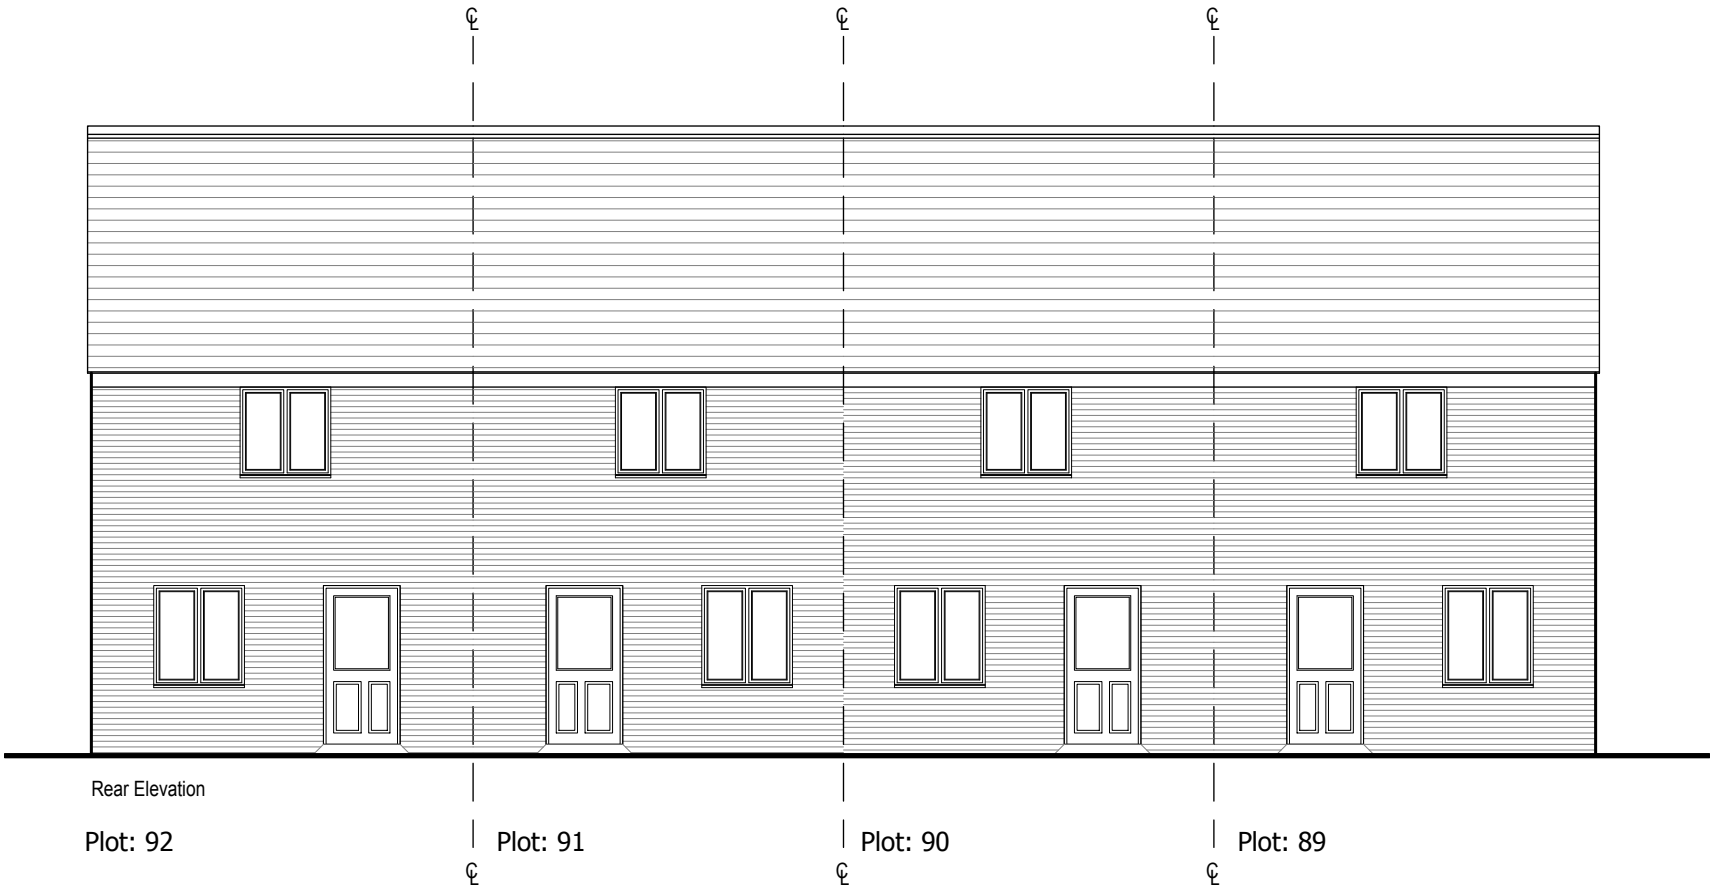

Main Avenue Character Area

Plots:
89-92

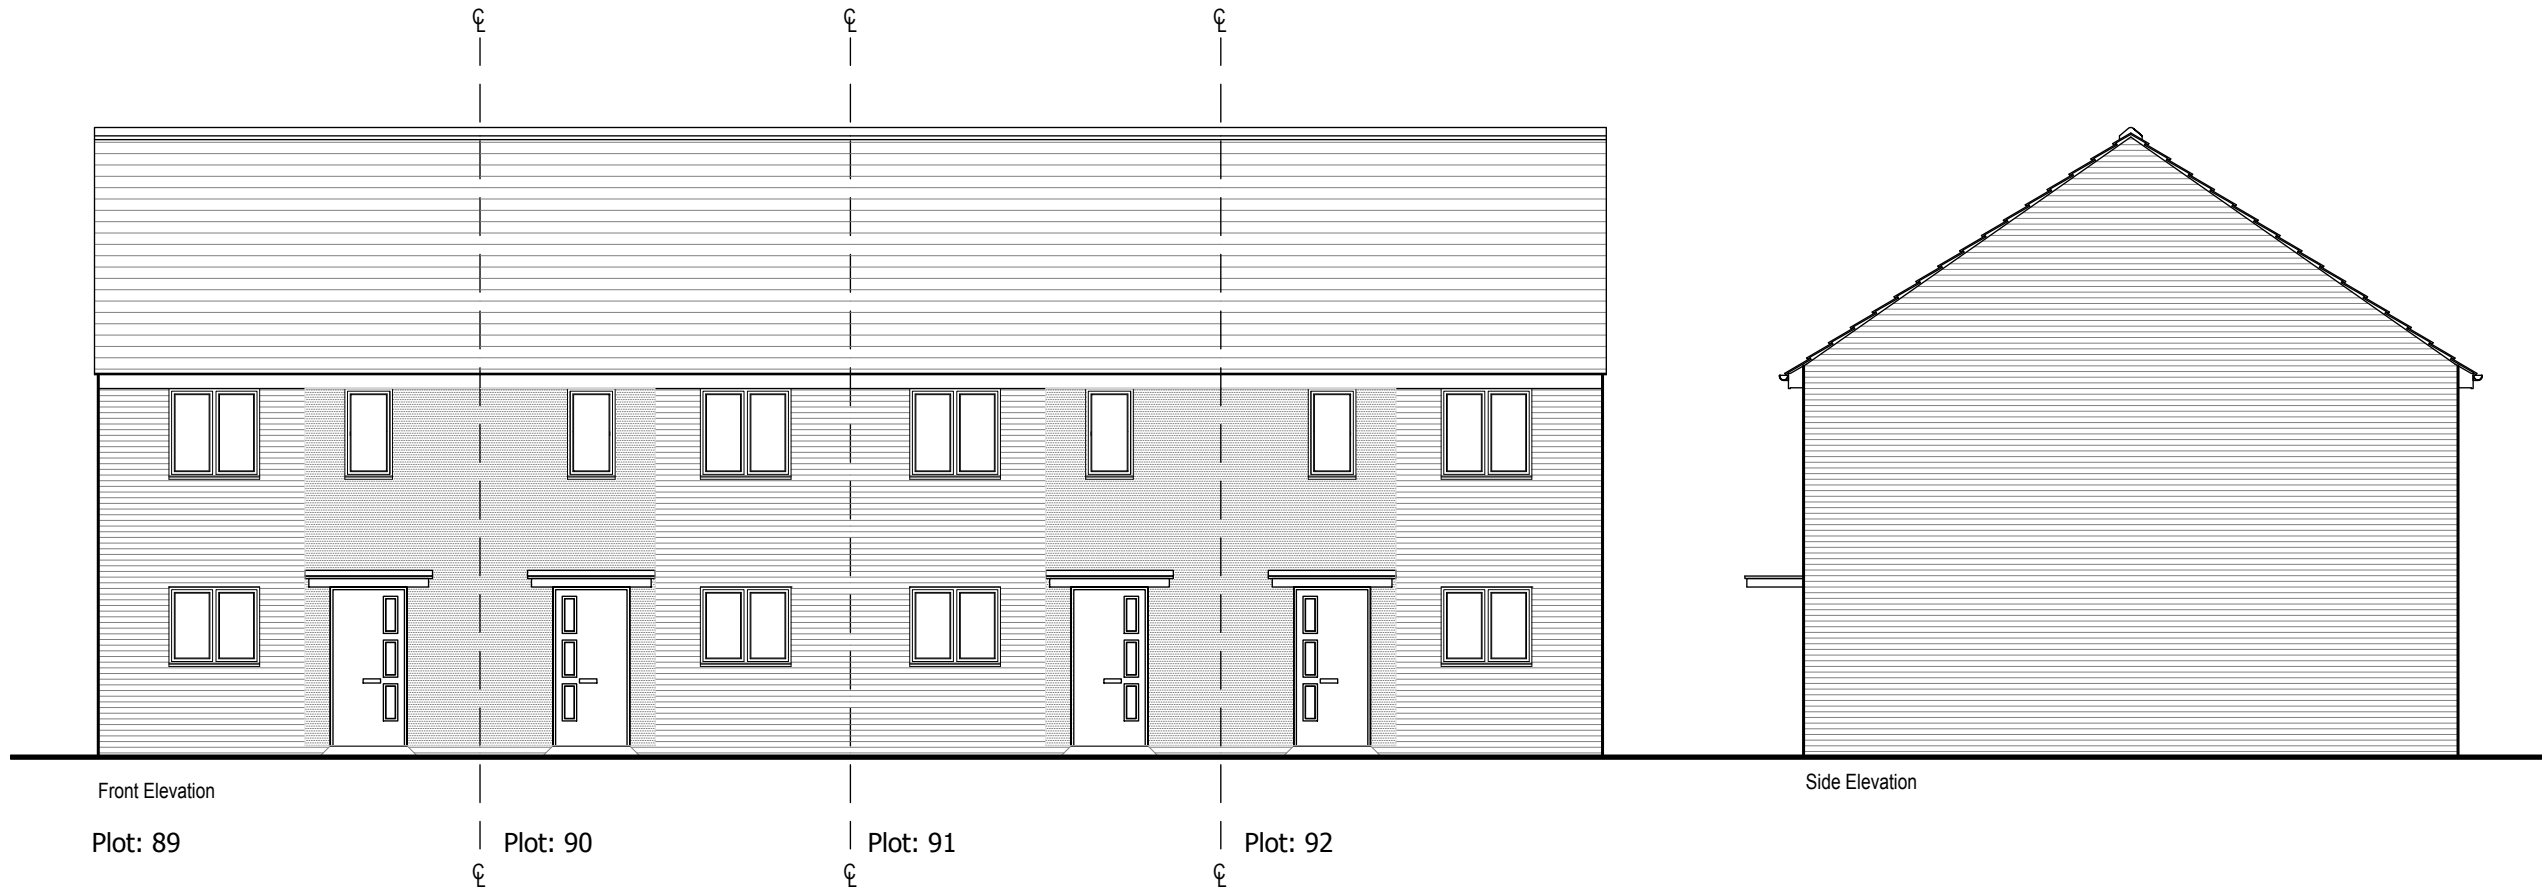

PERSIMMON
Together, we make a home

Persimmon Homes Thames Valley
Persimmon House, Knoll Road,
Camberley, Surrey GU15 3TQ
Tel: 01276 808080

Site:	Date:
Phase 2 Littlehampton	February 2017
Drg No:	Scale:
543_PL_WP2420A_E_203	1:100 @ A3
Drawing Title:	Drawing Status:
WP2420A Proposed Elevations 4of4	SUBMITTED
Drawn:	Rev:
VW	-