



Hedge and Strained wire fence
Scale 1:25

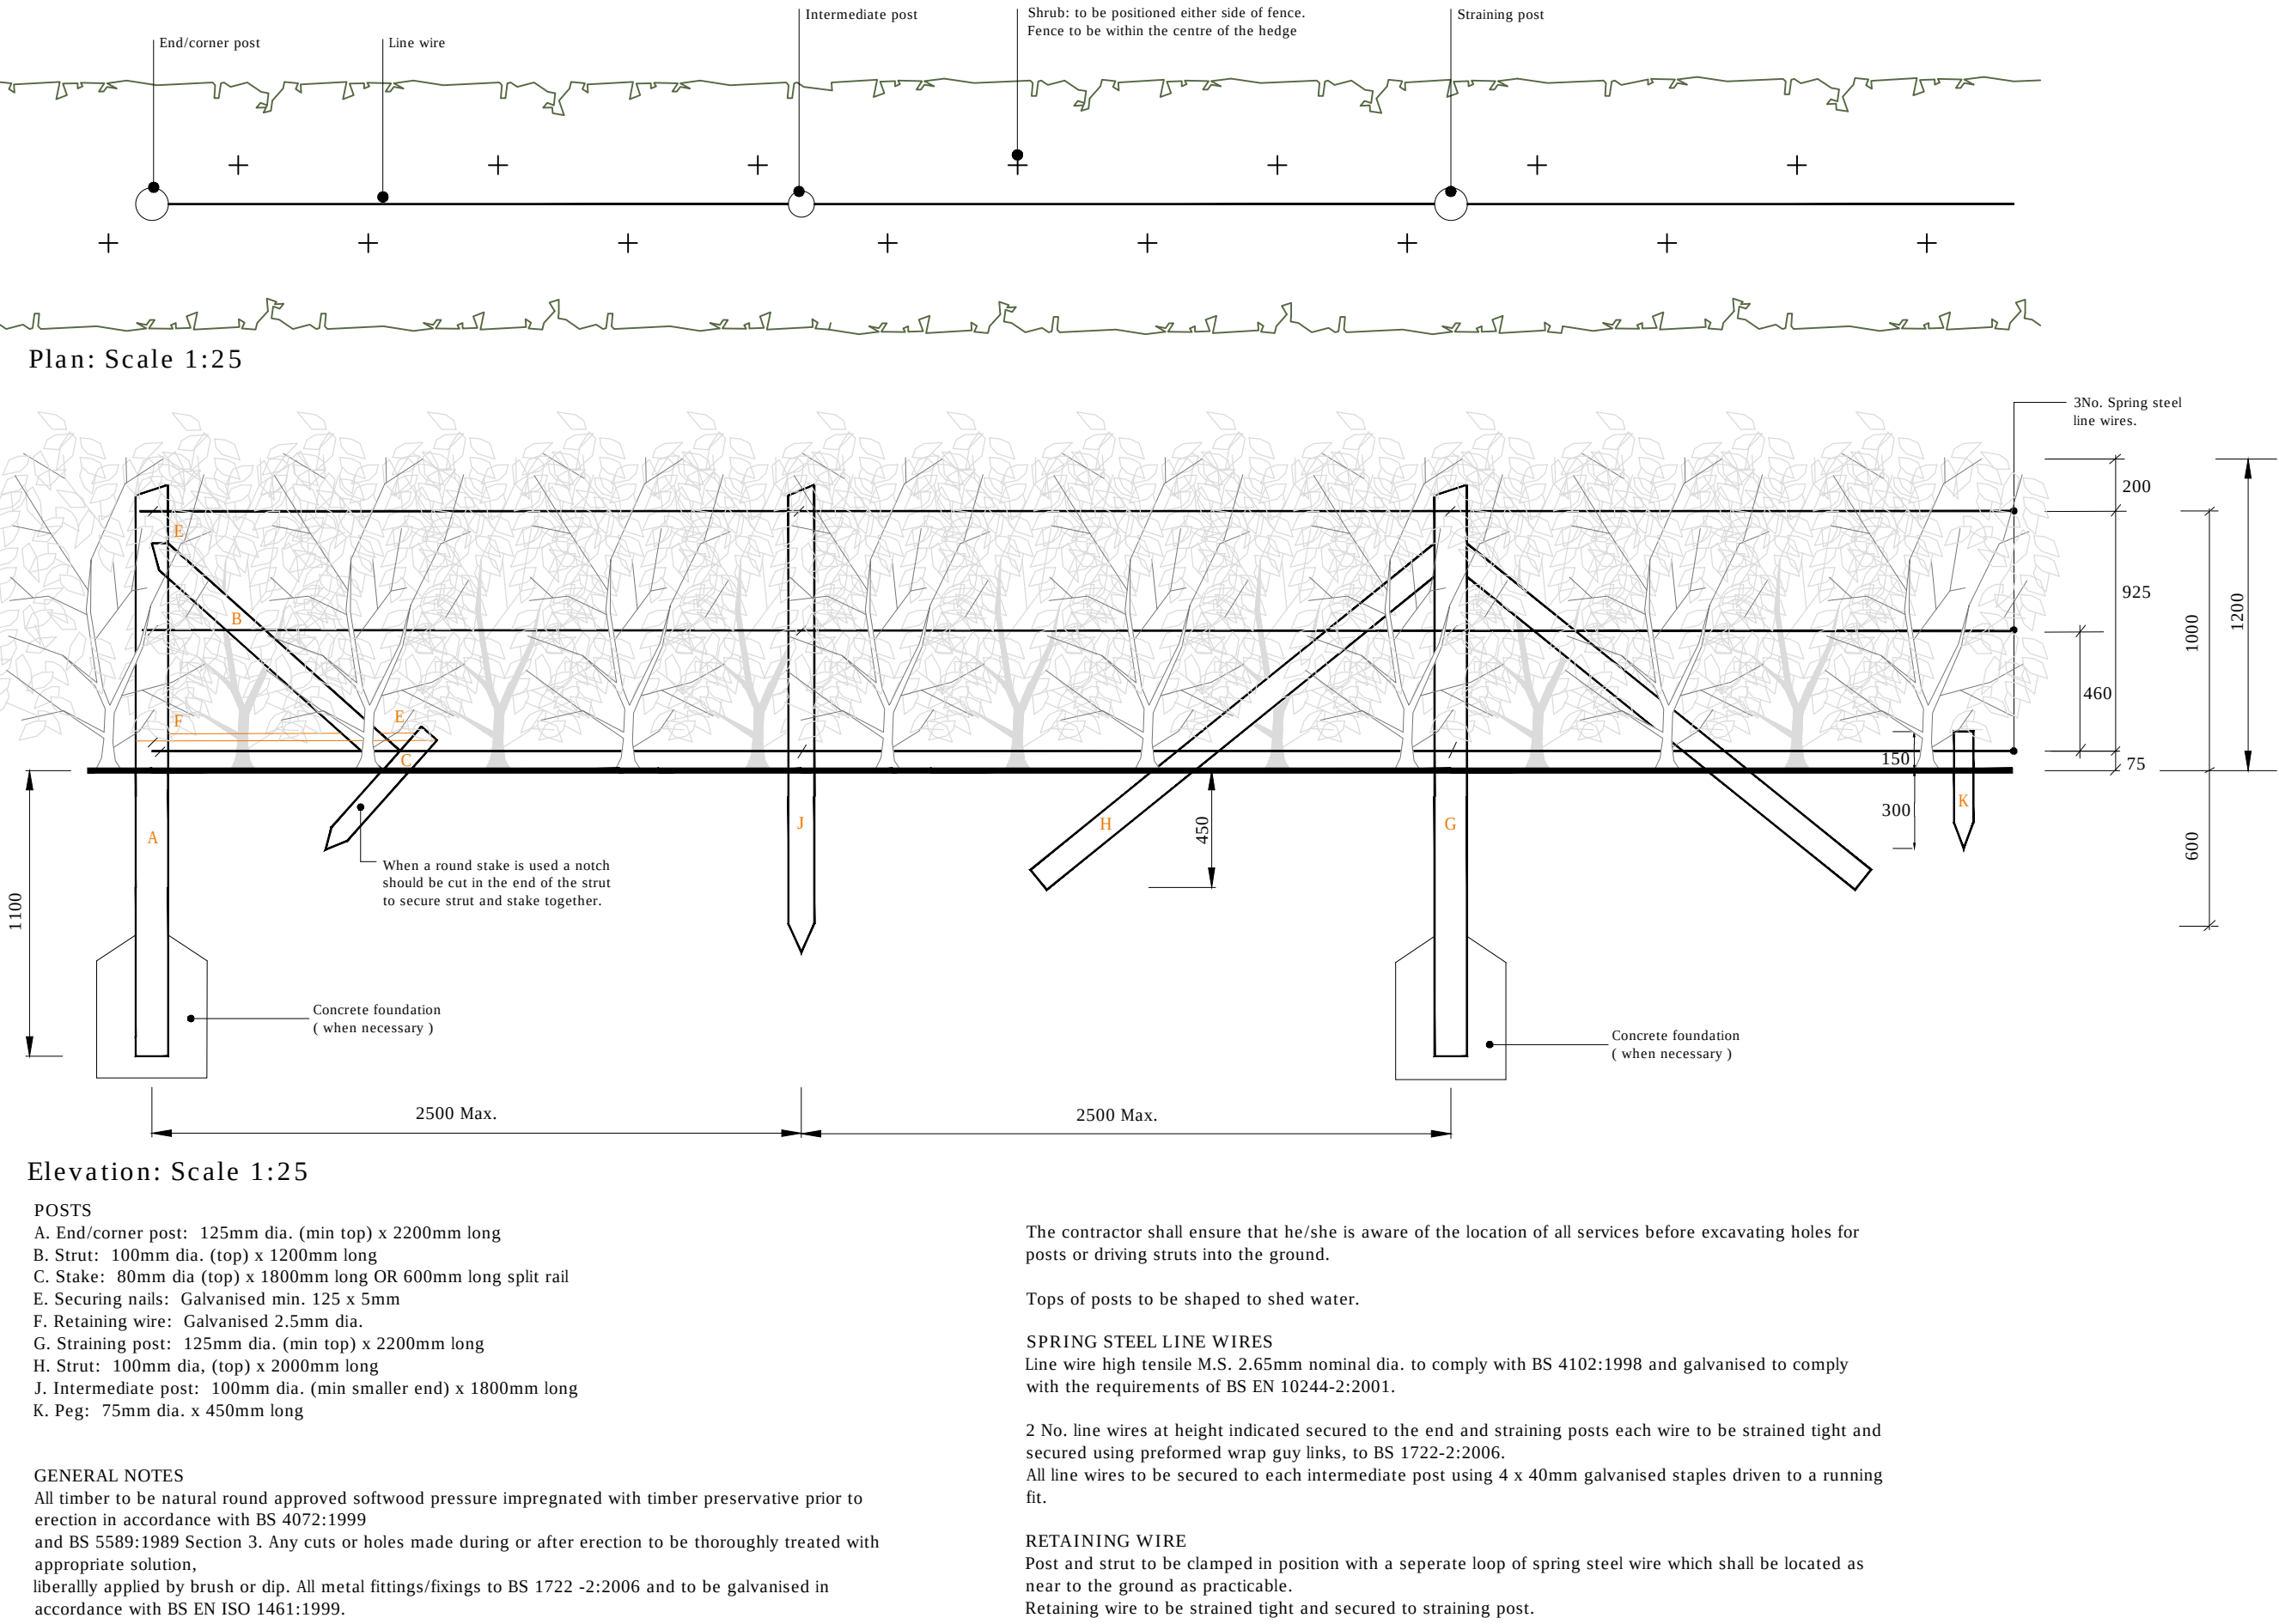


Proposed knee rail
Scale 1:10

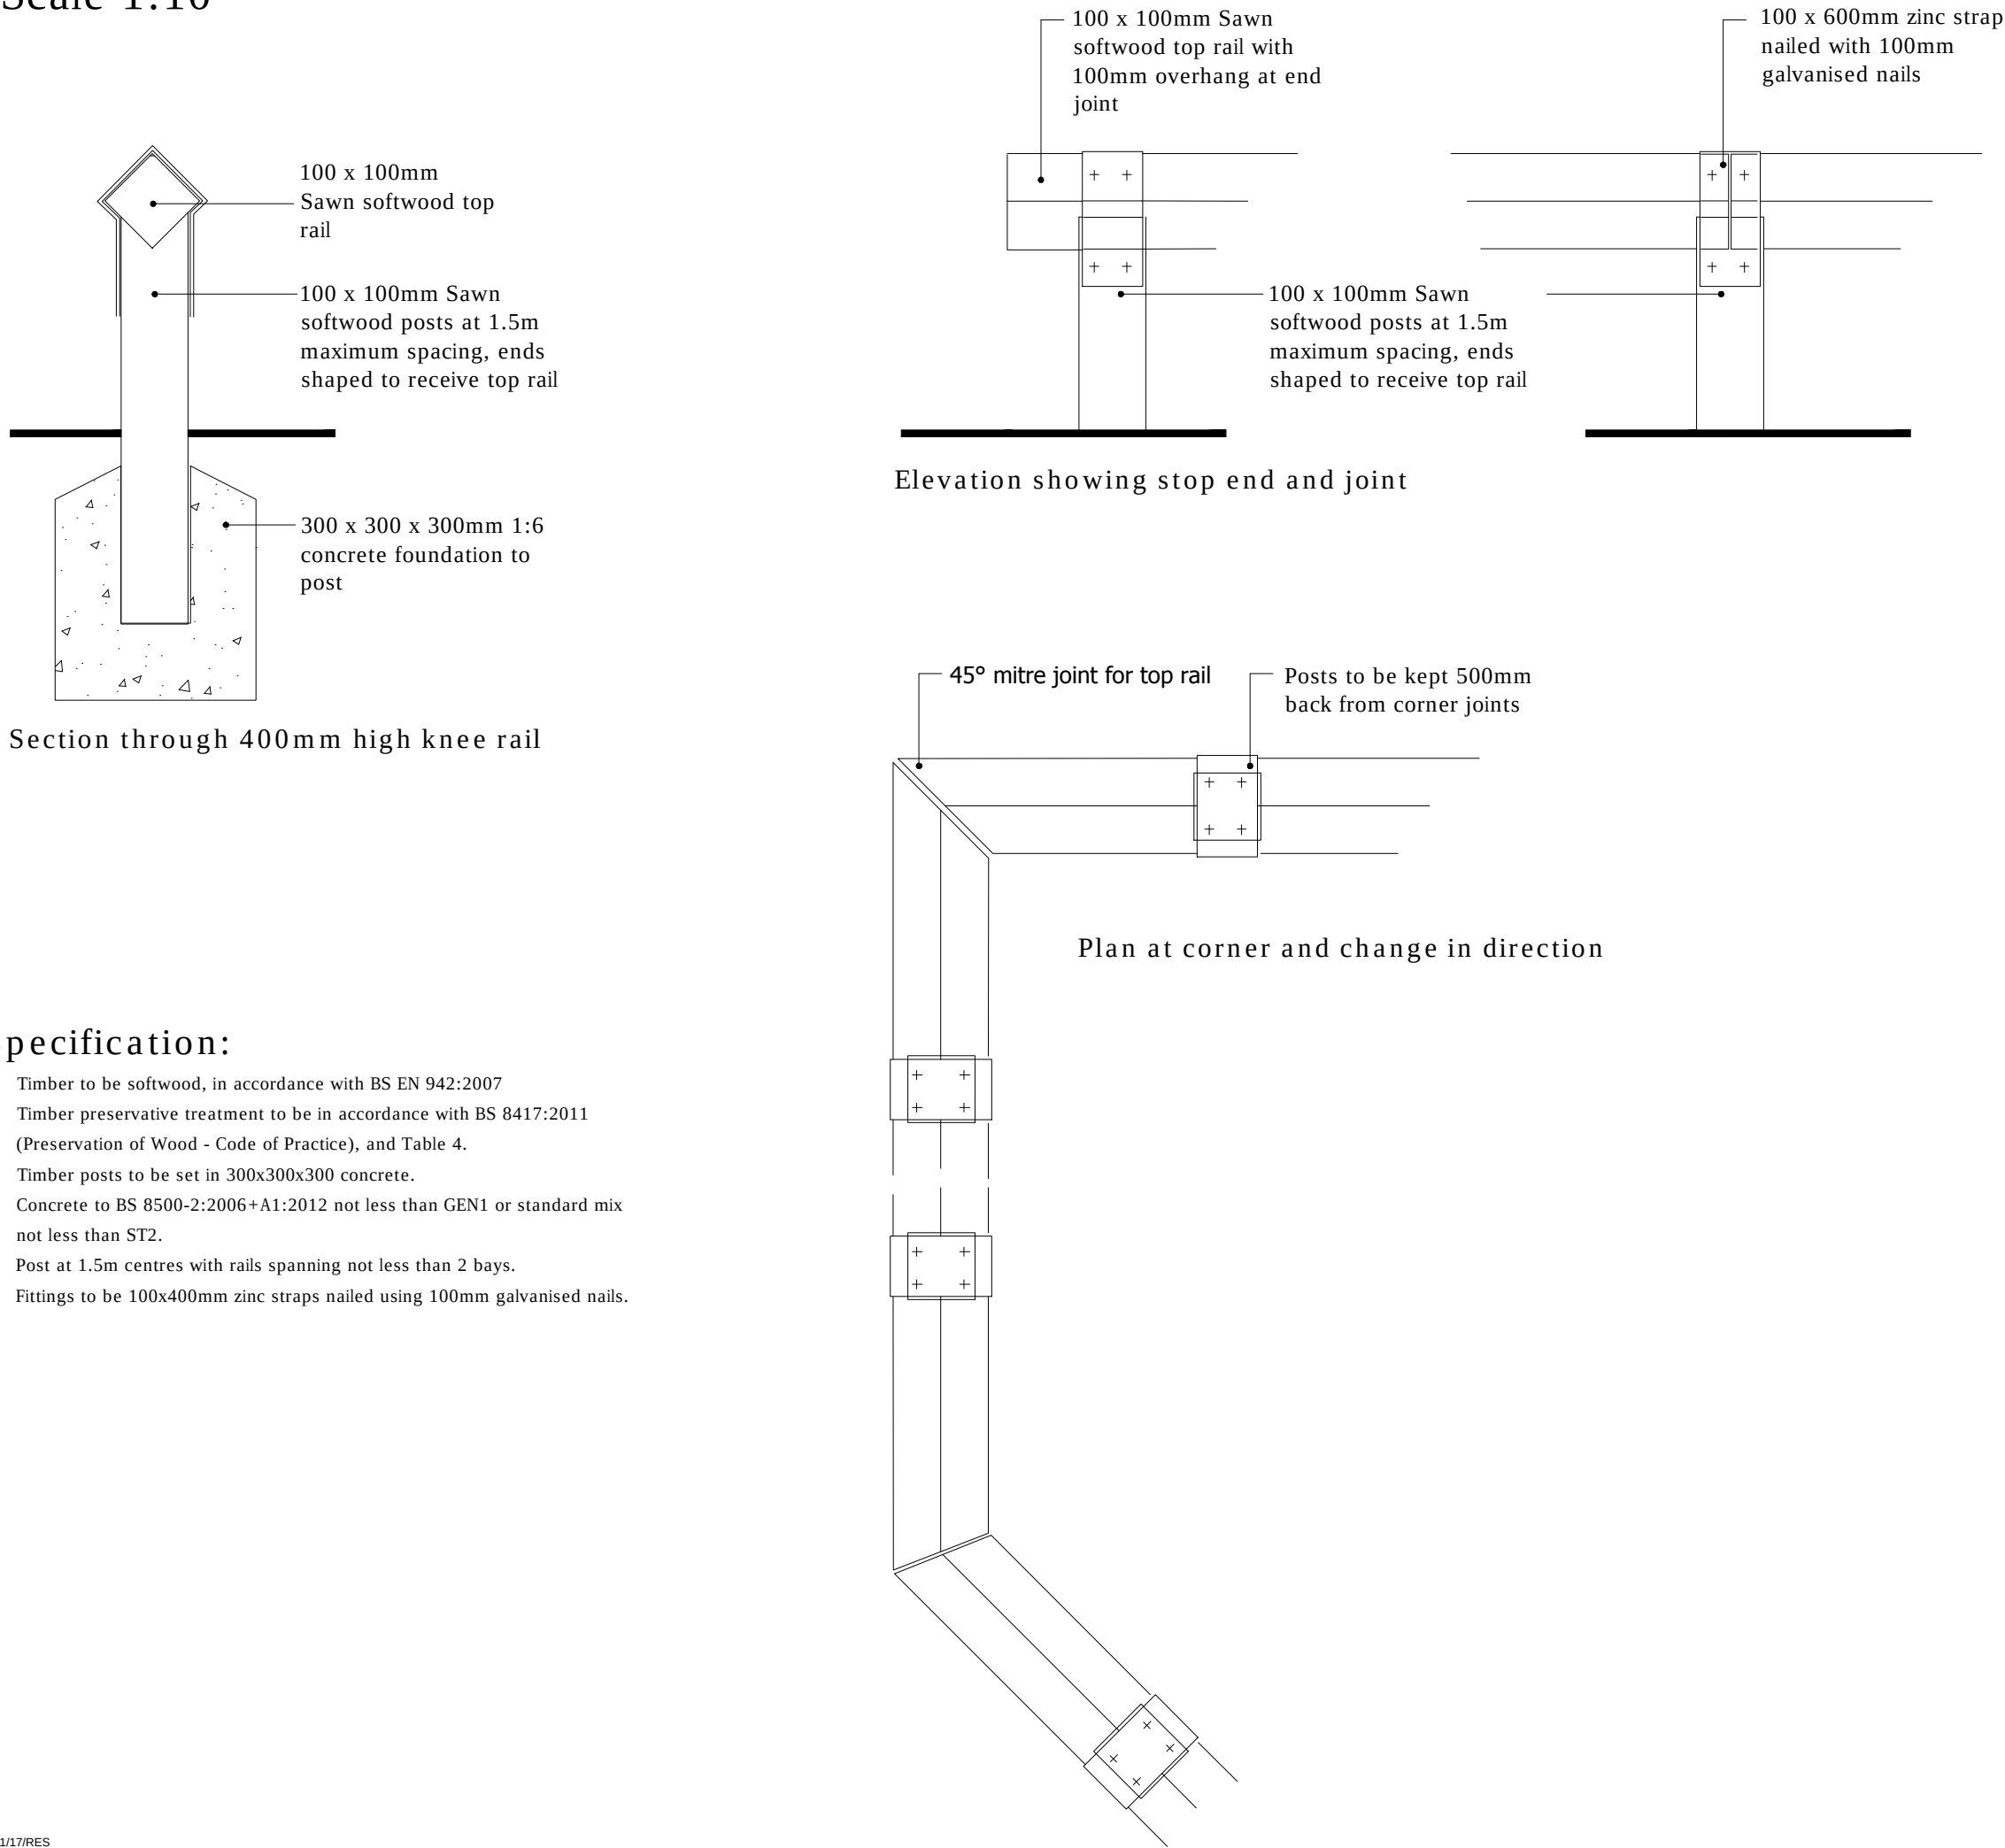


- Specification:**
- Timber to be softwood, in accordance with BS EN 942:2007
 - Timber preservative treatment to be in accordance with BS 8417:2011 (Preservation of Wood - Code of Practice), and Table 4.
 - Timber posts to be set in 300x300x300 concrete.
 - Concrete to BS 8500-2:2006+A1:2012 not less than GEN1 or standard mix not less than ST2.
 - Post at 1.5m centres with rails spanning not less than 2 bays.
 - Fittings to be 100x400mm zinc straps nailed using 100mm galvanised nails.

Timber close board fence
Scale 1:25

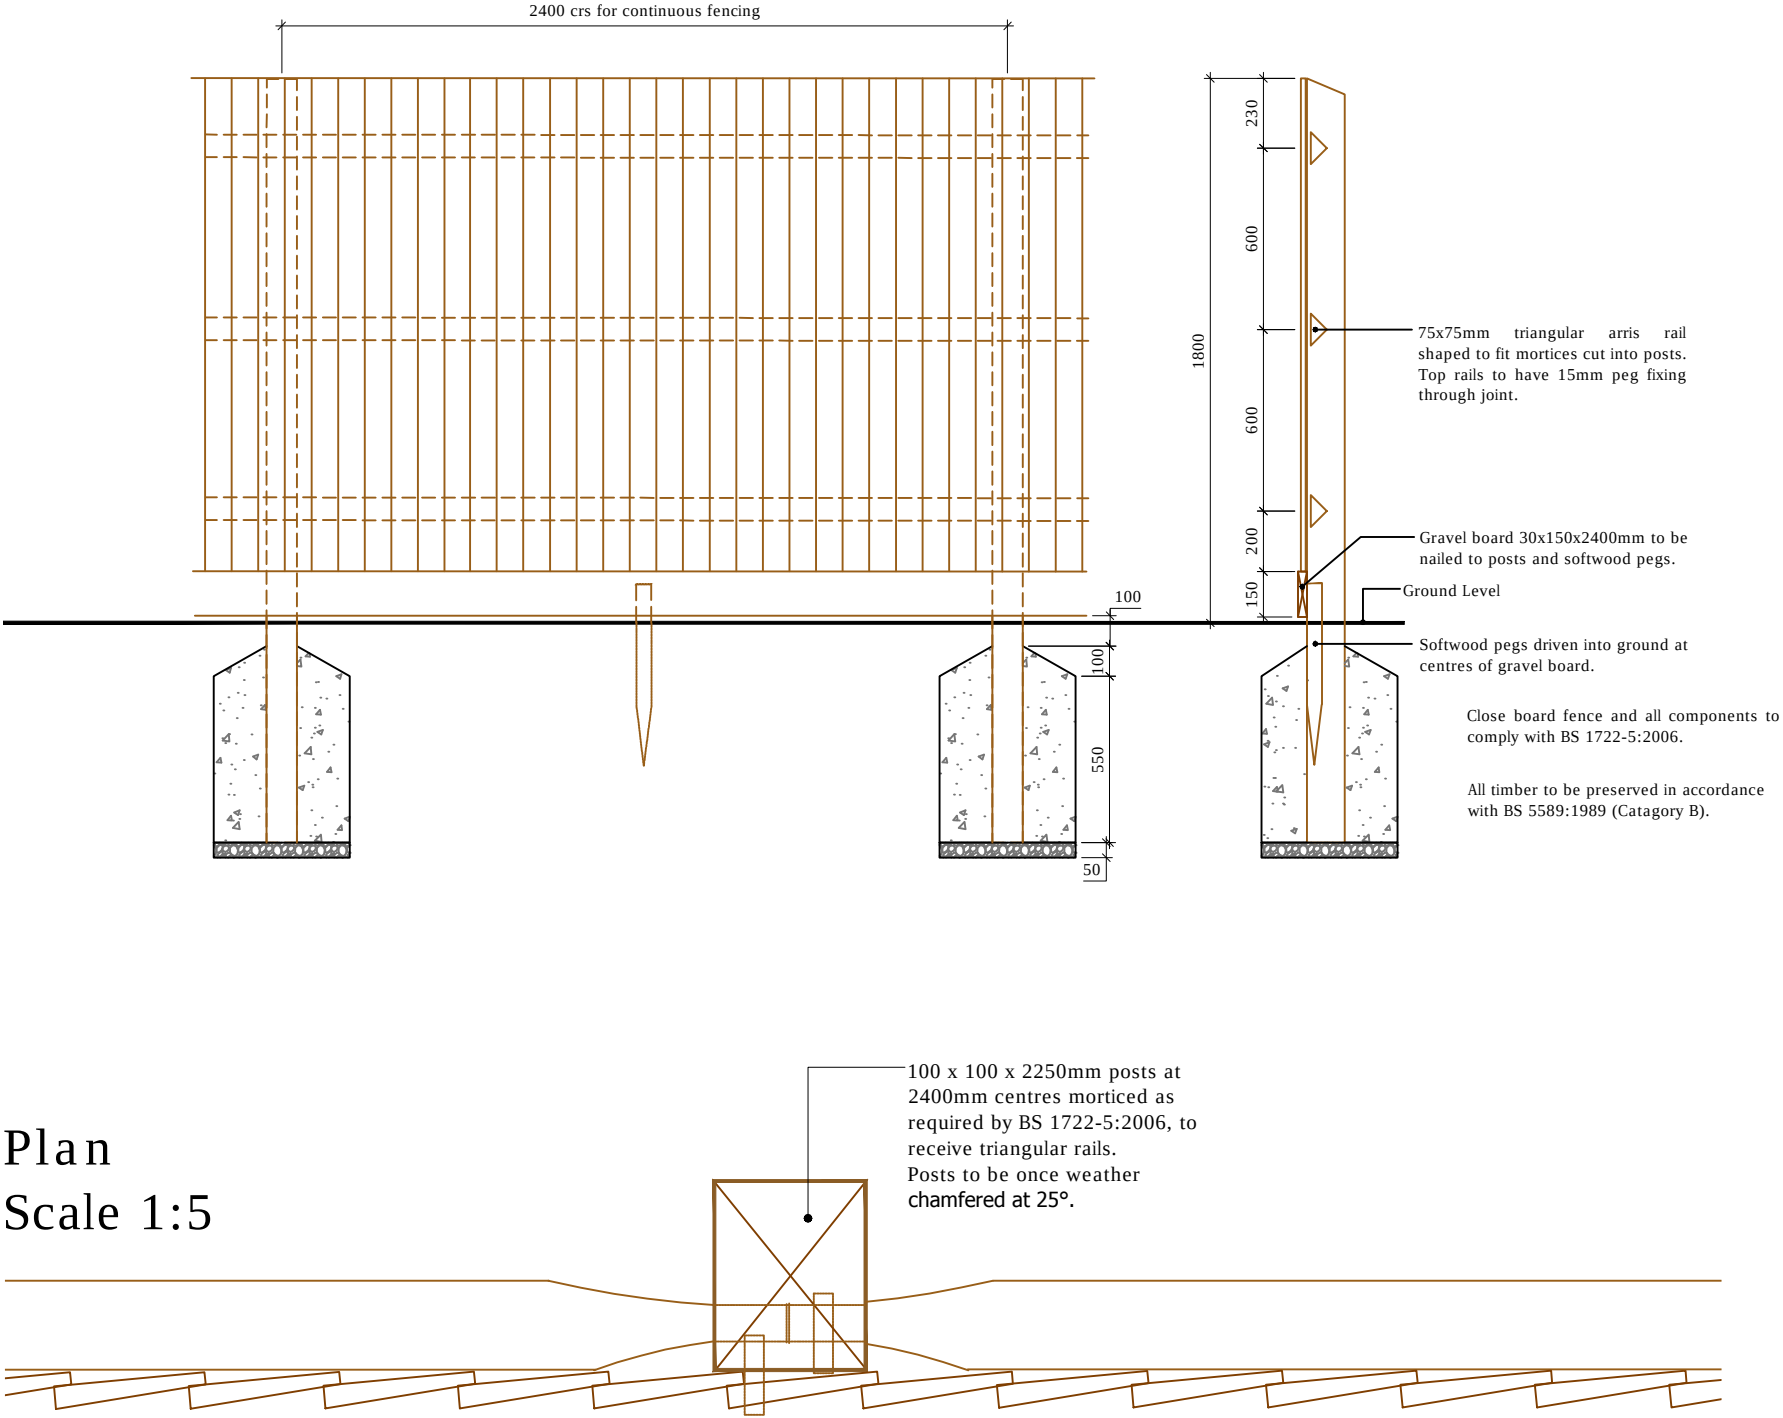

Boundary brick wall 1.8m high
Scale 1:20

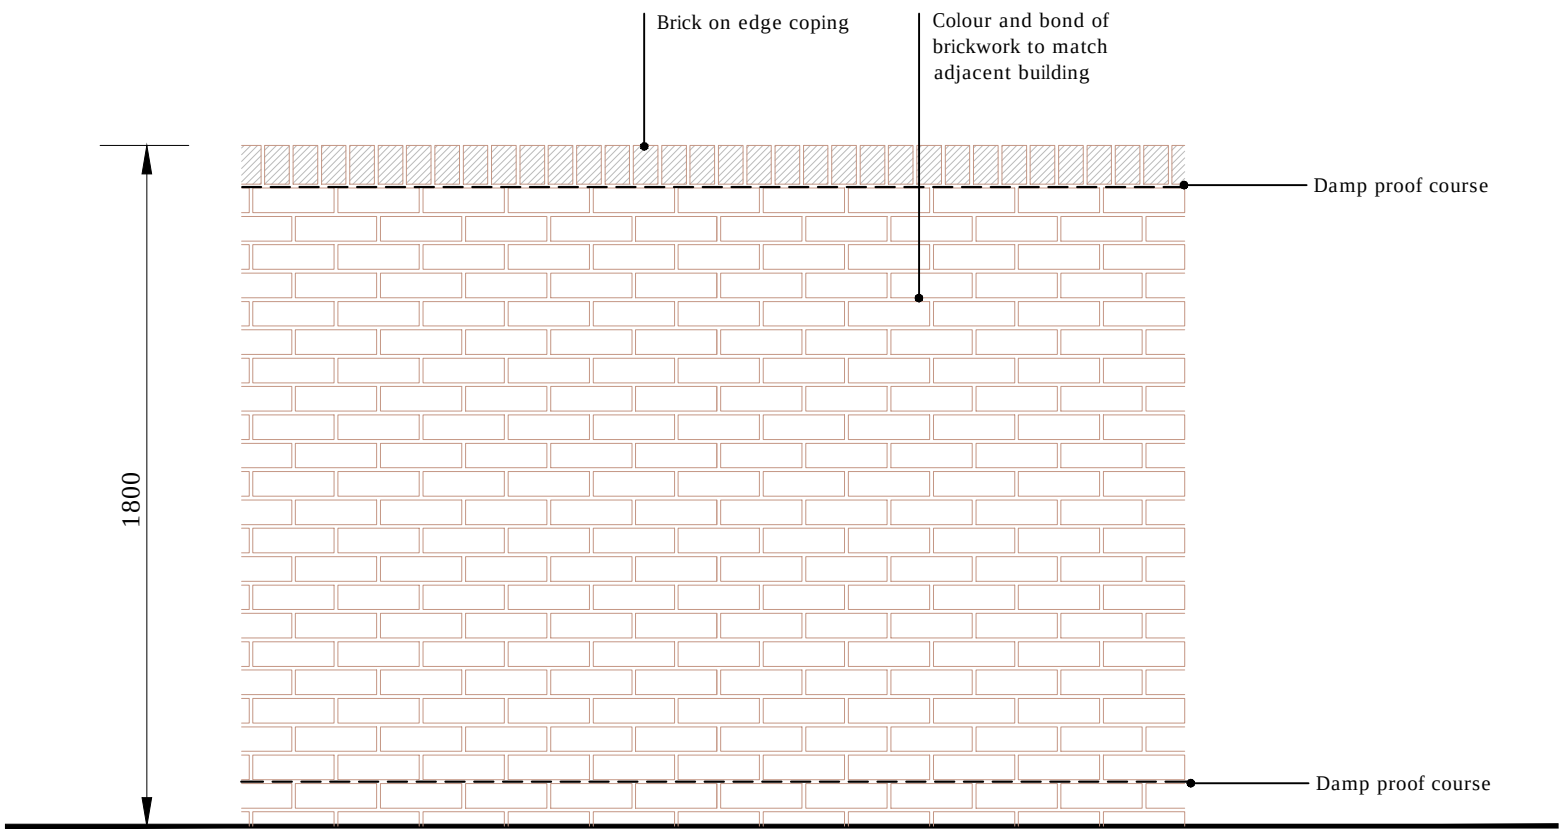

Shared / private driveways:
Marshalls block paving, Bracken colour



Raised junctions:
Marshalls block paving, Brindle colour




Persimmon Homes

North Littlehampton: Parcel C1 and part Parcels B2, B4 and C2

Hard Landscape LA107

Timber edge detail
Scale 1:10

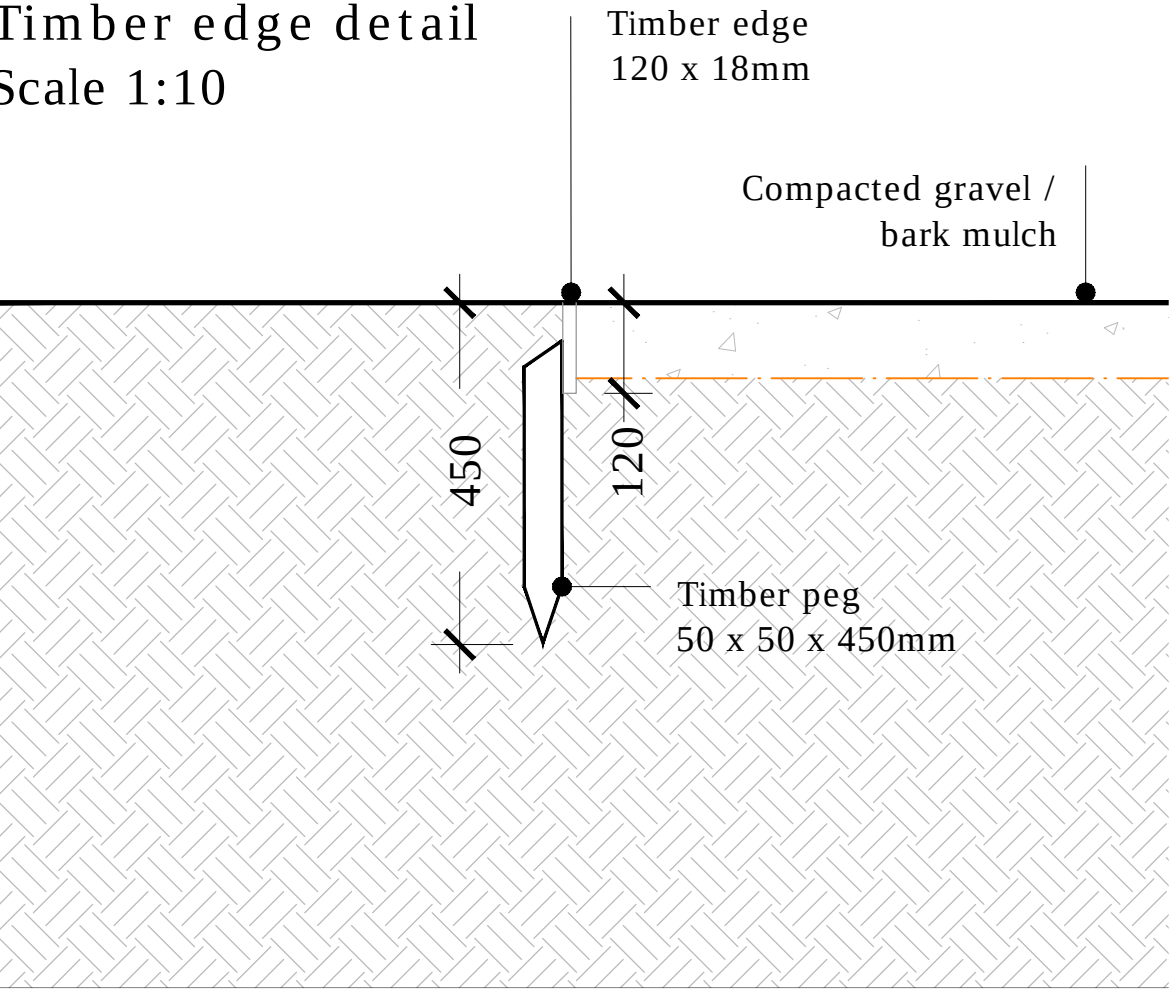

Scale as shown @ A1

A088461 LA100-107.dwg 29 March 2017

5th Floor, Longcross Court, 47 Newport Road, Cardiff CF24 0AD
Tel: +44 (0) 29 2082 9000 Fax: +44 (0) 29 2045 5321
Email: info@wyg.com www.wyg.com

Based upon Ordnance Survey data with the permission of Ordnance Survey on behalf of the Controller of her Majesty's Stationery Office, © Crown copyright. WYG Environment Planning Transport Limited 2017. License no: AR 1000 17603
© WYG Environment Planning Transport Limited 2017, Registered in England Number: 3050297