


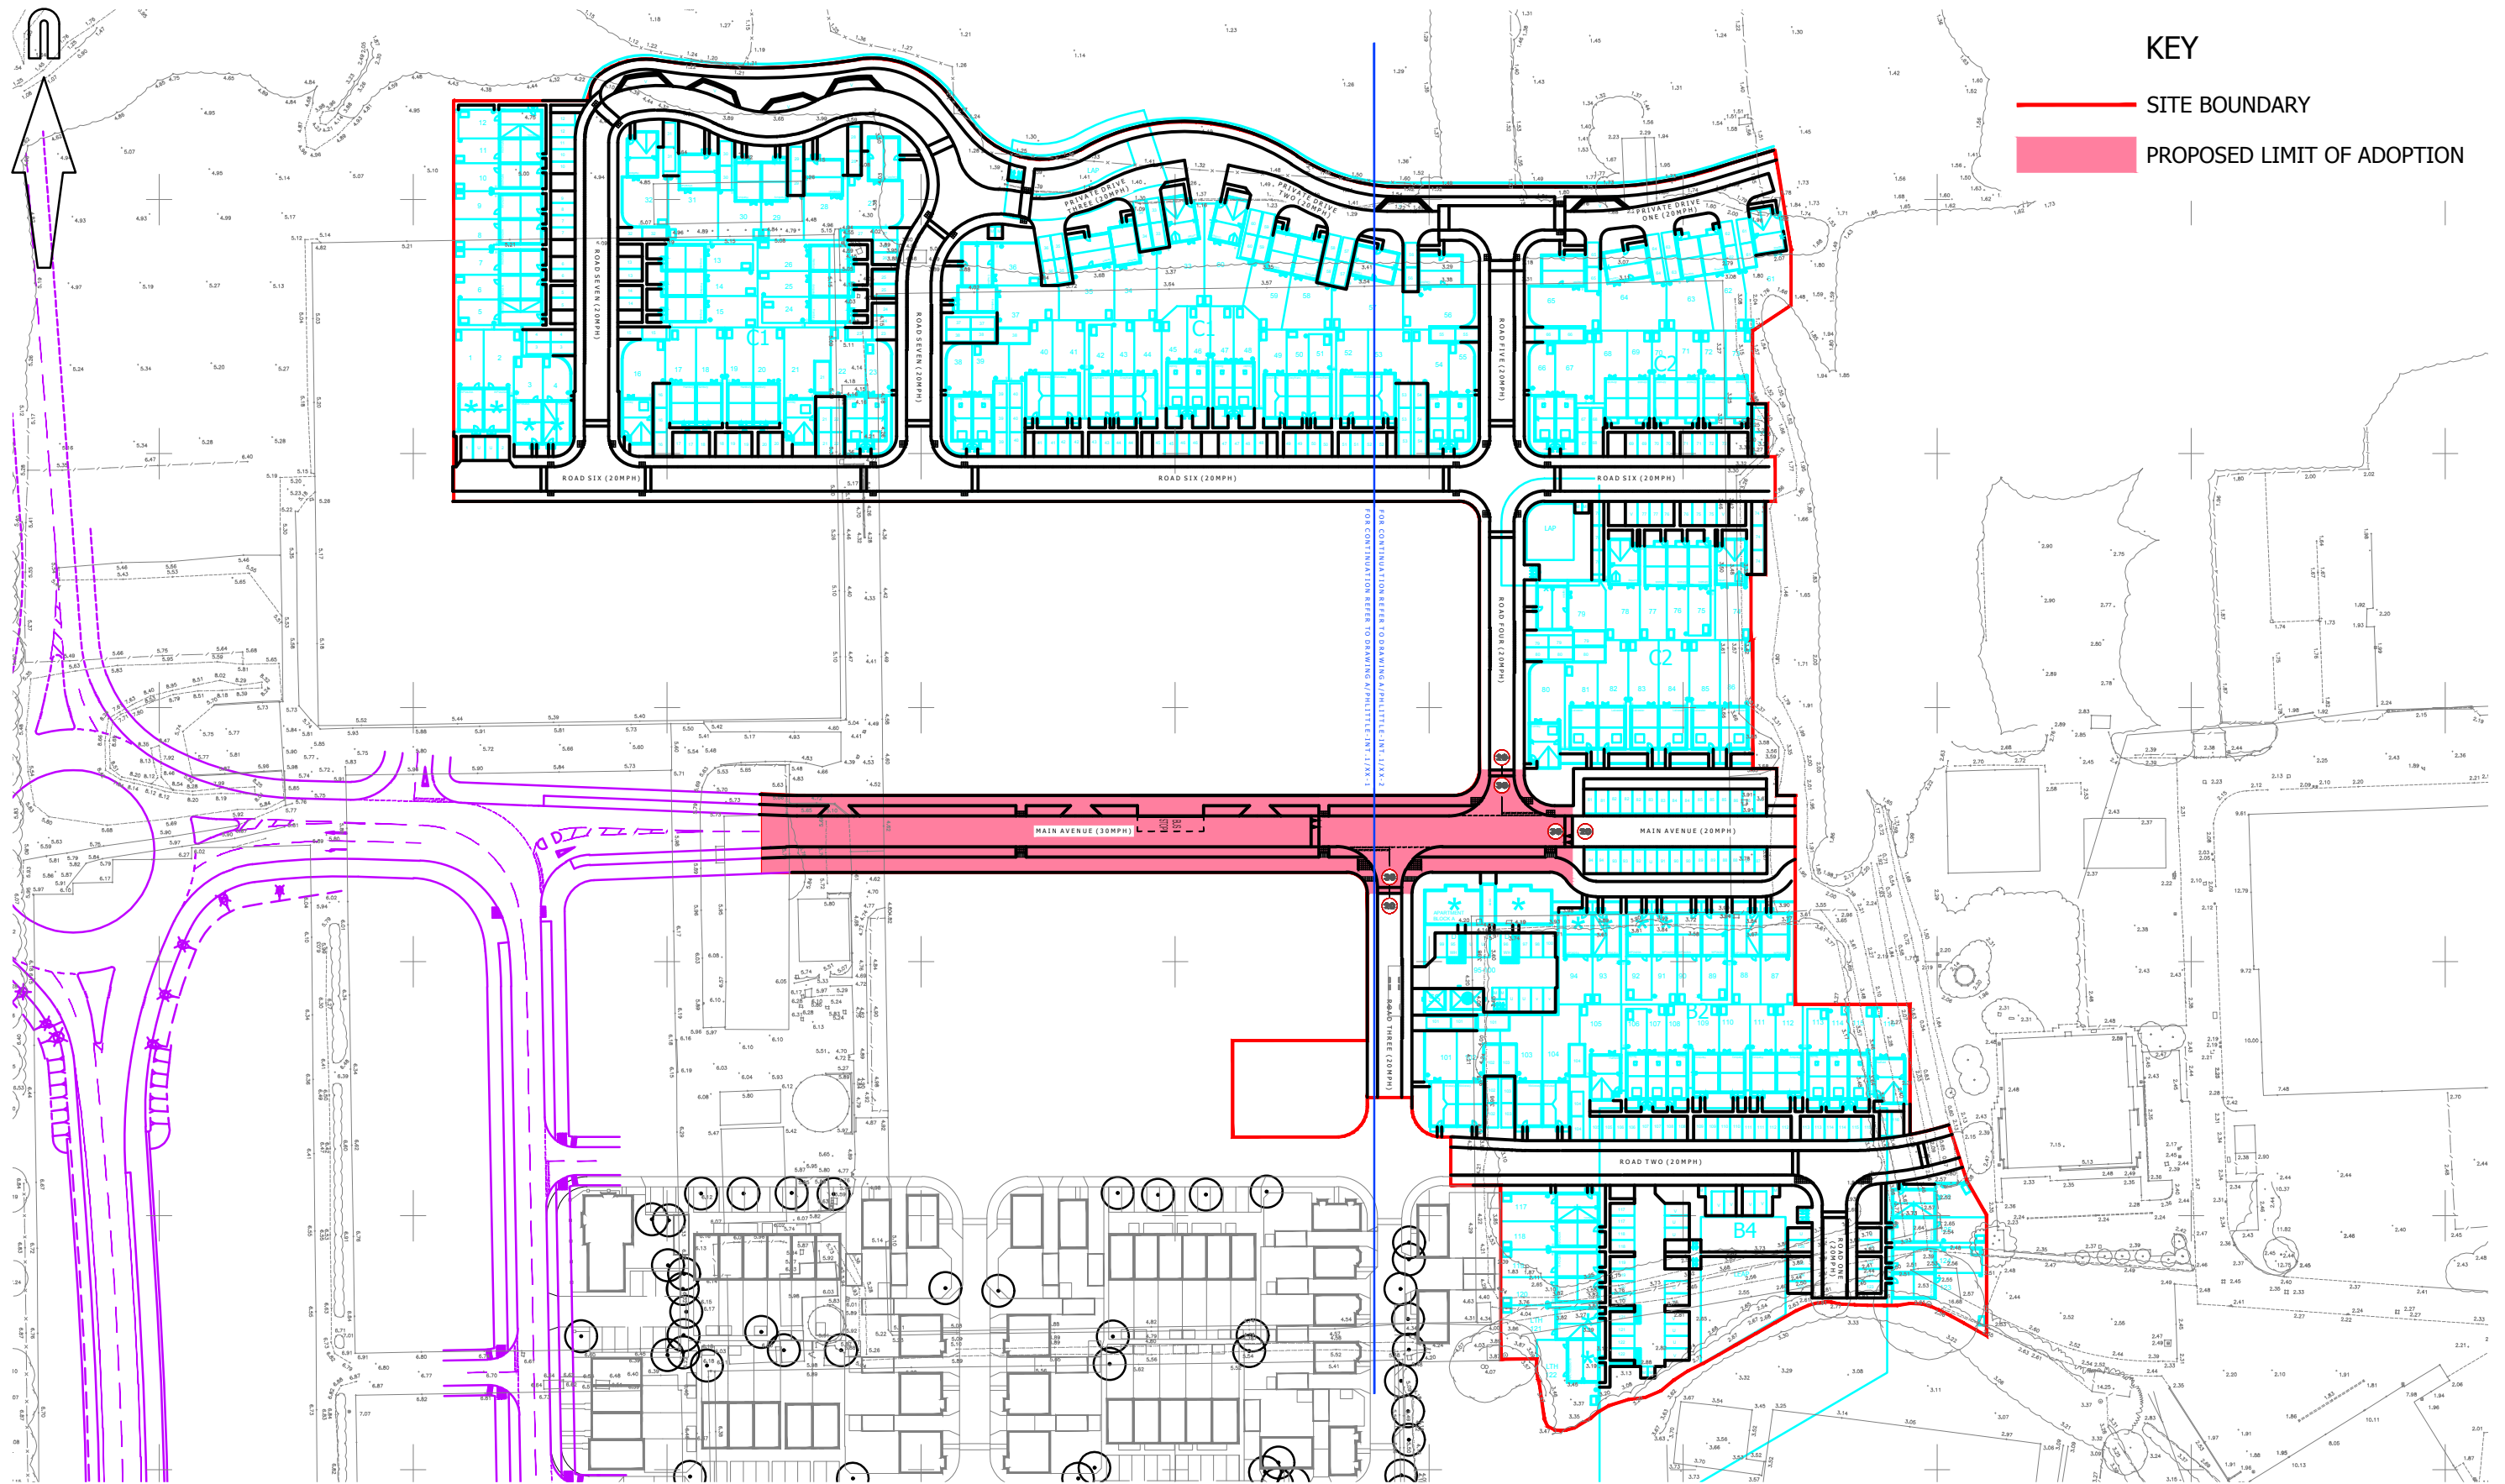

© Crown copyright, all rights reserved. 2016. Licence number 100002189.



Mayer Brown Limited
Lion House Oriental Road Woking Surrey GU22 8AR
Telephone 01483 750 508 Fax 01483 750 437
wokingoffice@mayerbrown.co.uk www.mayerbrown.co.uk

client
PERSIMMON HOMES THAMES VALLEY
project
NORTH LITTLEHAMPTON PHASE 2
PARCEL C1 AND PART PARCELS B2, B4 & C2

title
PROPOSED LIMIT OF ADOPTION

scale	1:1250 @ A3	drawn by	OJN	checked by	AB
date	AUGUST 2017	cad file	MASTER.DWG		
drawing number	A/PHLITTLE-INT.1/LOA	rev.	P2		