
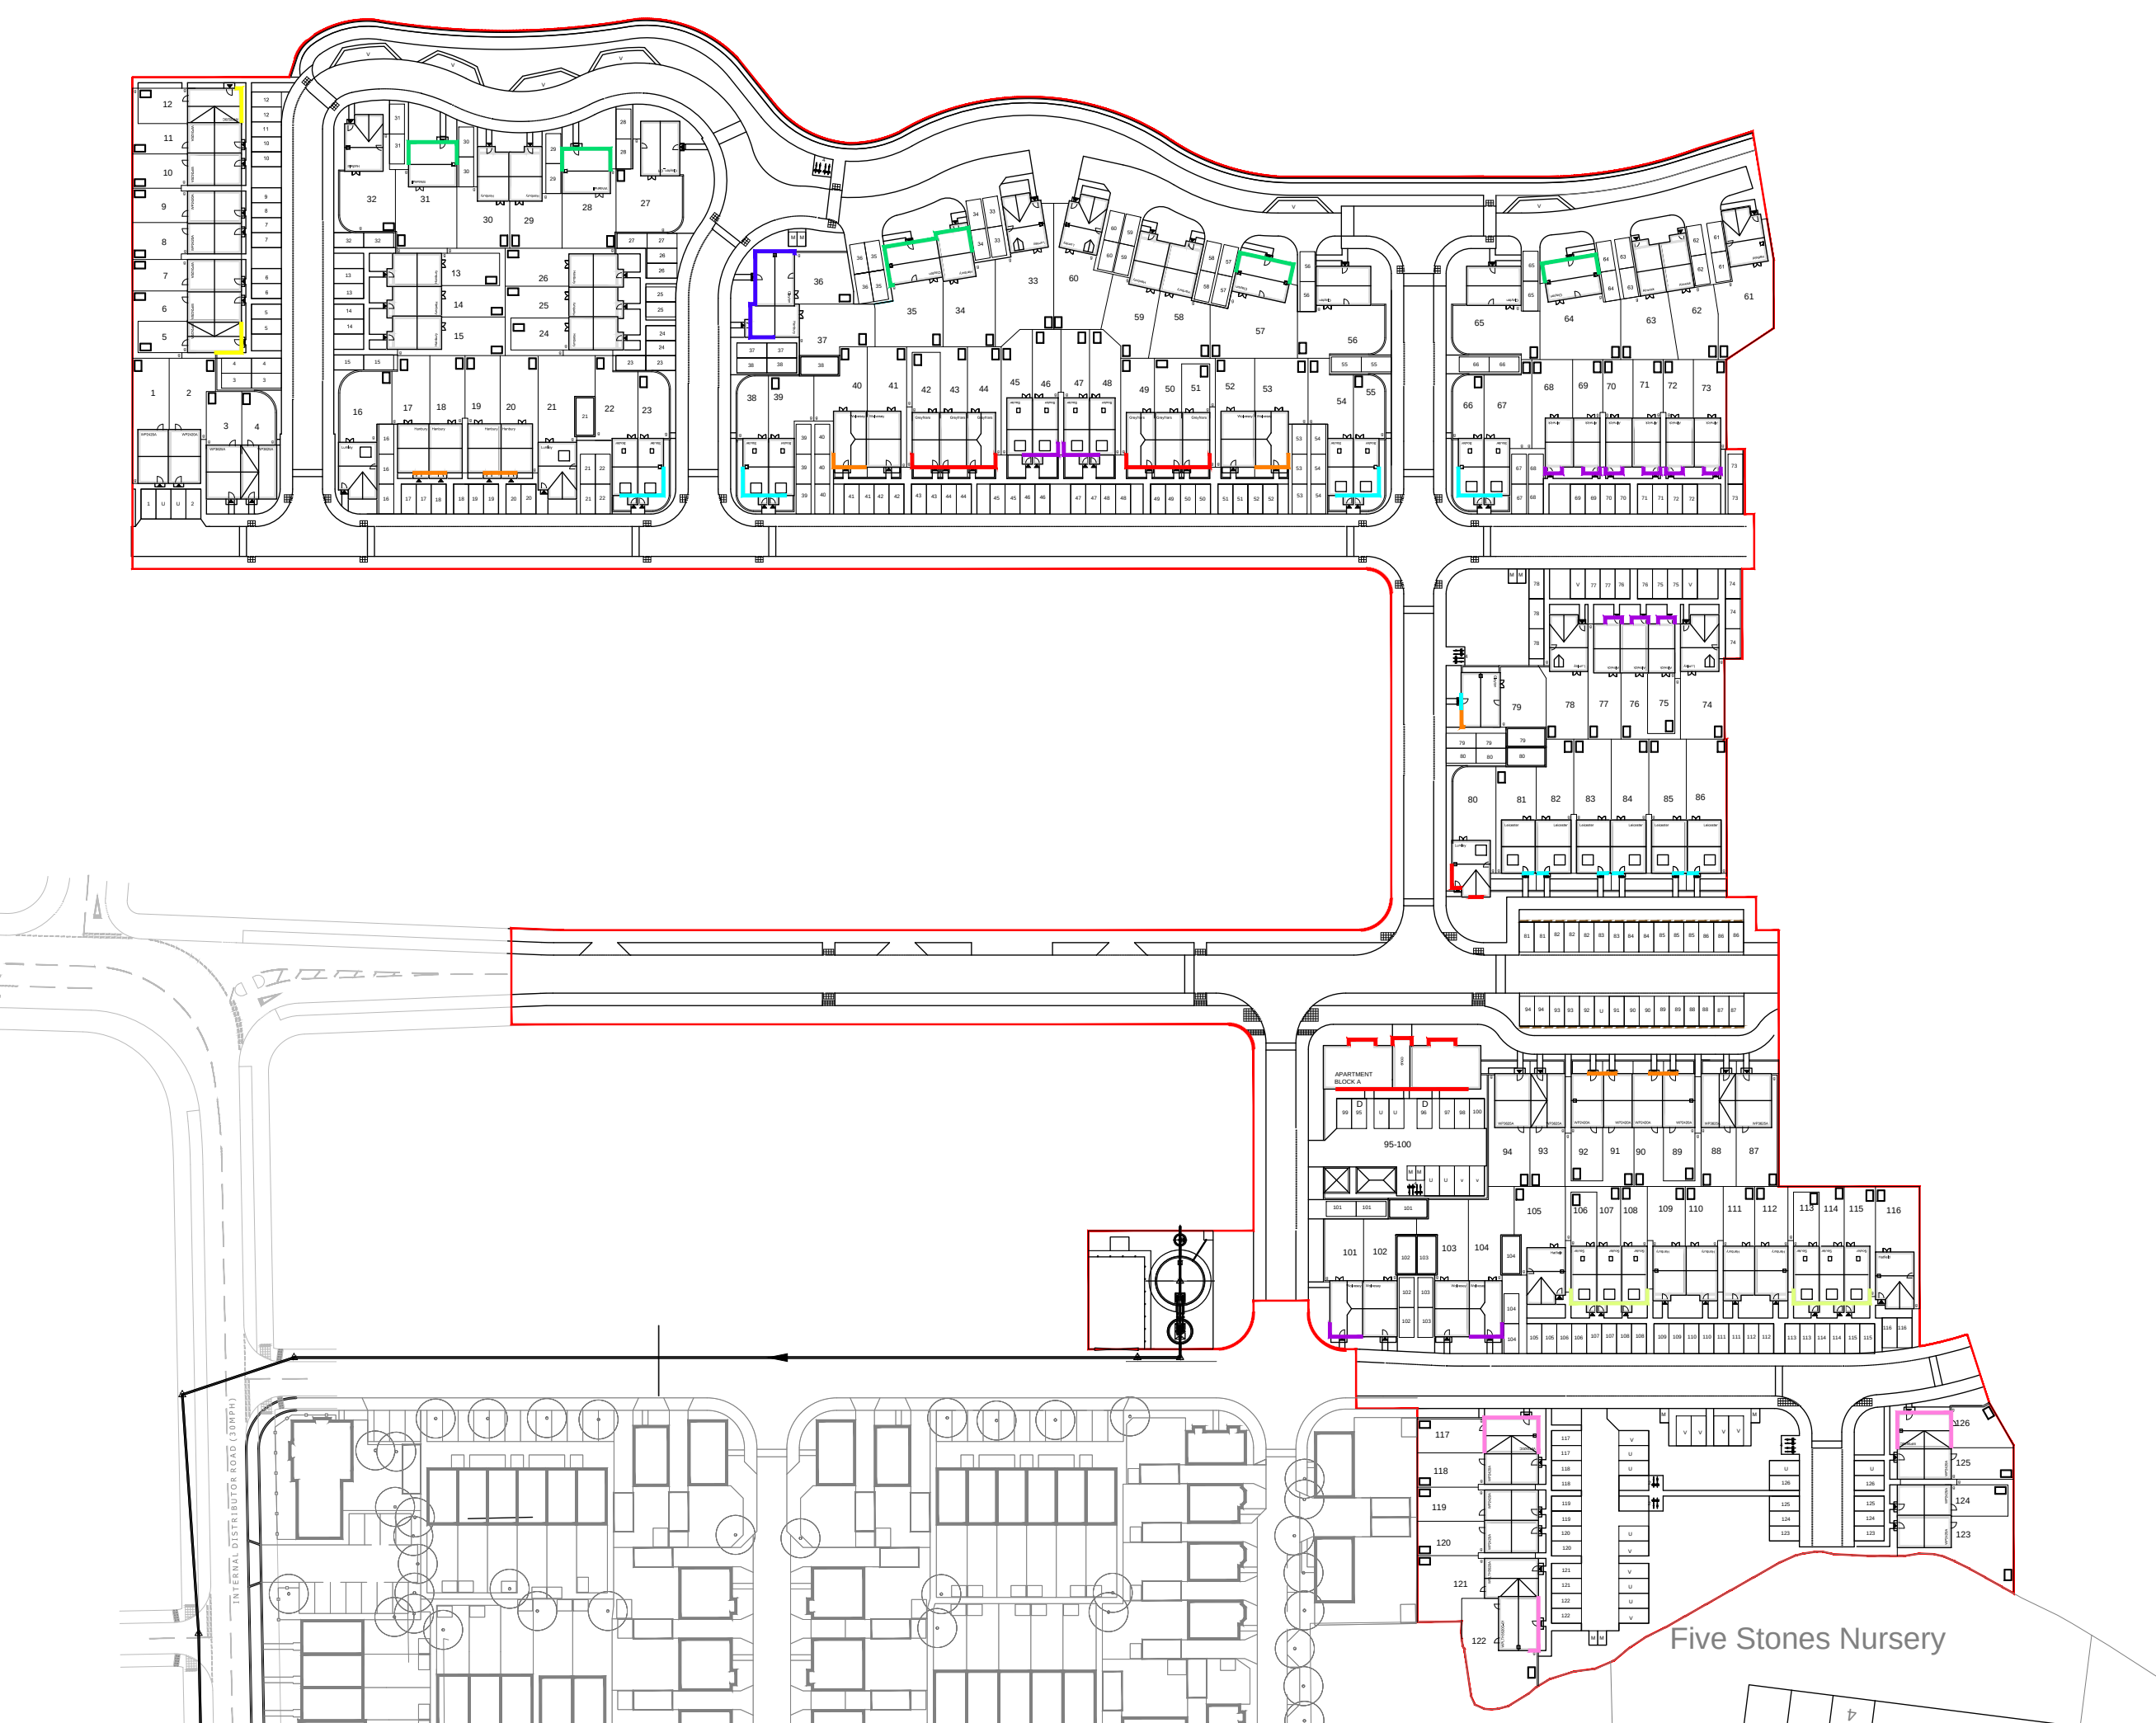


- LEGEND - Weatherboarding:
- Outer Central Core
- Hardie Cedar
 - Cobble Stone (or similar)
 - Hardie Cedar Light Mist (or similar)
 - Hardie Cedar Soft Green (or similar)

- Local Centre
- Hardie Smooth Iron Grey (or similar)
 - Hardie Smooth Monterey Taupe (or similar)
 - Hardie Smooth Evening Blue (or similar)

- LEGEND - Render:
- Weber Beige (or similar)
 - Weber Silver Pearl (or similar)
 - Weber Chalk (or similar)

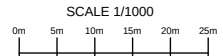

-	-	-
-	-	-
-	-	-
Rev		Date
PERSIMMON Together, we make a home Persimmon Homes Thames Valley Persimmon House, Knoll Road, Camberley, Surrey GU15 3TQ Tel: 01276 808080		
Site:	Phase 2 Littlehampton	Date: August 2017
		Scale: 1:1000 @ A3
		Org No: 543_PL_SITE LAYOUT_110
Drawing Title: Site Layout - RENDER & BOARDING FINISHES		
Drawing Status:	Drawn: KJ	
	Rev: -	

SUBMITTED