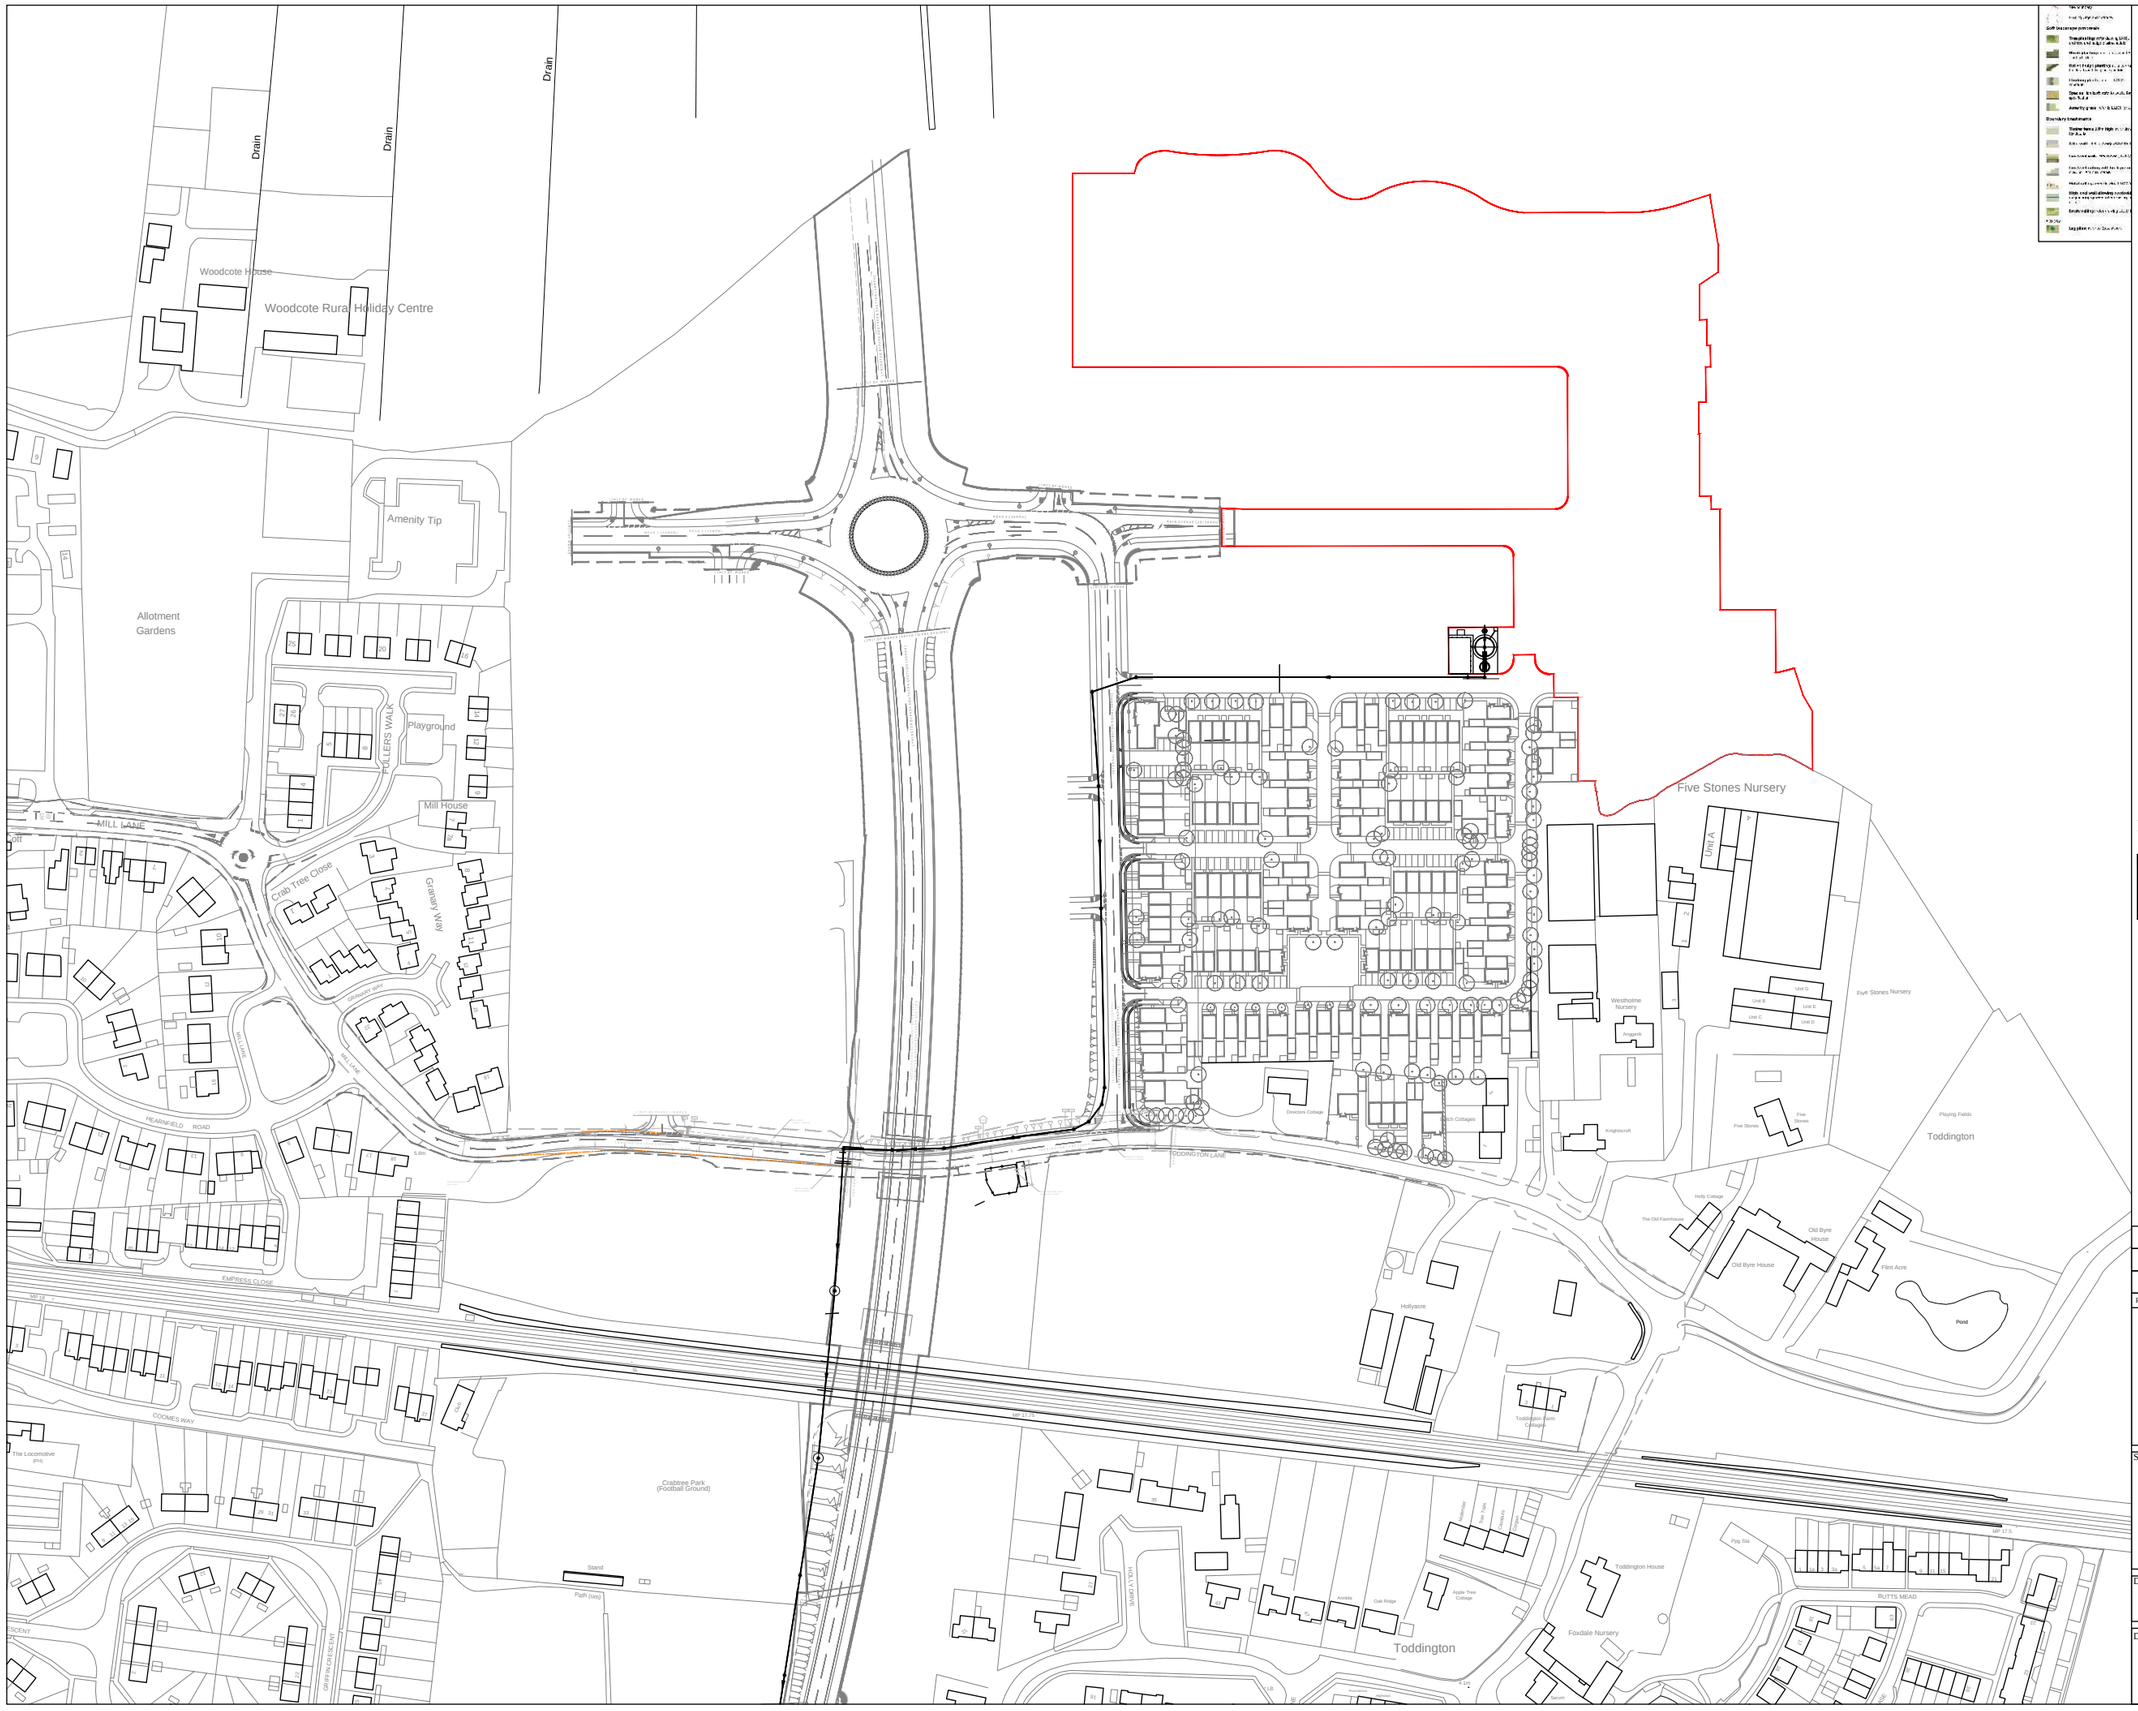

LEGEND - LOCATION PLAN

RMA RED LINE BOUNDARY

0 100m

Scale 1:2500

-	-	-
-	-	-
A	Red Line Boundary revised to accommodate revised layout.	09.08.2017
Rev		Date

PERSIMMON
Together, we make a home

Persimmon Homes Thames Valley
Persimmon House, Knoll Road,
Camberley, Surrey GU15 3TQ
Tel: 01276 808080

Site: Phase 2 Littlehampton

Date: February 2017

Scale: 1:2500 @ A3

Drg No: 543_PL_SITE LAYOUT_001

Drawing Title: LOCATION PLAN

Drawing Status: SUBMITTED

Drawn: KJ

Rev: A