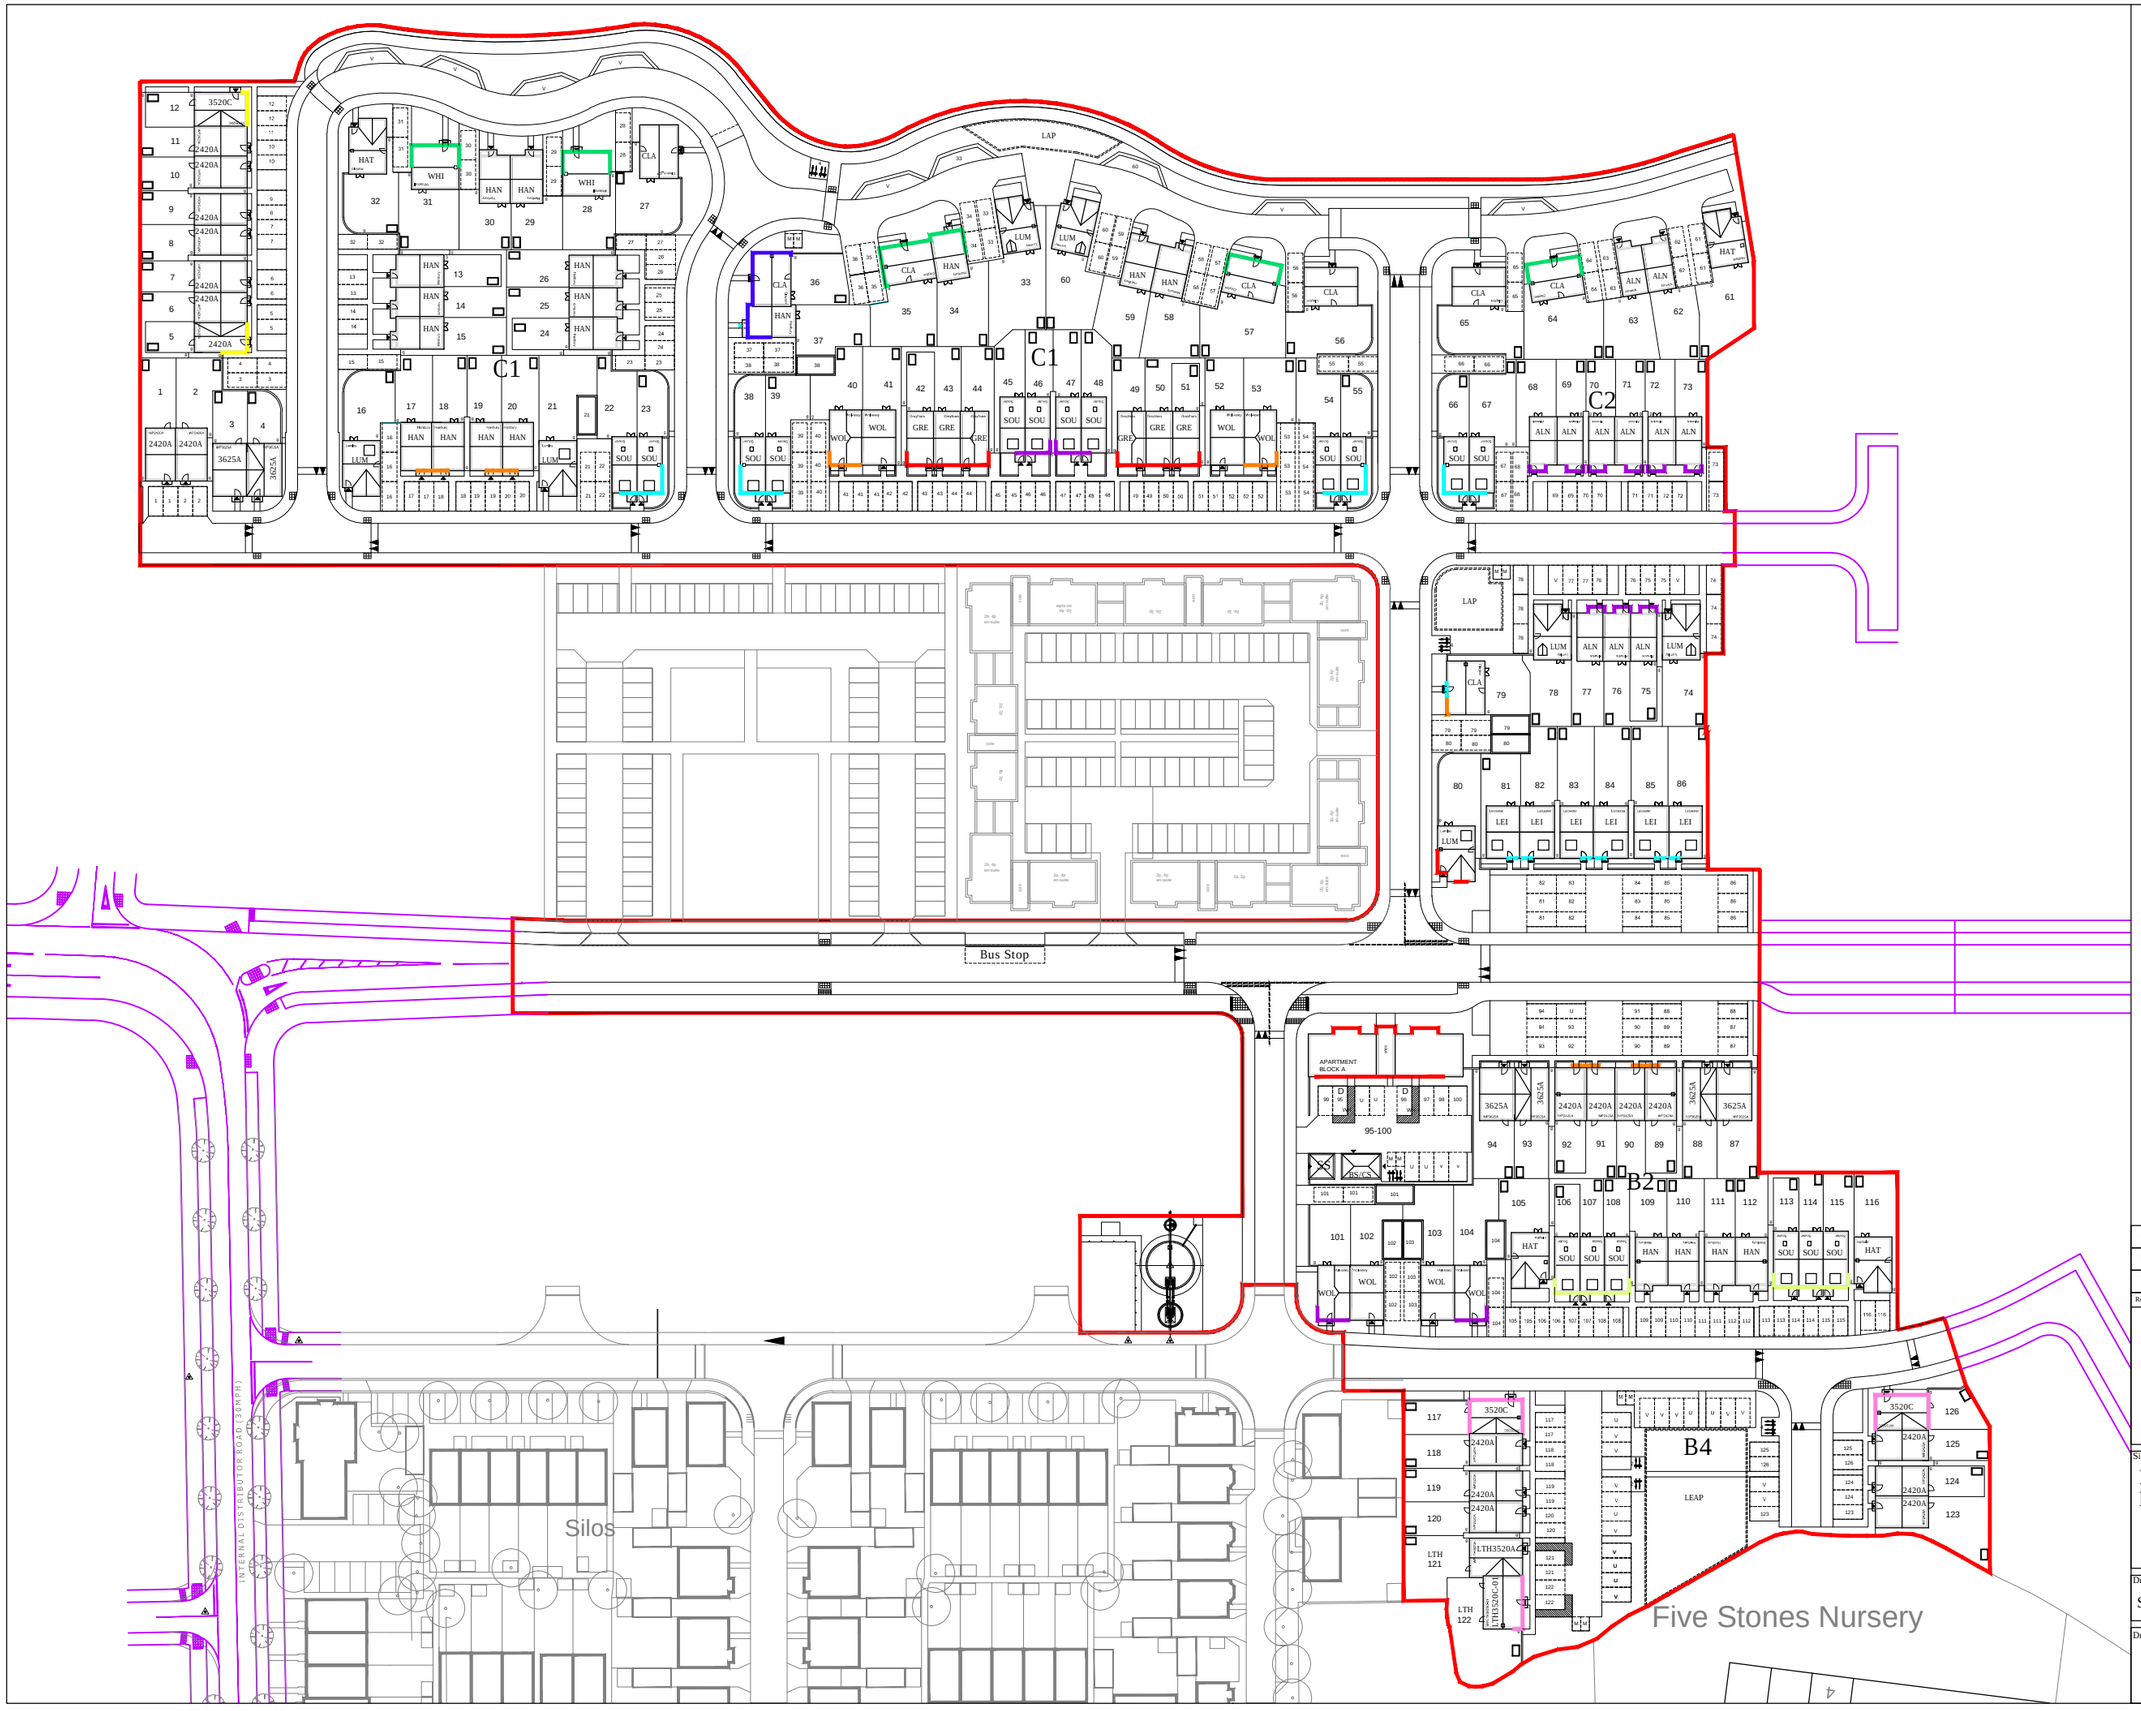

LEGEND - Weatherboarding:

Outer Central Core

- Hardie Cedar Cobble Stone (or similar)
- Hardie Cedar Light Mist (or similar)
- Hardie Cedar Soft Green (or similar)

Local Centre

- Hardie Smooth Iron Grey (or similar)
- Hardie Smooth Monterey Taupe (or similar)
- Hardie Smooth Evening Blue (or similar)

LEGEND - Render:

- Weber Beige (or similar)
- Weber Silver Pearl (or similar)
- Weber Chalk (or similar)

SCALE 1/1000

0m 5m 10m 15m 20m 25m

Rev		Date
C	Additional tree planting shown / re-instated along the Main Rd.Estate roads and Private roads as proposed on original Design Framework Doc.	07.12.17
B	Parking revised to show additional tree planting between plots 70,71,76,108,109,112,113,116,120, 124 & 126.	30.11.17
A	Main Road parking revised to show parking courts. Additional parking spaces provided. LAP area amended. Plots 81 - 94 moved slightly.	27.10.17

PERSIMMON
Together, we make a home

Persimmon Homes Thames Valley
Persimmon House, Knoll Road,
Camberley, Surrey GU15 3TQ
Tel: 01276 808080

Site:
Phase 2
Littlehampton

Date: August 2017

Scale: 1:1000 @ A3

Drg No: 543_PL_SITE LAYOUT_110

Drawing Title:
Site Layout - RENDER & BOARDING FINISHES

Drawing Status:
SUBMITTED

Drawn: KJ

Rev: C