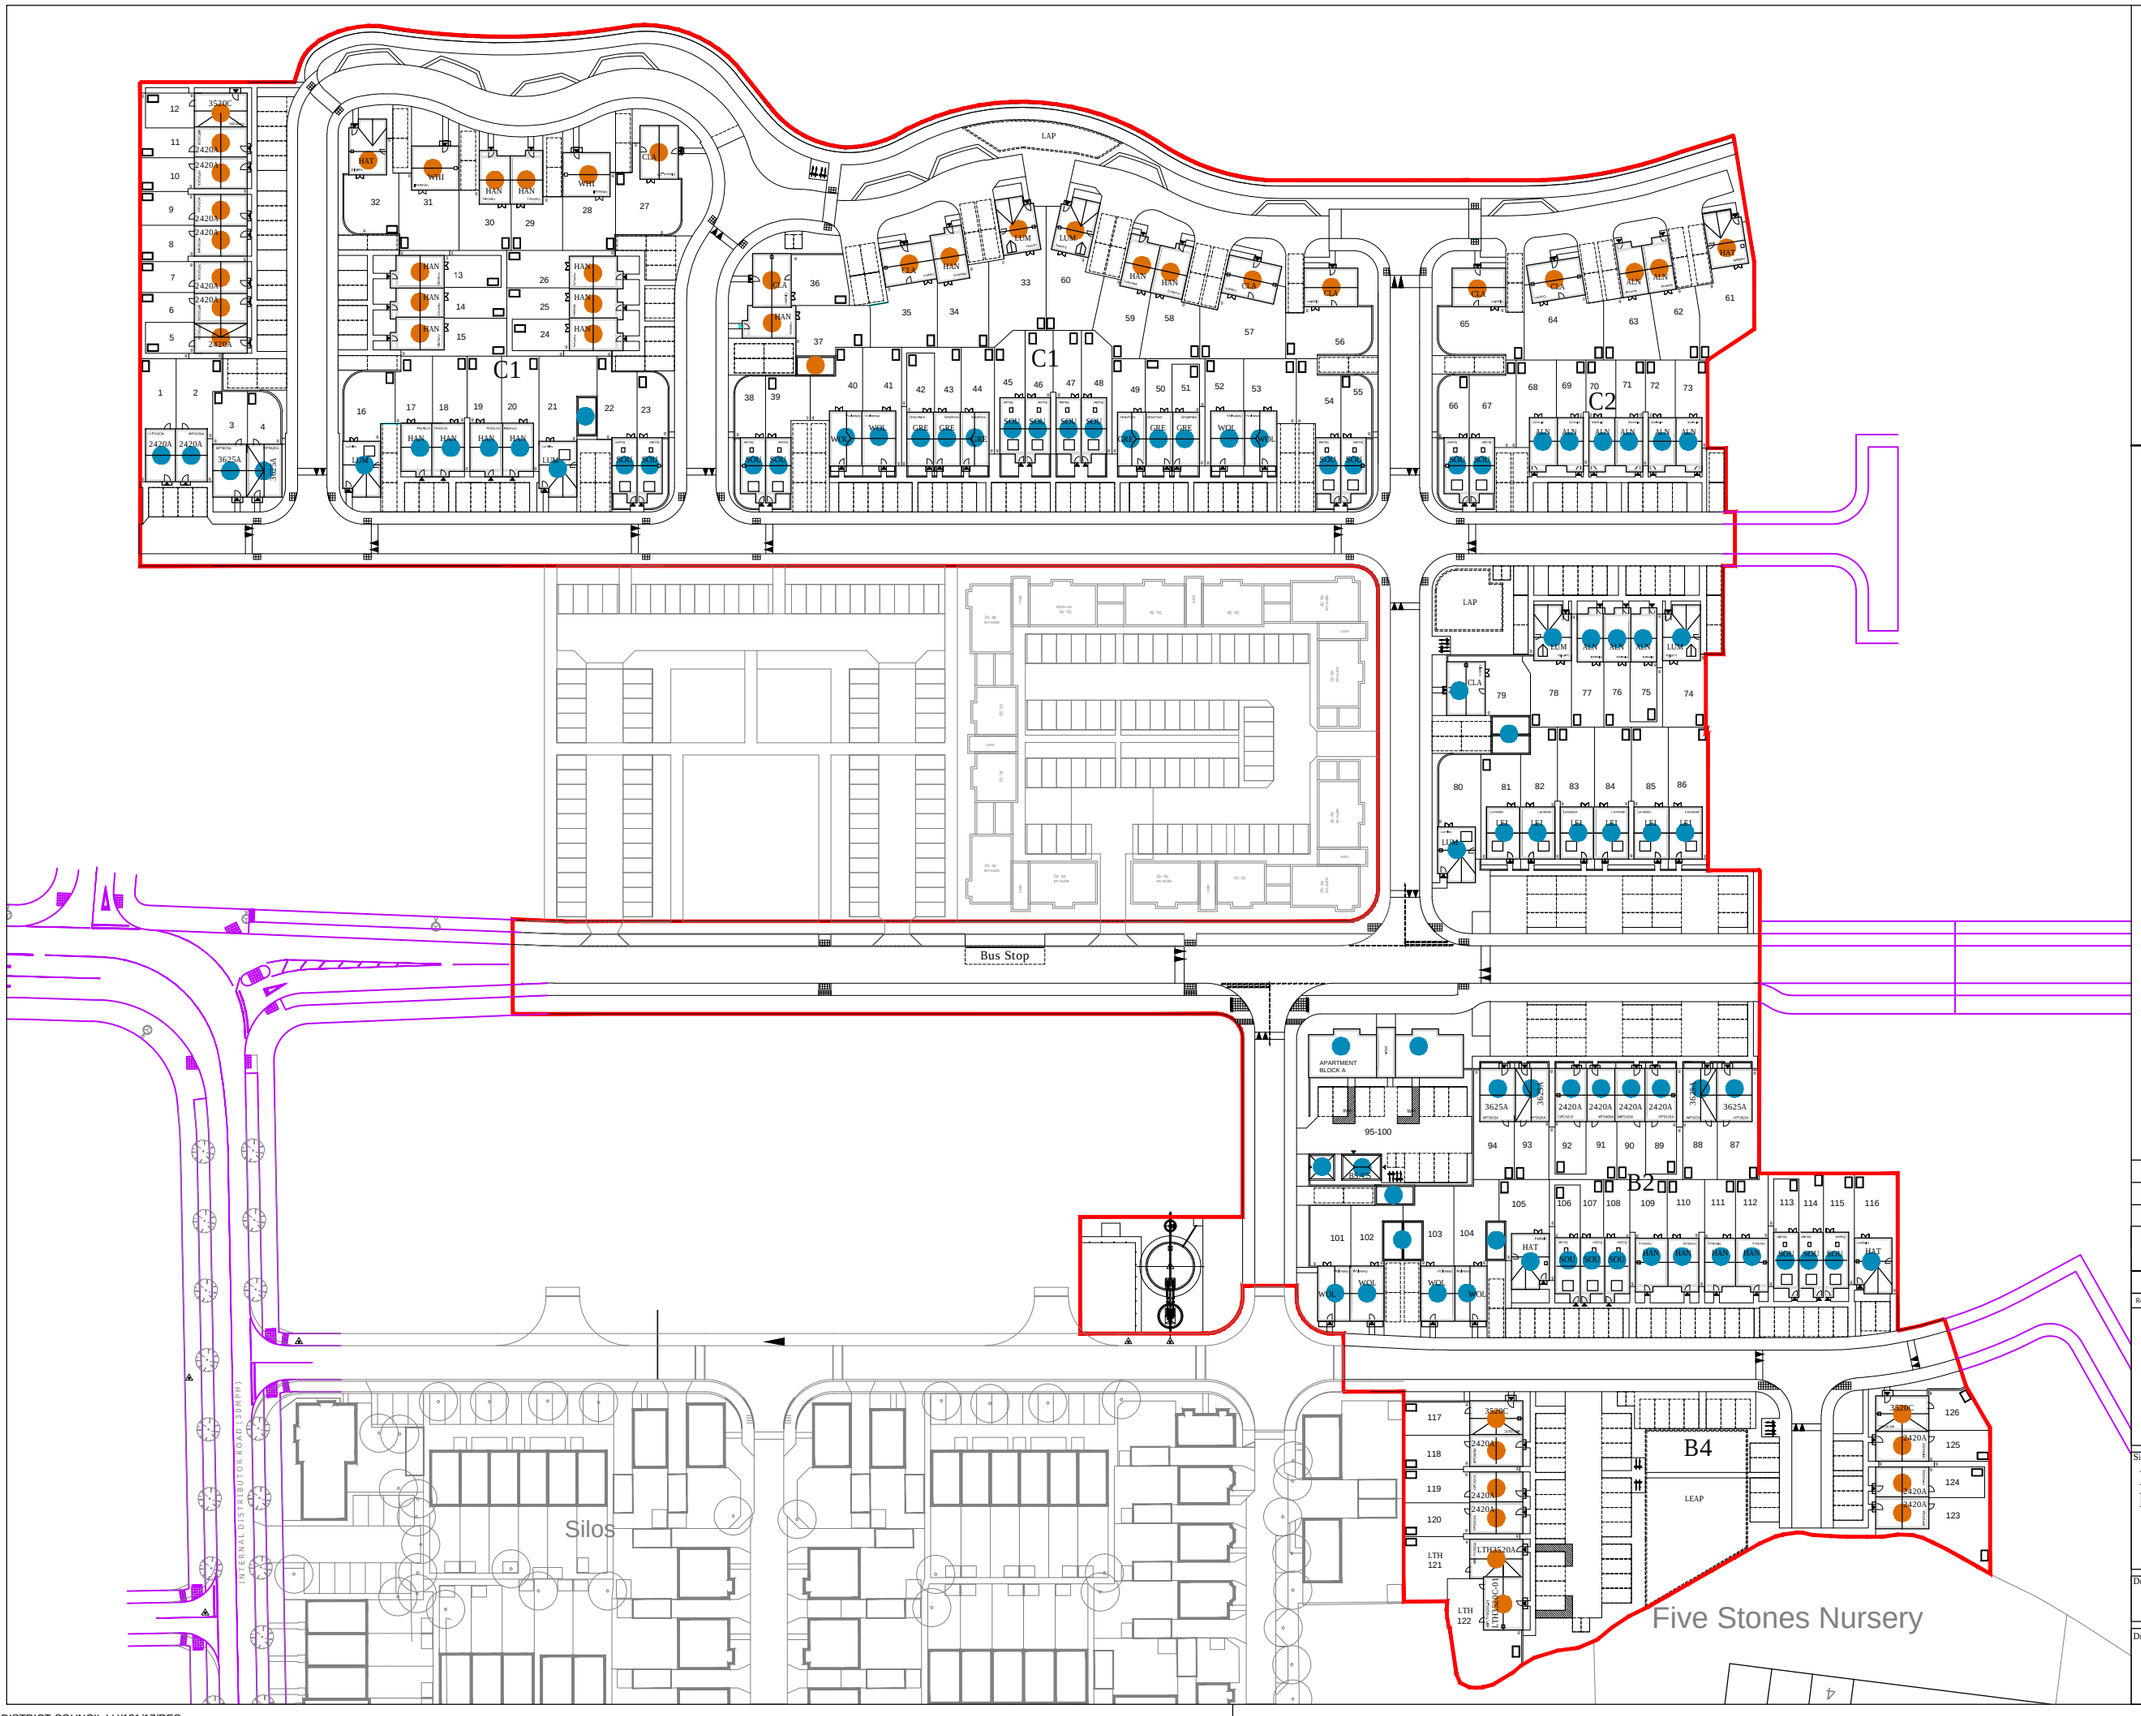

LEGEND - ROOF FINISHES

Imreys Beauvoise Slate HP17 (or similar)

Imreys Beauvoise Slate HP10 (or similar)

SCALE 1/1000

0m 5m 10m 15m 20m 25m

Rev		Date
E	Additional tree planting shown / re-instated along the Main Rd,Estate roads and Private roads as proposed on original Design Framework Doc.	07.12.17
D	Parking revised to show additional tree planting between plots 70,71,76,108,109,112,113,116,120, 124 & 126.	30.11.17
C	Main Road parking revised to show parking courts. Additional parking spaces provided. LAP area amended. Plots 81 - 94 moved slightly.	27.10.17
B	Drawing revised to reflect layout changes. Turning heads to plots 33, 60 & 61 extended as advised by Engineer. Plots 27 - 32 shifted slightly to accommodate separation between units and their parking provision. Clayton (p.27) rotated to make rear garden more efficient.	05.09.2017
A	Site layout revised to accommodate LA comments.	07.07.2017

PERSIMMON
Together, we make a home

Persimmon Homes Thames Valley
Persimmon House, Knoll Road,
Camberley, Surrey GU15 3TQ
Tel: 01276 808080

Site: Phase 2 Littlehampton

Date: February 2017

Scale: 1:1000 @ A3

Drg No: 543_PL_SITE LAYOUT_106

Drawing Title: Site Layout - ROOF FINISHES

Drawing Status: SUBMITTED

Drawn: KJ

Rev: E