

Low level wall




Low level railing with brick piers



Metal railings



High level wall allowing overlooking of carparking spaces

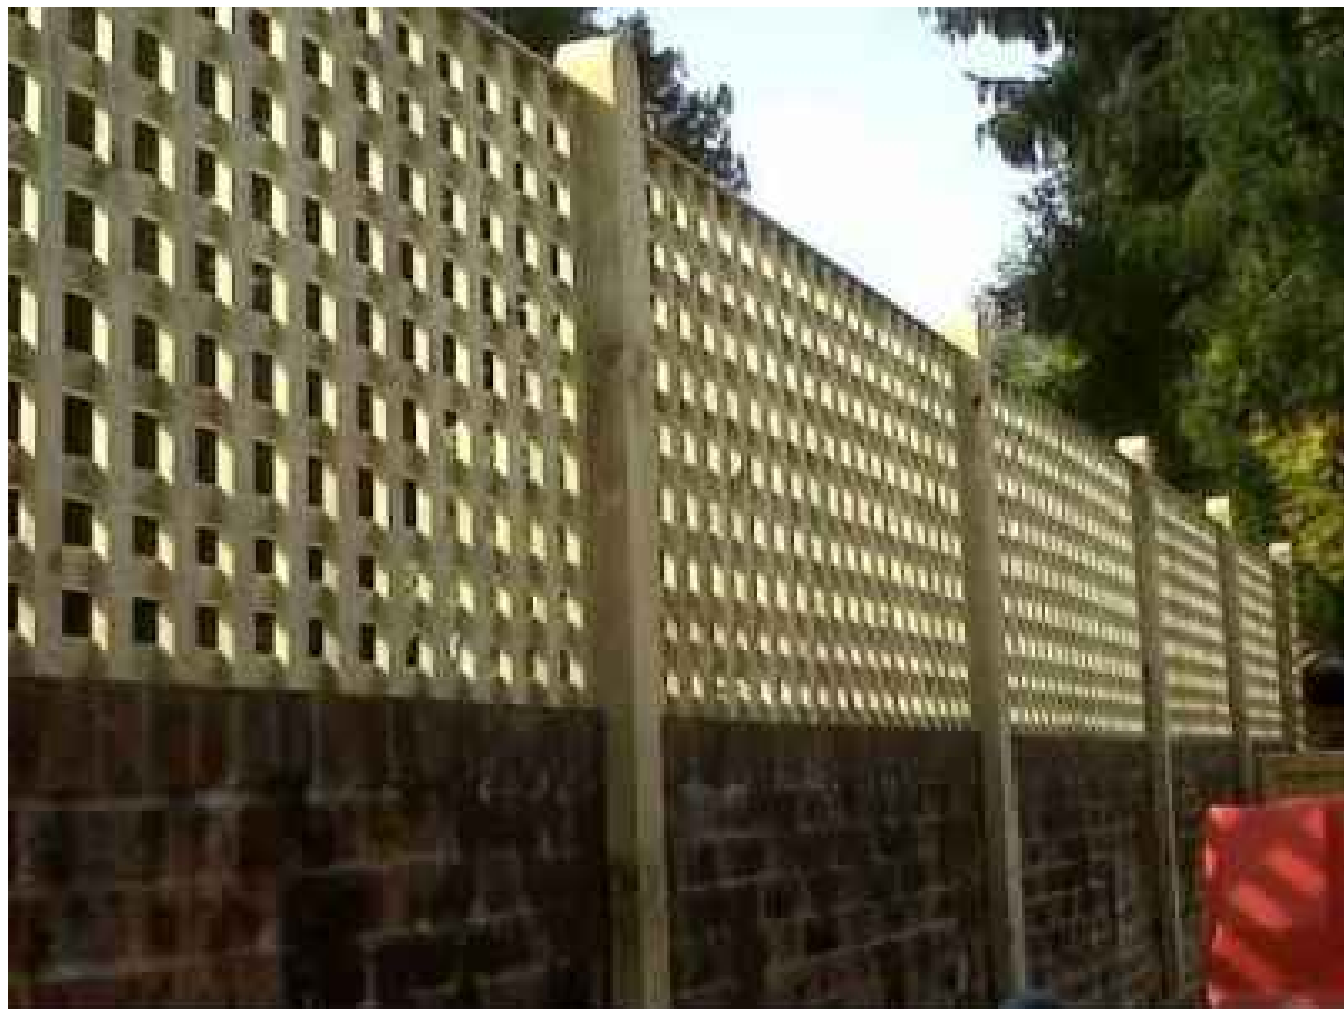

Brick piers and timber infill fencing



External cycle hops



Timber knee-rail




Steel bow top railings




Estate railing




Timber fence 1.8m high
Scale 1:25

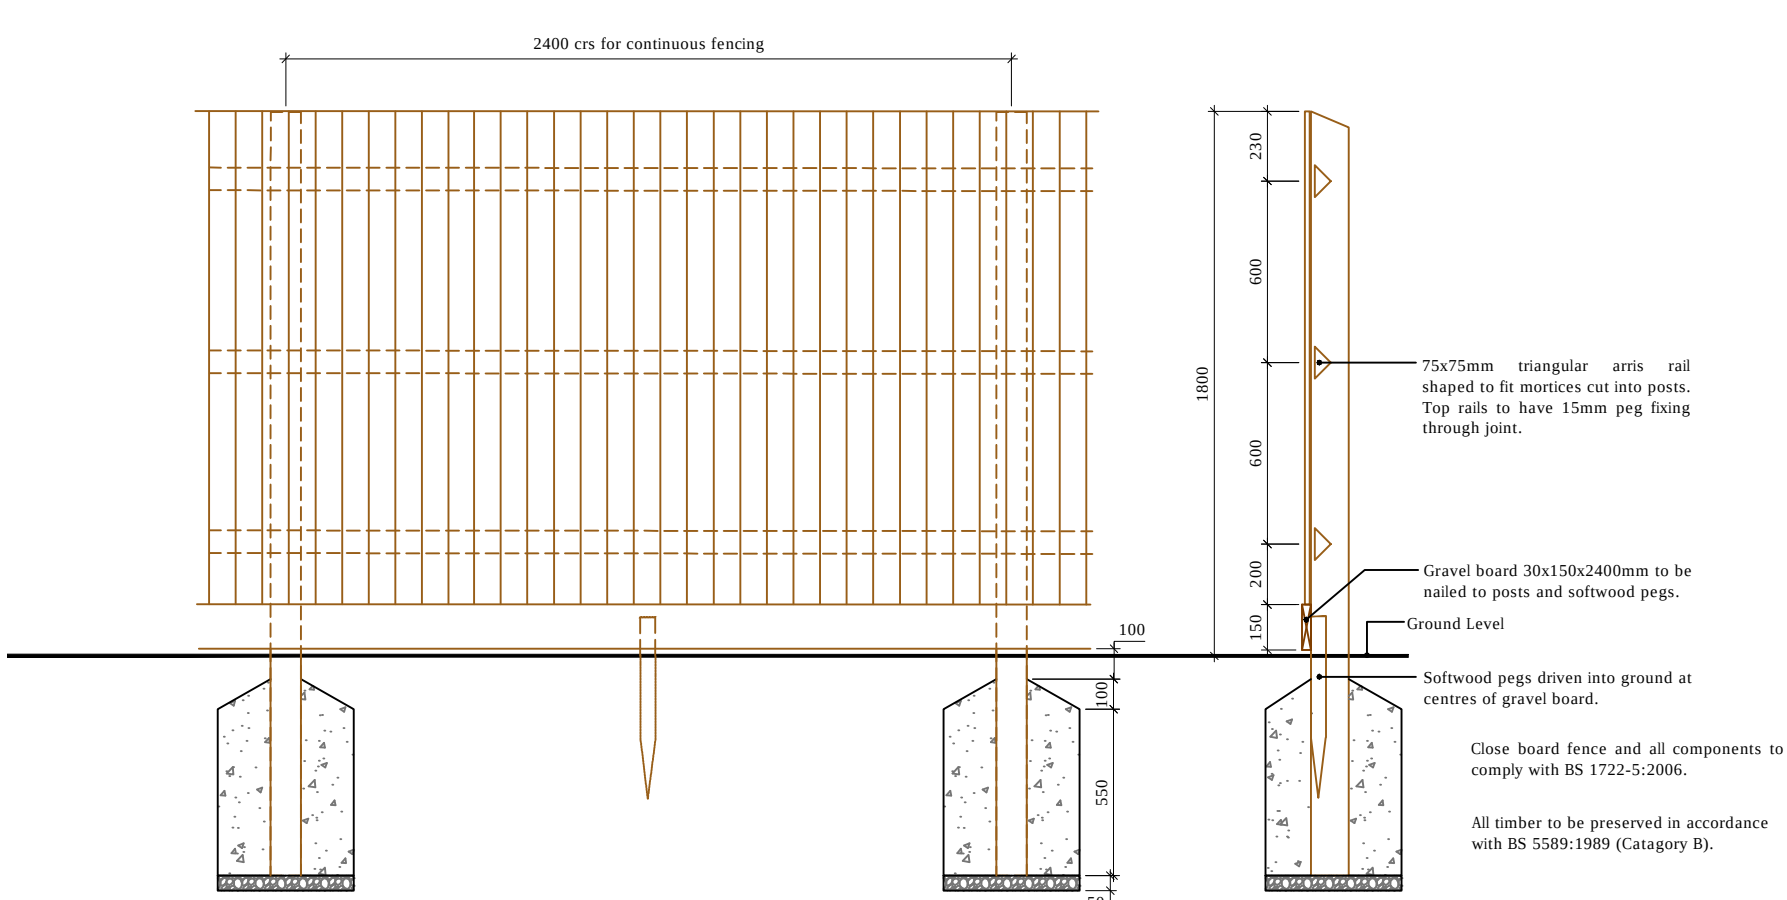

Plan
Scale 1:5

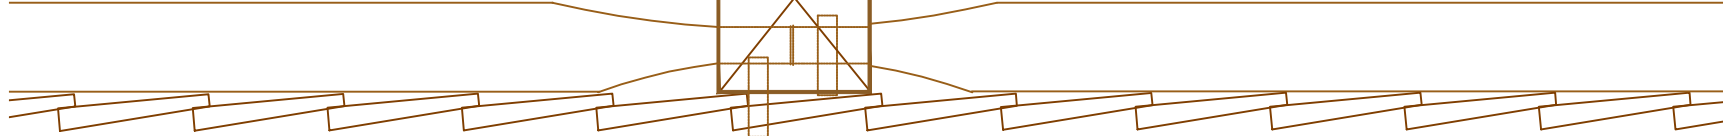

1.8 m wall
Scale 1:20

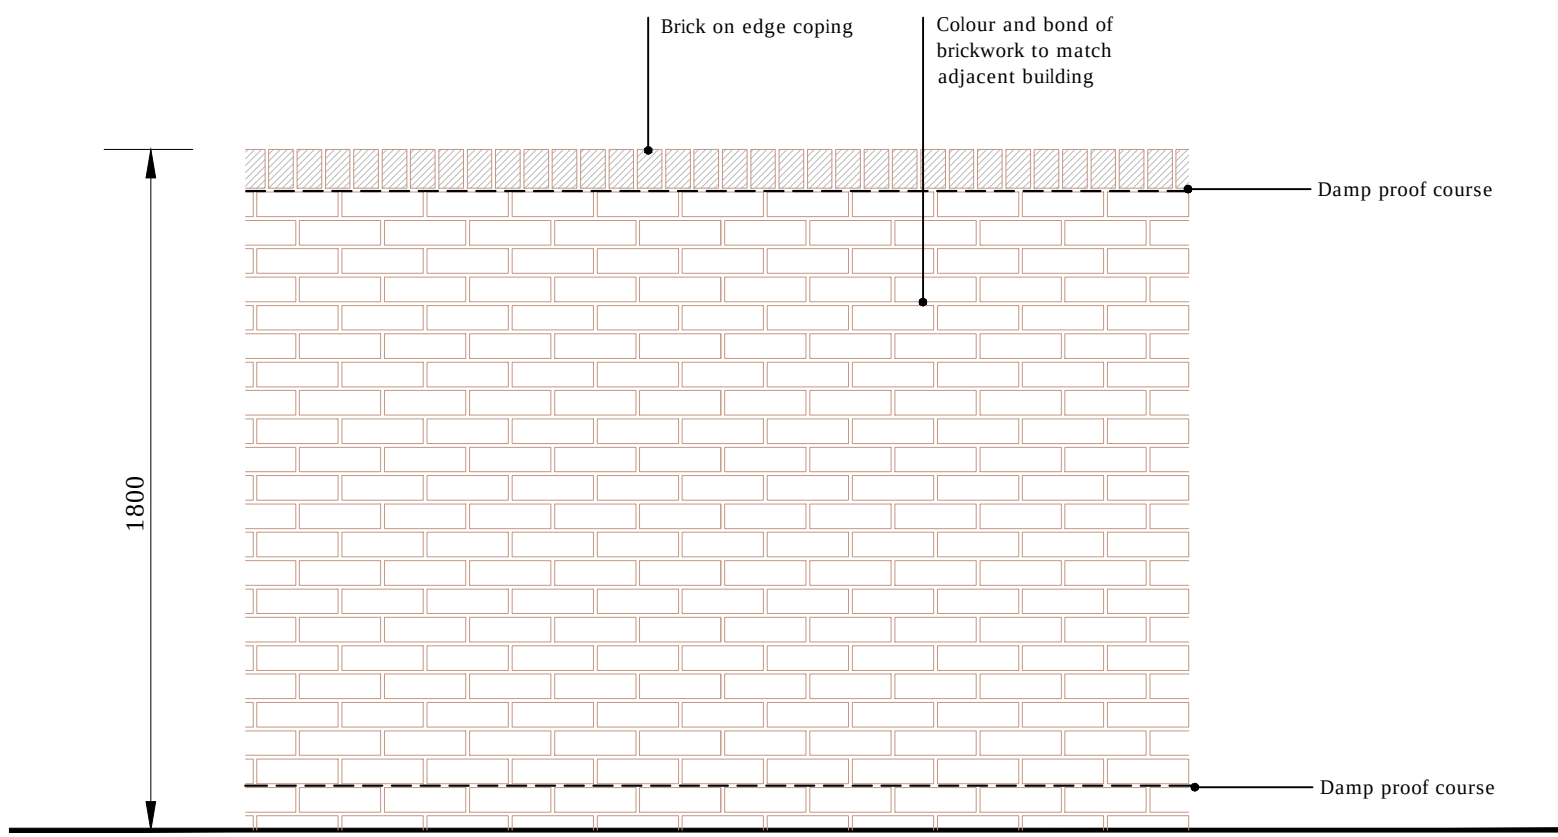

Shared / private driveways:
Marshalls block paving, Bracken
colour



Raised junctions:
Marshalls block paving,
Brindle colour



creative minds safe hands



Persimmon Homes


North Littlehampton: Parcel
C1 and part Parcels B2, B4 and C2

Hard Landscape LA107

Gates

Gates to access the side of dwellings / rear garden access, are to be timber and the same height as the adjoining fence / wall. The gate is to be lockable from both sides and shall be located to the front of the building line.

Timber edge detail
Scale 1:10

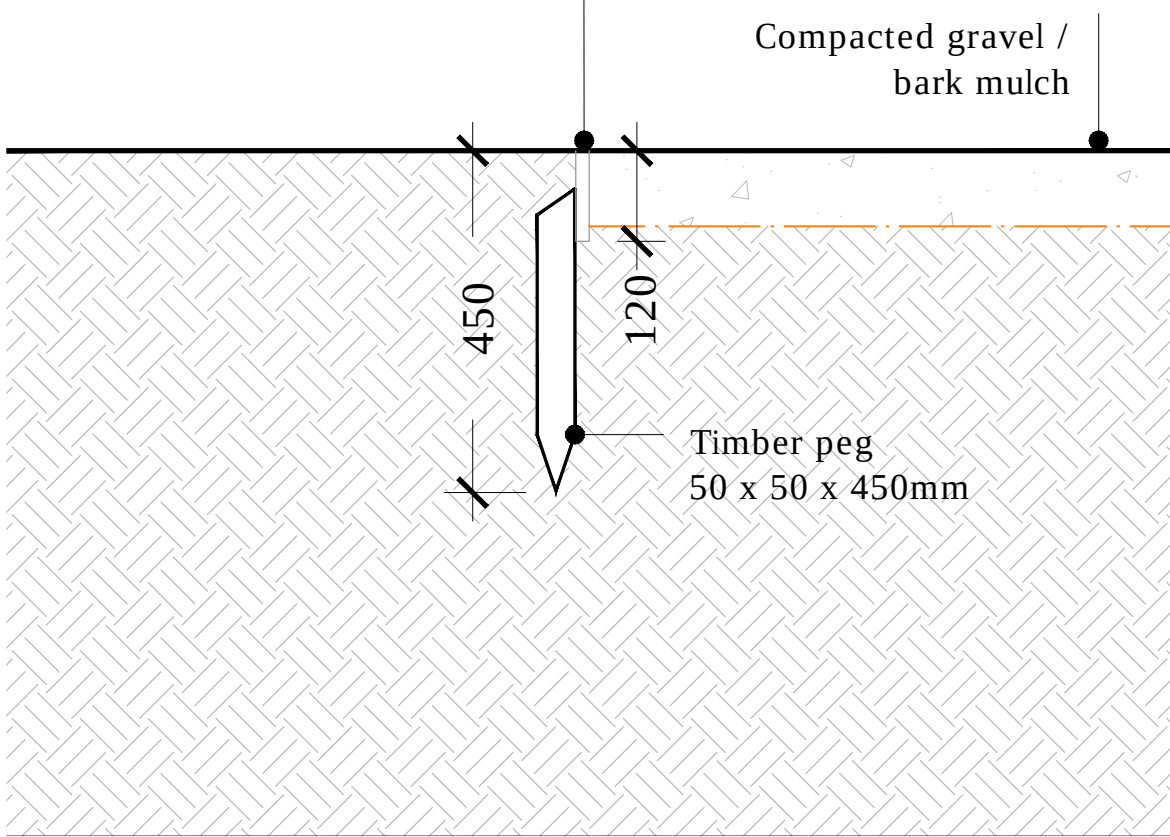

Scale as shown @ A1

A088461 LA100-109 Rev L.dwg 20 Dec 2017

5th Floor, Longcross Court, 47 Newport Road, Cardiff CF24 0AD
Tel: +44 (0) 29 2082 9000 Fax: +44 (0) 29 2045 5321
Email: info@wyg.com www.wyg.com

Based upon Ordnance Survey data with the permission of Ordnance Survey on behalf of the Controller of her Majesty's Stationery Office, © Crown copyright. WYG Environment Planning Transport Limited 2017. License no: AR 1000 17603
© WYG Environment Planning Transport Limited 2017, Registered in England Number: 3050297