



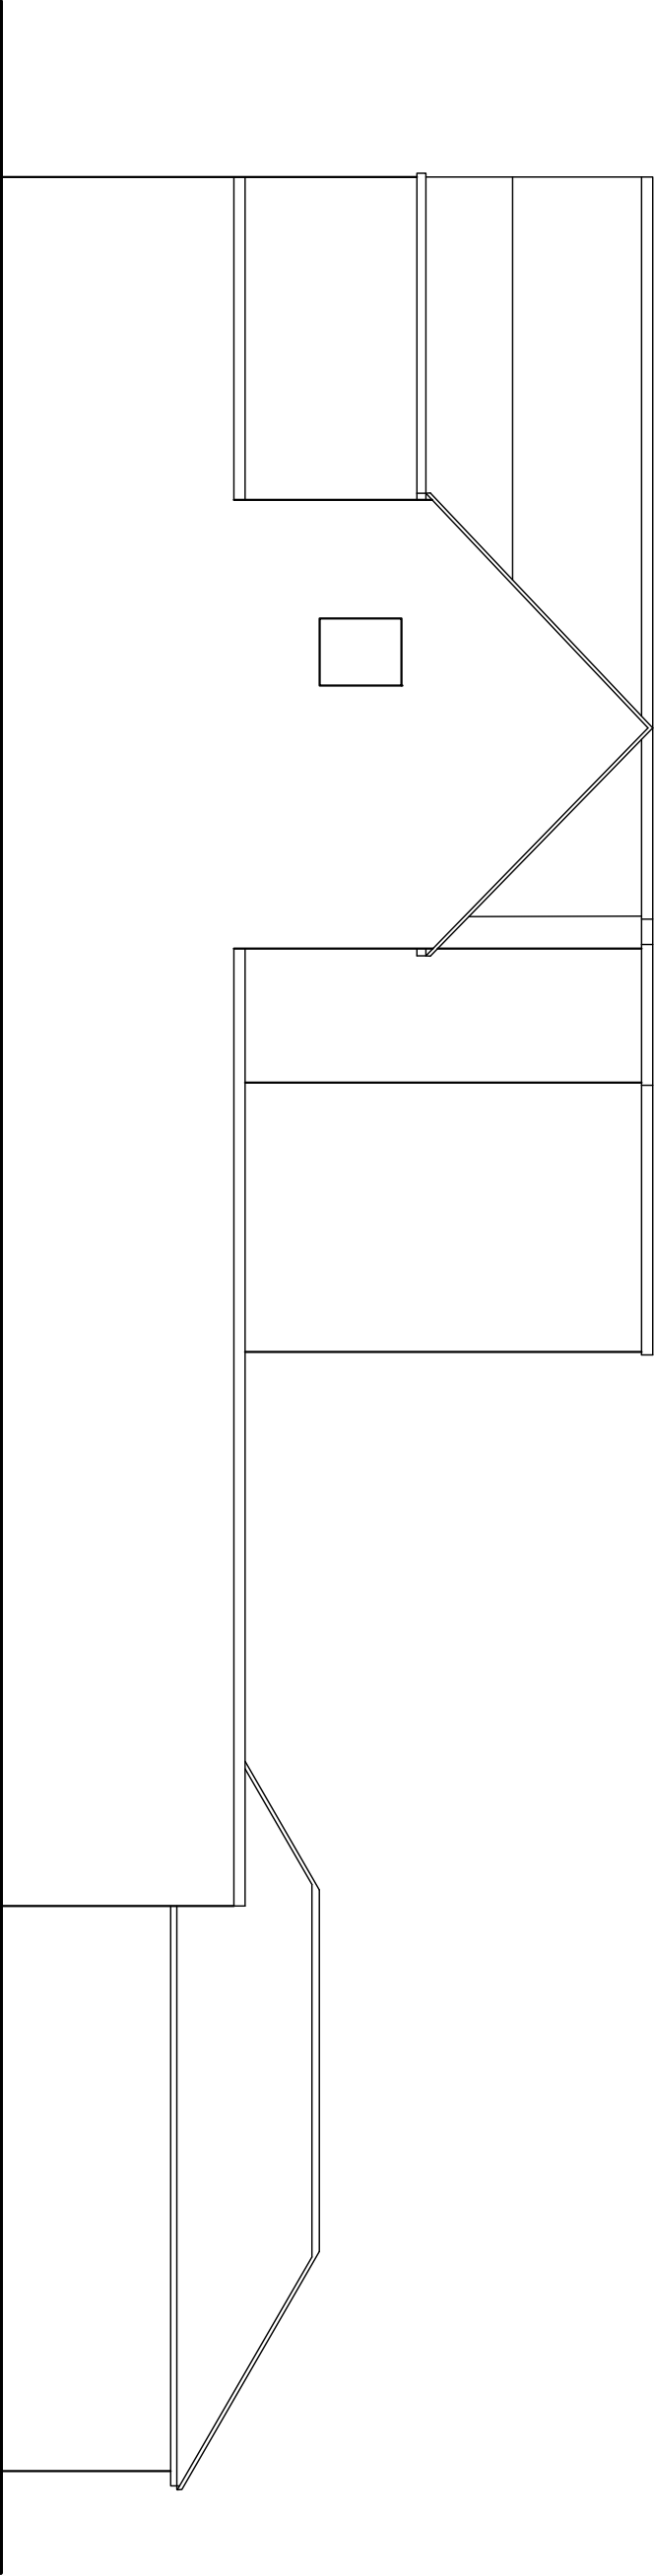

Existing and proposed Side - East

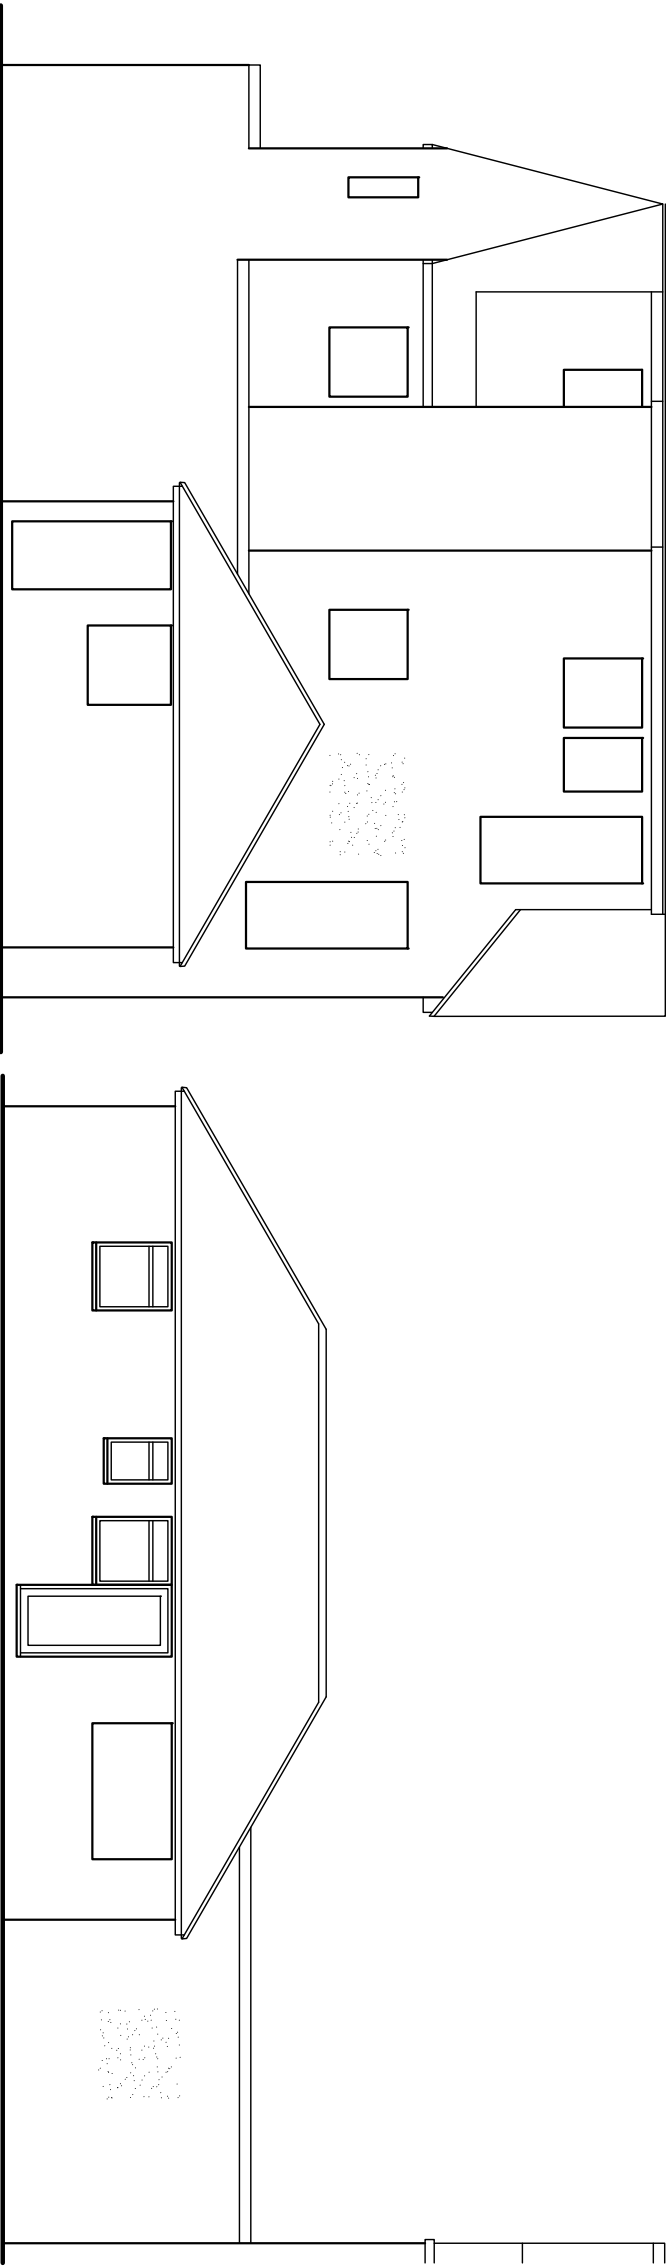

Proposed Rear - North

Proposed changes to Side - West

Amendments: –

Bryceson Shaw Associates
Surveyors and Designers
2 Wellesley Court, Fitzalan Road, Littlehampton, West Sussex BN17 5JW
Tel. & Fax 01903 734381 Mobile: 07889 651301
E-mail: brycesonshaw@btinternet.com

Project:
Proposed conversion to self contained flats; 3 River Road, Littlehampton BN17 5BN

Drawing:
Elevations

FOR:
Mr. A. Karboub

Drawn: PKS **Date:** June 2011

Scales: 1:100 **No:** 906/01/08

To scale when printed on A3