


Pitched roof loft spaces to be insulated to a minimum of 350 mineral fibre quilt laid between and over ceiling joists. Any cavity walls to be insulated blown mineral fibre and dry lined 40 Gyproc ThermaLine Plus


Hatched partitions are separating walls and are to be sound insulated as detail sheet with a system appropriate for the existing construction of the wall. Separating walls are to be taken up to the underside of local roof or floor finishes and fire stopped. Entrance doors to flats and flat kitchen doors to be FD30S

Ensure continuity of insulation envelope through structure at changes of construction types. Maintain 50 ventilation space under non breathable sarking

Min 25 sound insulation quilt in studwork between rooms, stud partitions 100x50 studs clad soundblock plasterboard and set both sides. Masonry partitions to be conc block plastered both sides with min mass 120kg/m2

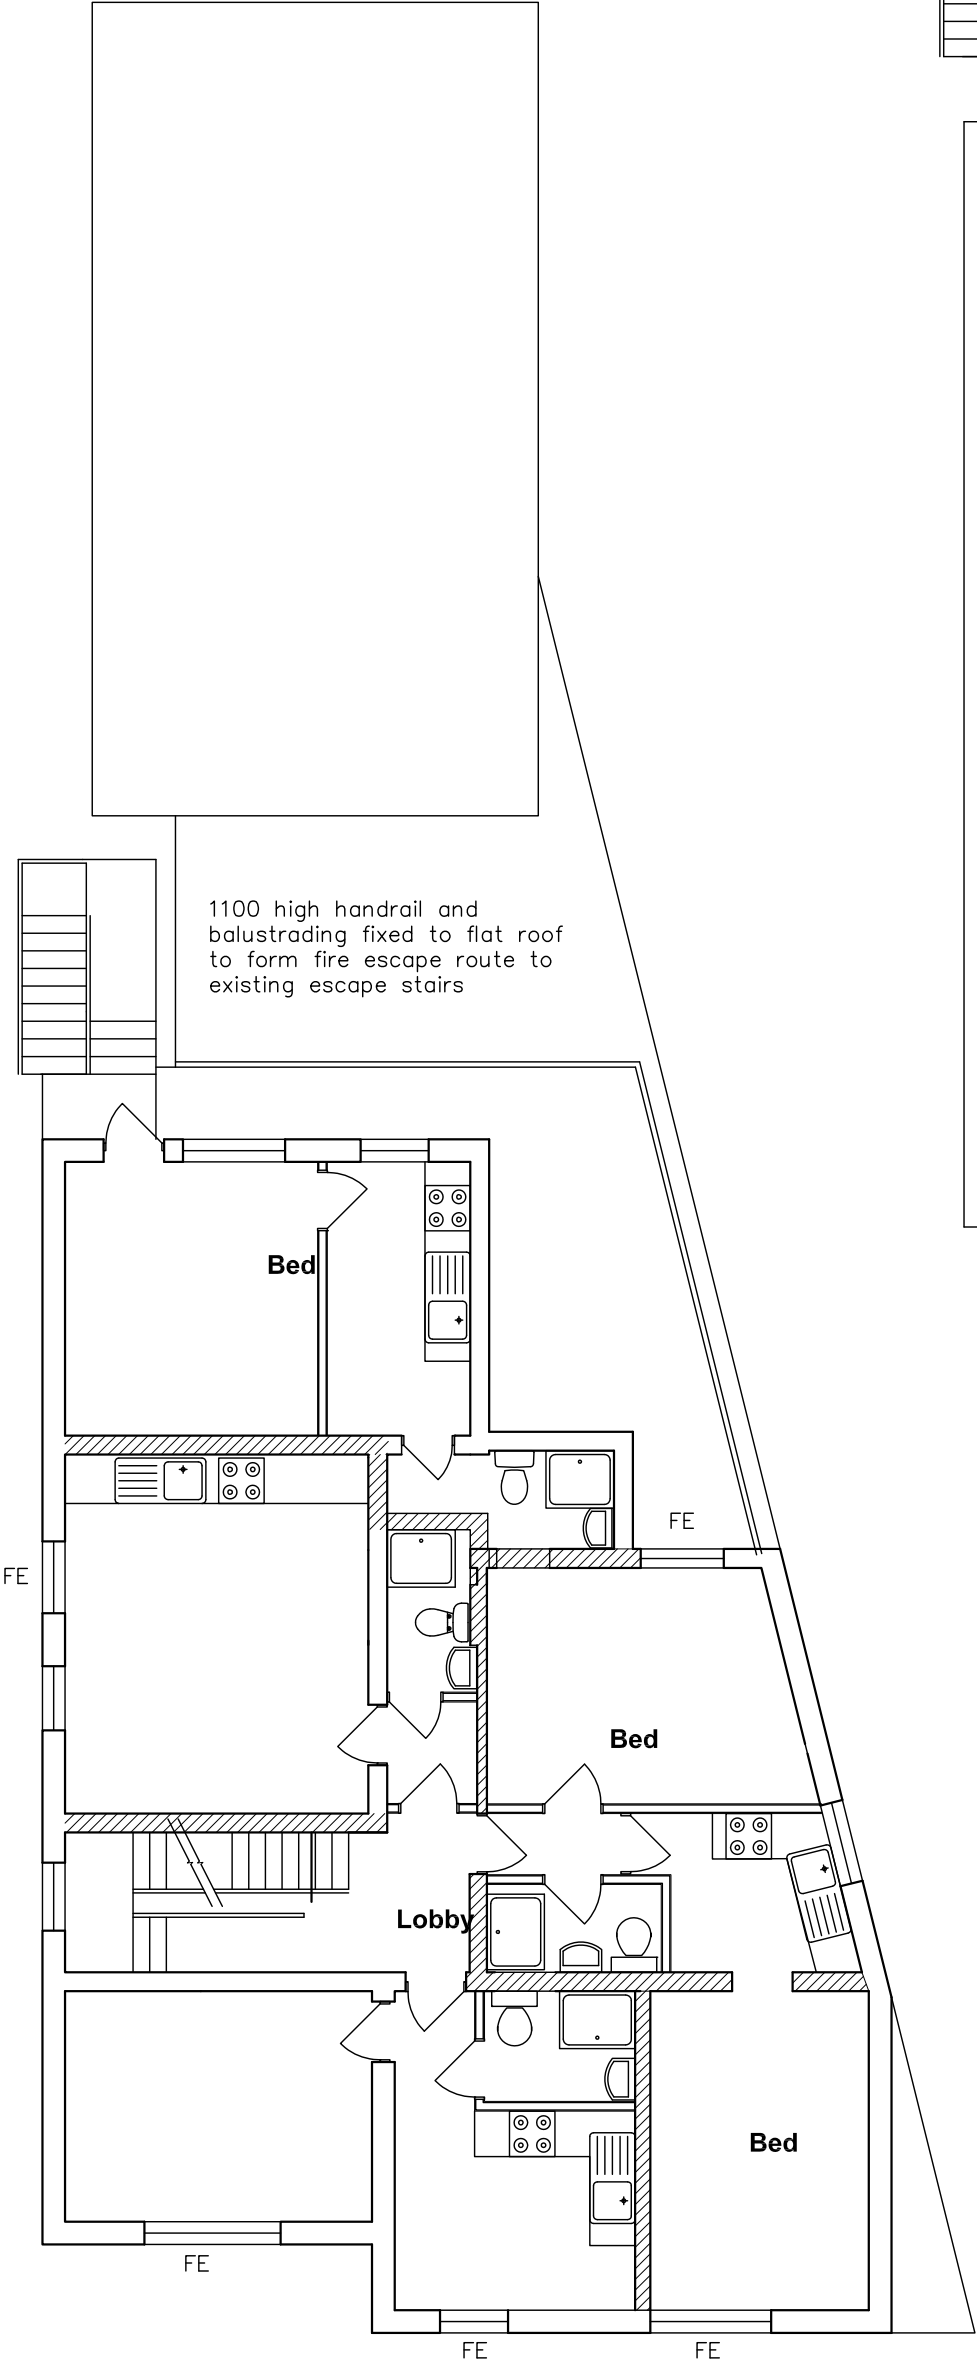

FE = windows to have fire escape lights min clear opening dimensions 450mm and min area 0.33m2

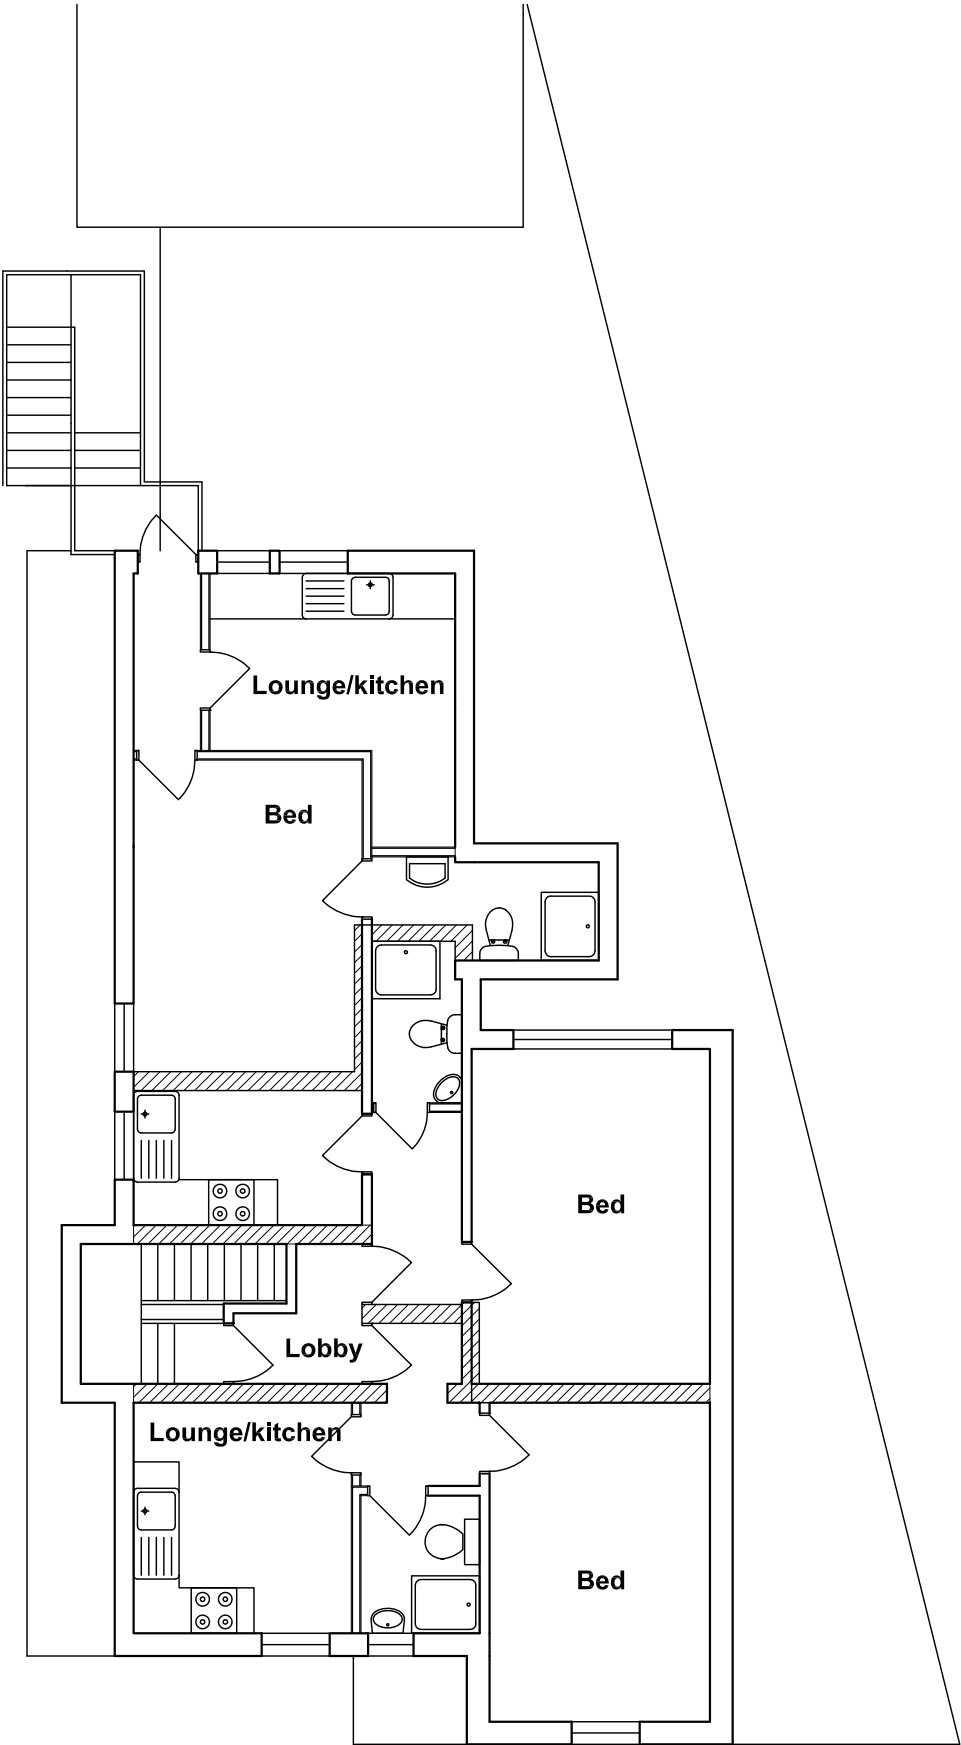

|A| Change to 2 flats
Amendments: –

24/03/2014

Bryceson Shaw Associates

Surveyors and Designers

2 Wellesley Court, Fitzalan Road, Littlehampton, West Sussex BN17 5JW
Tel. & Fax 01903 734381 Mobile: 07889 651301
E-mail: brycesonshaw@btinternet.com

Project:
Proposed conversion to self contained flats; 3 River Road, Littlehampton BN17 5BN

Drawing:
Proposed first and second floors

For:
Mr. A. Karboub

Drawn:
PKS

Date:
April 2009

Scales:
1:100

No:
906/01/04/A

To scale when printed on A3