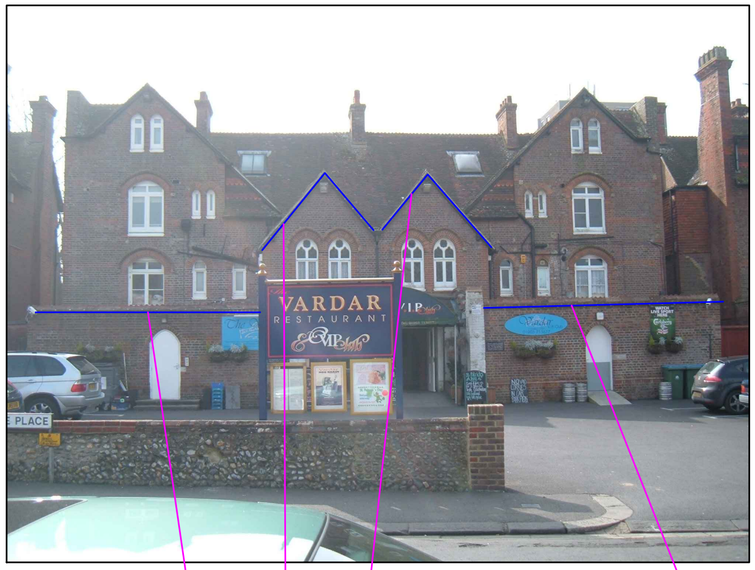

PHOTO OF ELEVATION SHOWING POSITION OF LIGHTS

POSITION OF LIGHTS

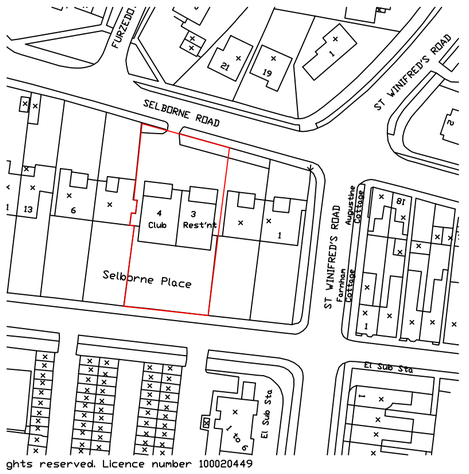

LOCATION 1:1250

N

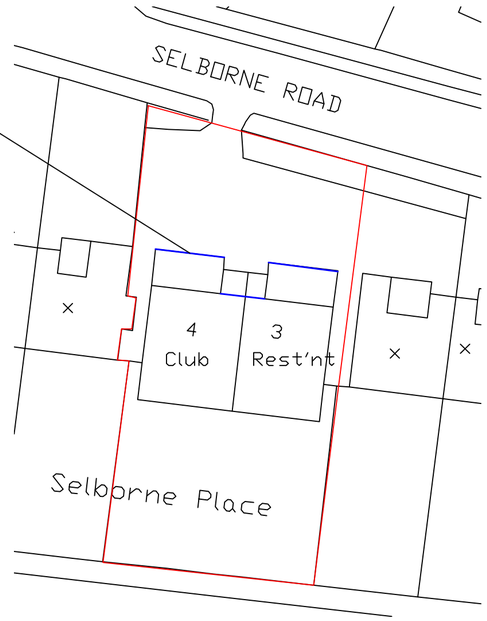

PROPOSED BLOCK 1:500

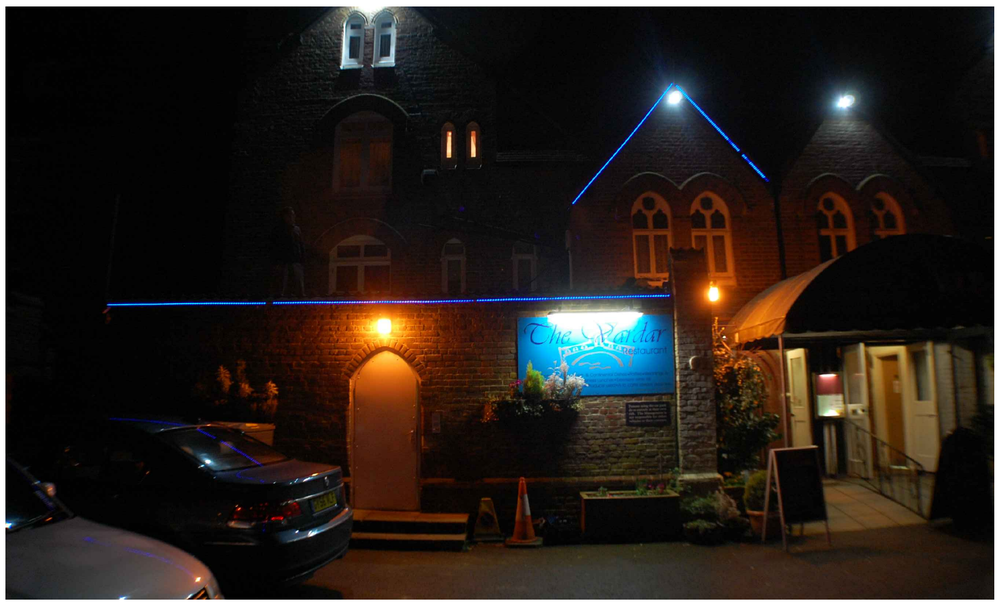

PHOTO OF PROPOSED LIGHTS ON 'DIM'

IT IS PROPOSED TO SET THE LIGHTS PERMANENTLY ON 'DIM'



PHOTO OF LIGHTS ON 'HIGH' SETTING

Existing lights (subject of Enforcement Notice.
Lights currently permanently turned off.

WORKS

THE WORK IS TO BE CARRIED OUT IN ACCORDANCE WITH THE APPROVAL OF LOCAL AUTHORITY ADMINISTERED BY THE BUILDING CONTROL OFFICER
NO WORK IS TO BE CARRIED OUT PRIOR TO THE RECEIPT OF PLANNING PERMISSION, IF REQUIRED.

ALL WORKS TO BE CARRIED OUT IN STRICT ACCORDANCE WITH RELEVENT PARTS OF BUILDING REGULATIONS ACT 1984 & 1985 AND ALL SUBSEQUENT REVISIONS TO THE APPROVED DOCUMENT 2000 AND SUBSEQUENT AMENDMENTS.

ALL EXTERNAL FINISHES TO MATCH EXISTING.

NO PART OF NEW BUILDING TO EXCEED BOUNDARY.

All dimensions to be checked on site prior to commencement of work, except for planning purposes.

This drawing is the copyright of
CALDOTEC LTD
and may not be copied, altered or reproduced in any way without written authority.

CALDOTEC LTD
41 WILLOWHAYNE AVE
EAST PRESTON
WEST SUSSEX
BN16 1PL
Telephone
01903 859176

EXISTING & PROPOSED LIGHTING

2-4 Selborne Place
Littlehampton
West Sussex
BN17 5NH

CLIENT Mr & Mrs Stojanovski

Issue	Details	By	Date

SCALE AS SHOWN
DATE 25/3/13
DRAWING NUMBER 12040/01

ARUN DISTRICT COUNCIL LU/124/13/