Both drawings and designs are the copyright of **CO-ARCH LTD** This drawing should not be copied or reproduced without written consent.


All dimensions are to be checked on site. **CO-ARCH LTD** should be notified of any discrepancy prior to proceeding further.

Do not scale from this drawing for construction & fabrication purposes, use only the illustrated dimensions herein. Additional dimensions are to be requested and checked directly.


Illustrated information from 3rd party consultants/specialists is shown as indicatively only. See other consultant / specialist drawings for full information and detail.

Scale:

0 2 6 10 20m

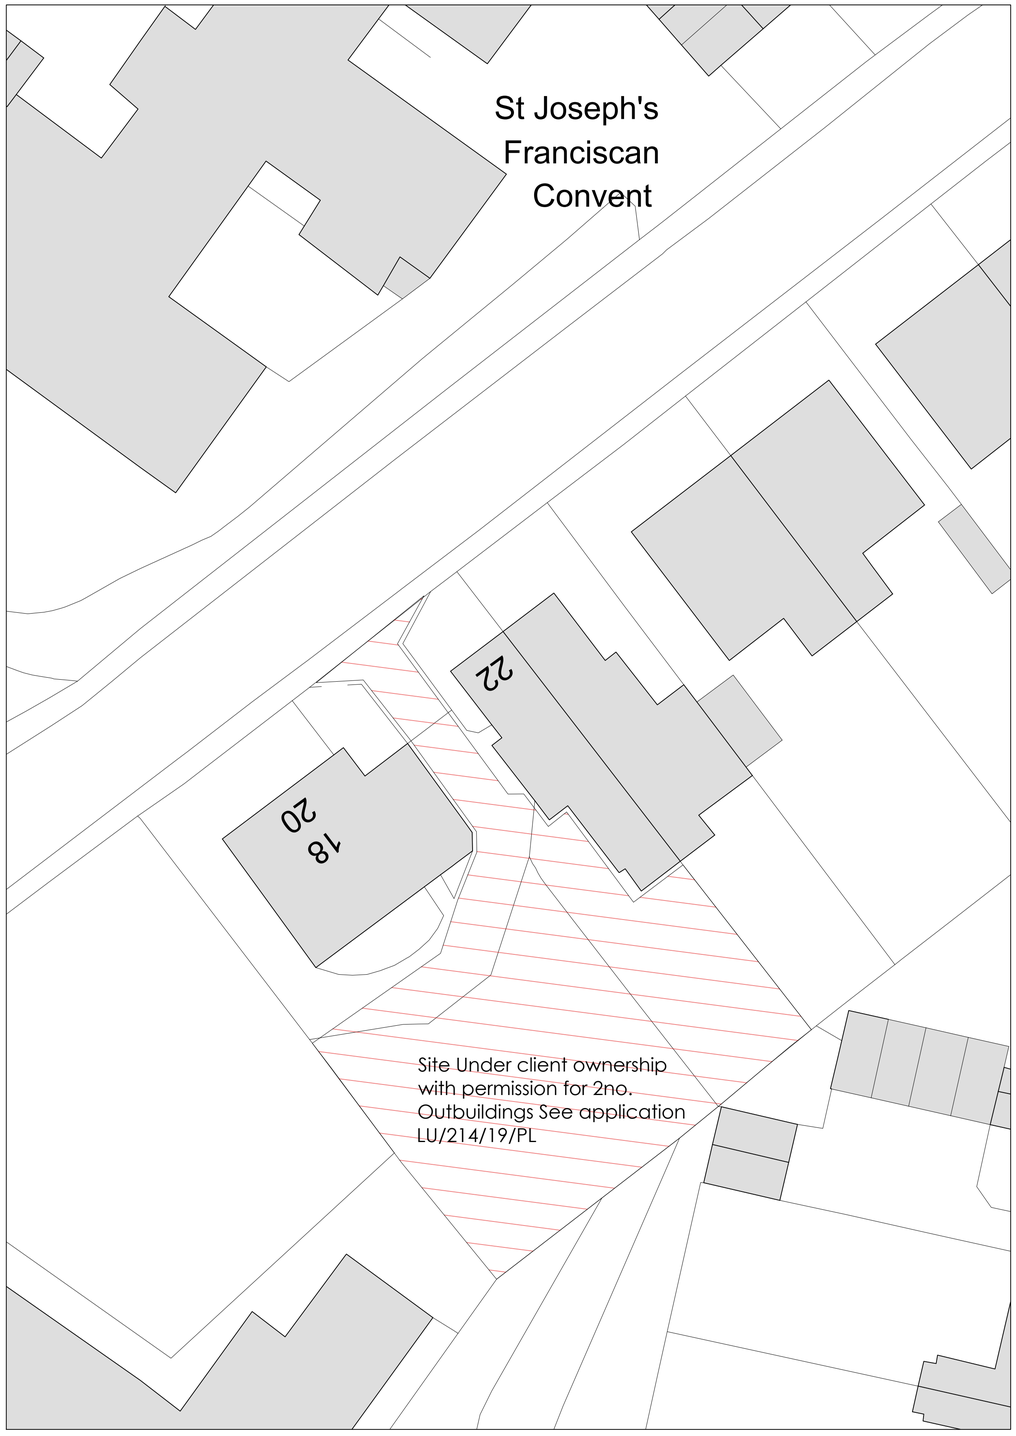

Existing Block Plan
1:200 @ A1

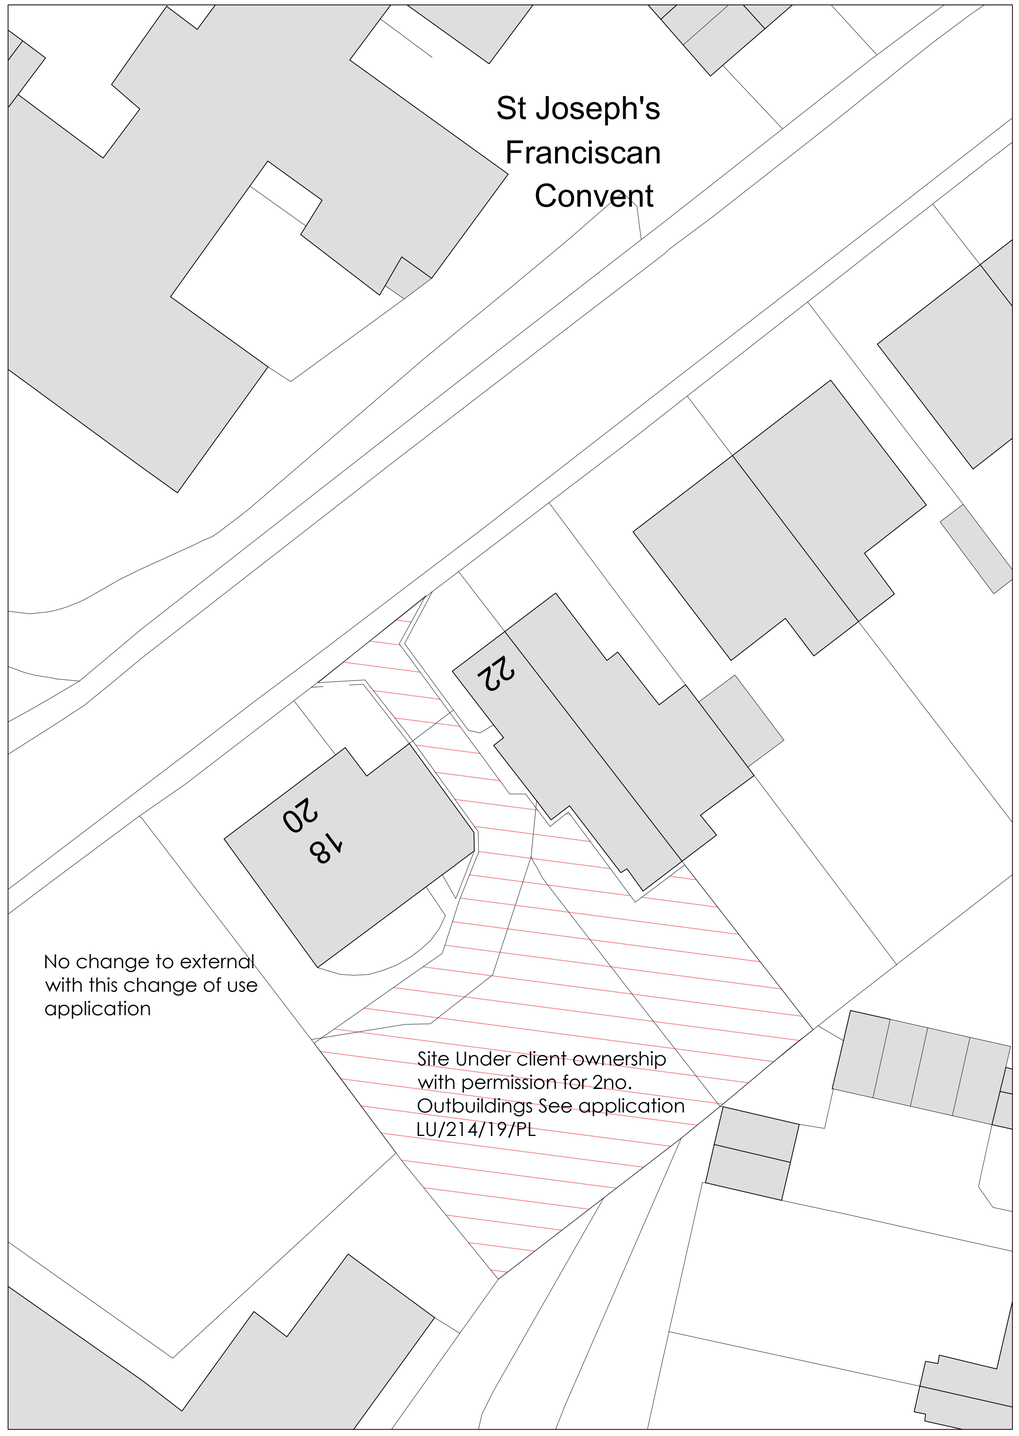

Proposed Block Plan
1:200 @ A1

Revision Note & Date

Rev	Date	Note	Initial

Project Title
Proposed Change of Use from C2 to Sui Generis HMO Residential at 18-22 East St, Littlehampton

Clients Details
Jenny Andrew

Drawing Title
Existing and Proposed Block Plan

Scale	Date	Drawn
1:200 @A1	Dec 20	AW

Drawing Status
DRAFT

Project Number	Drawing Number	Drawing Revision
20.173AB	001.000	B

CO·ARCH

www.co-arch.co.uk / ashley@co-arch.co.uk

ARUN DISTRICT COUNCIL LU/214/19/PL