


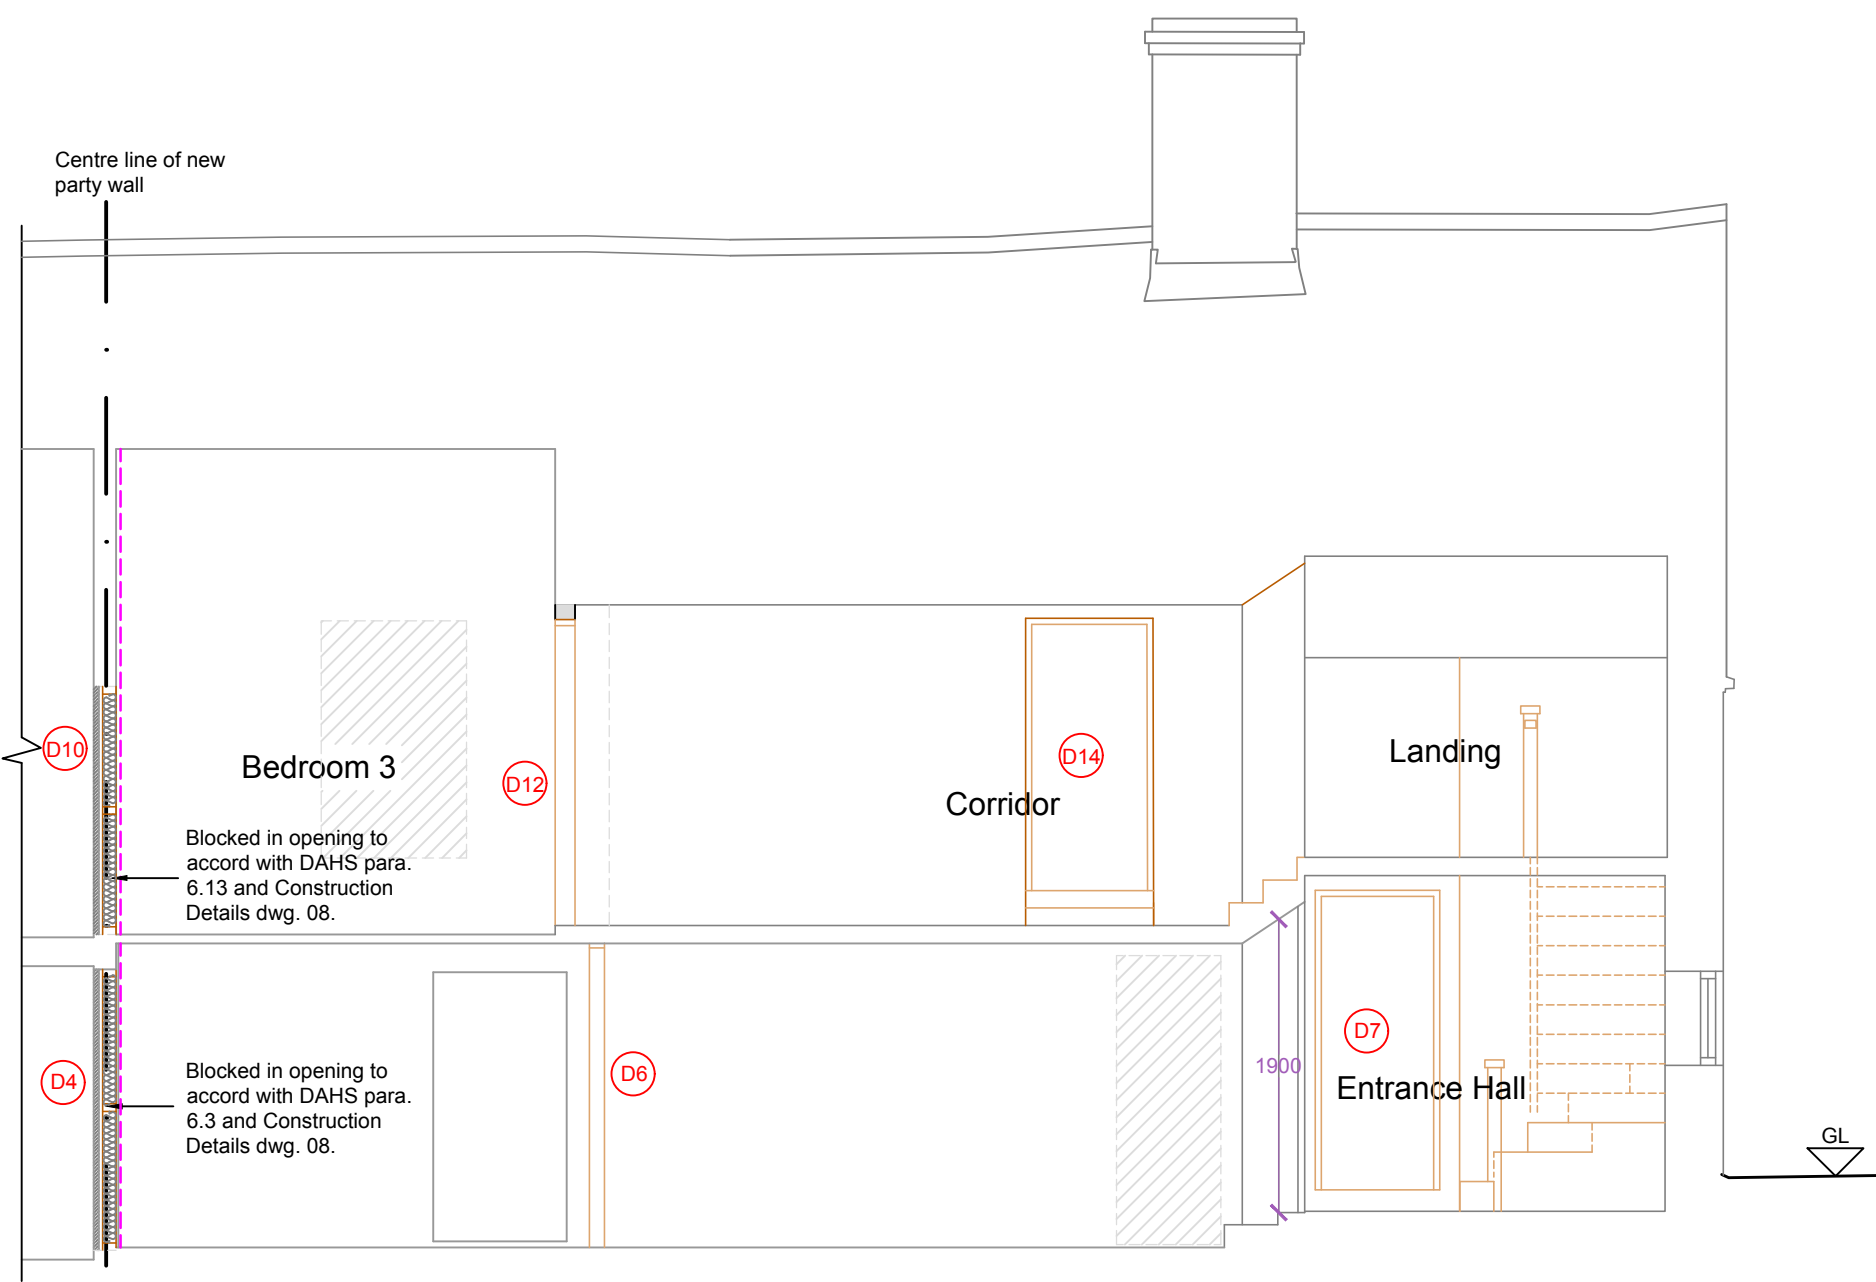


Section A


Section B



Section C

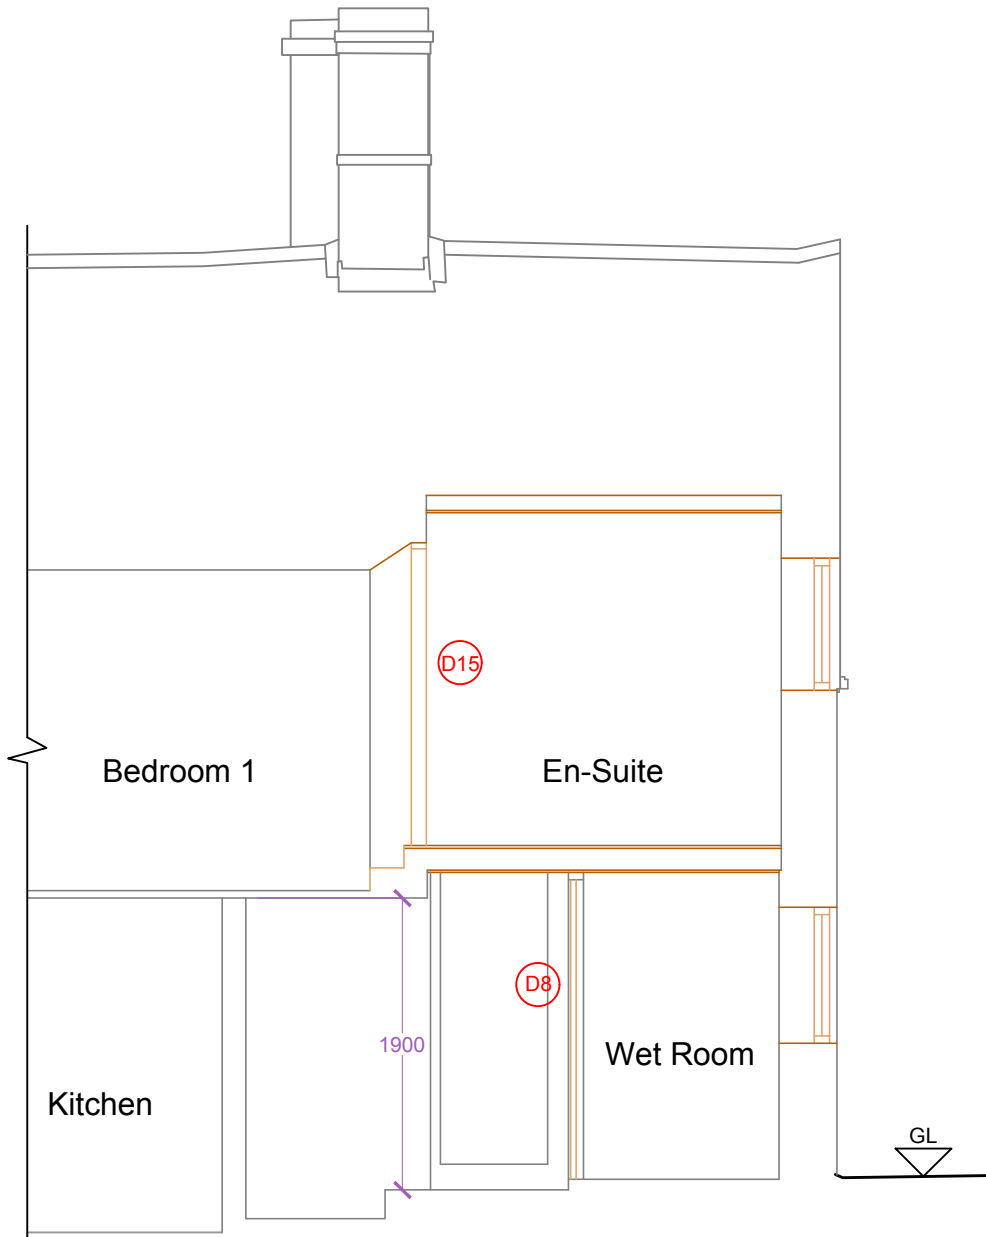

Section D

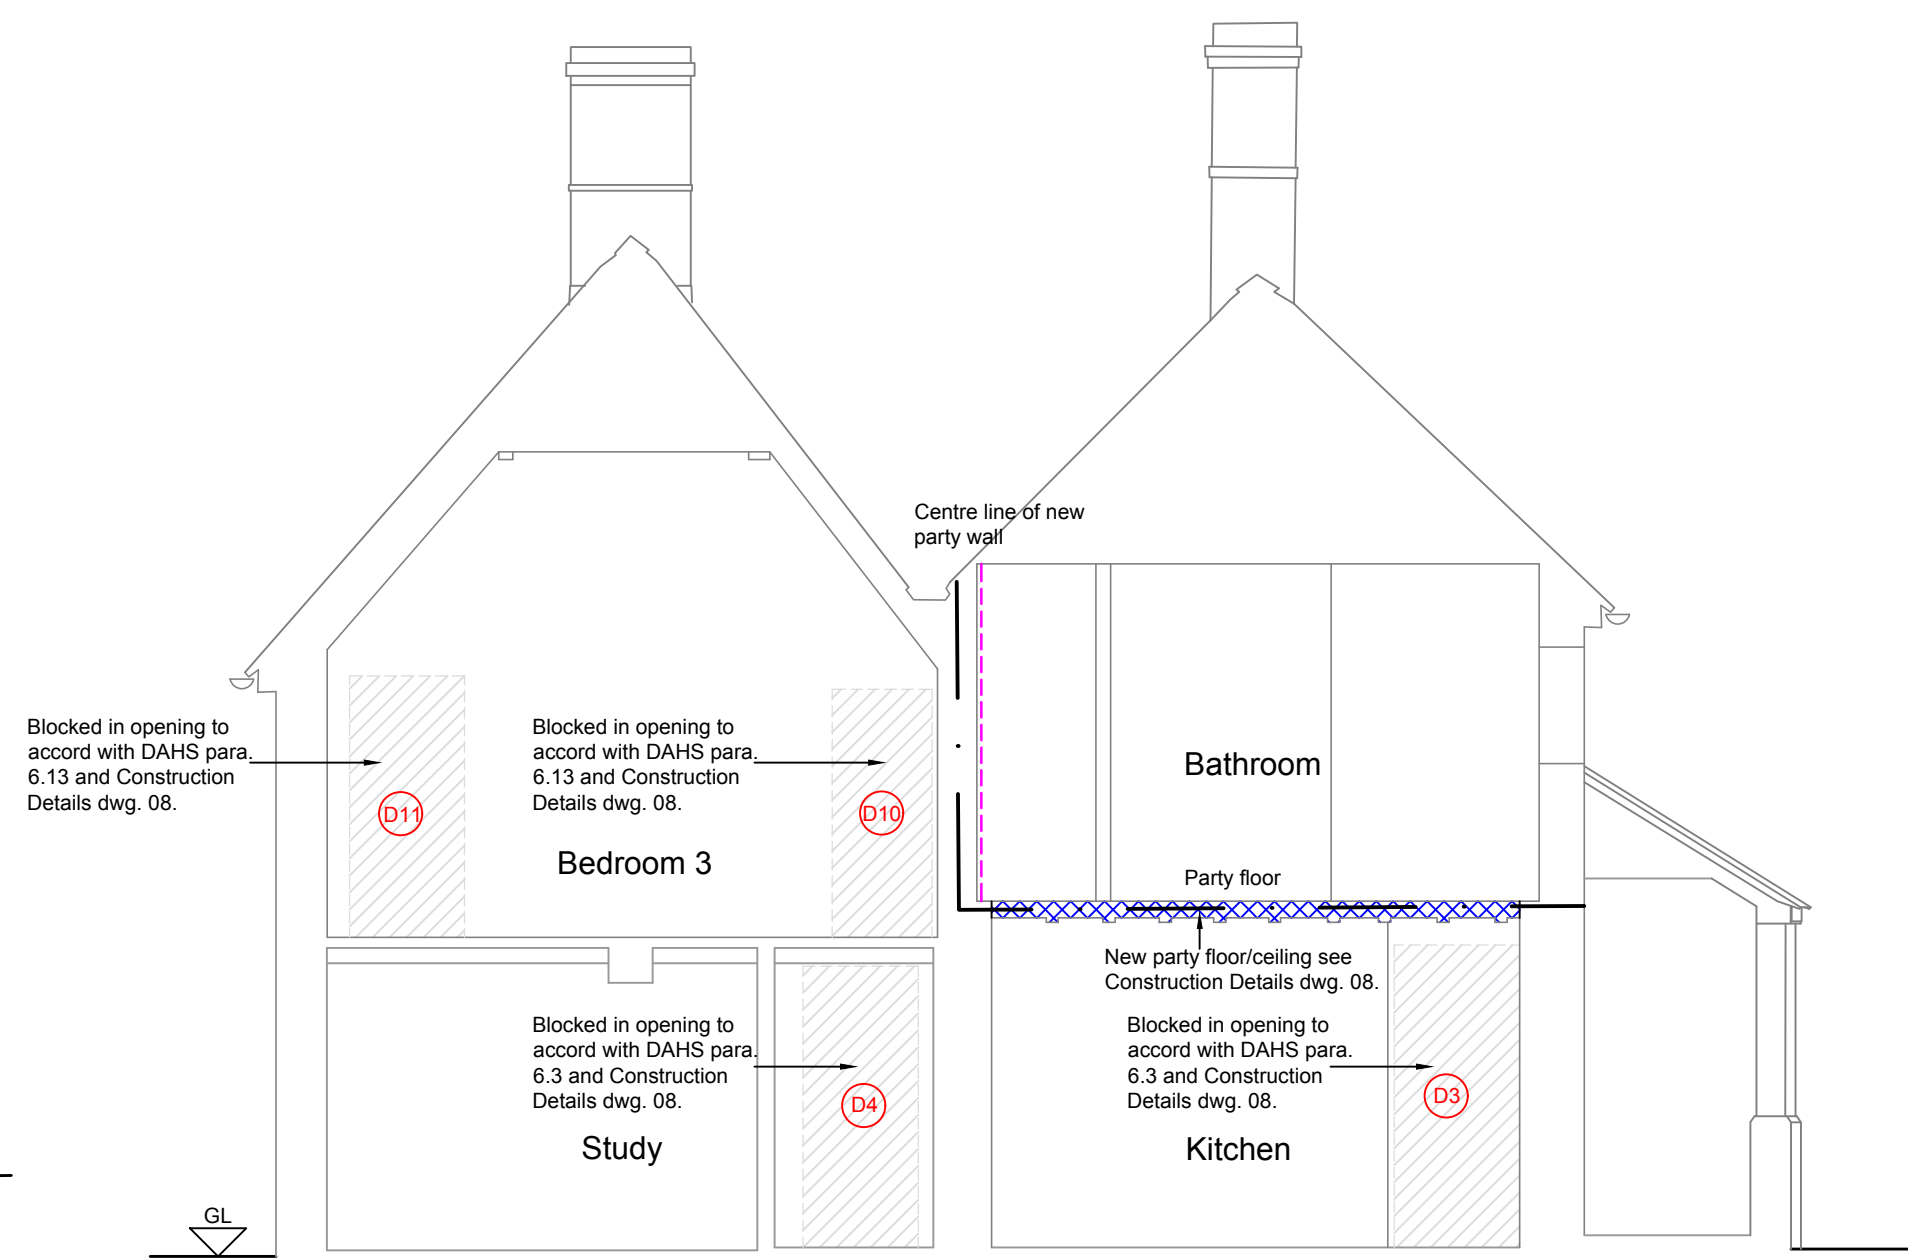

Section E

**Note:**  
Due to the historic nature of the building, all vertical dimensions to be thoroughly checked to confirm proposed opening heights are adequate, including existing door heights to be re-used.  
Check ceiling joist depths over kitchen area prior to commencement of works.

This drawing is the property of Fuller Associates and is not to be copied reproduced, retained or disclosed to any unauthorised person either wholly or in part without prior consent. Do not scale from this drawing except for Planning purposes. Use all figured dimensions only. All figured dimensions to be checked on site prior to construction. All discrepancies, errors and omissions to be reported to Fuller Associates prior to construction. Layout and dimensions existing building to be checked on site.

Chartered Surveyors • Architectural Design  
**FULLER ASSOCIATES**

10-11 The Parade, Willowhayne Crescent,  
East Preston, West Sussex BN16 1NS  
tel: 01903 774754  
email: [architectural@fuller-associates.co.uk](mailto:architectural@fuller-associates.co.uk)  
[www.fuller-associates.co.uk](http://www.fuller-associates.co.uk)

Job Title  
**The Farm, 39 East Street Littlehampton**  
Client  
**Ms G Helyer & Ms R Helyer**

Drawing Name  
**Sections A, B, C and D - Proposed**

Drawing Status  
**Planning**

Drawn by ALP Date Oct 21  
Checked by DF Date Oct 21

Drawing Scale  
**1:50 at A1**

Drawing No Status Revision  
**203104/ 012**

