COPYRIGHT RESERVED
DO NOT SCALE

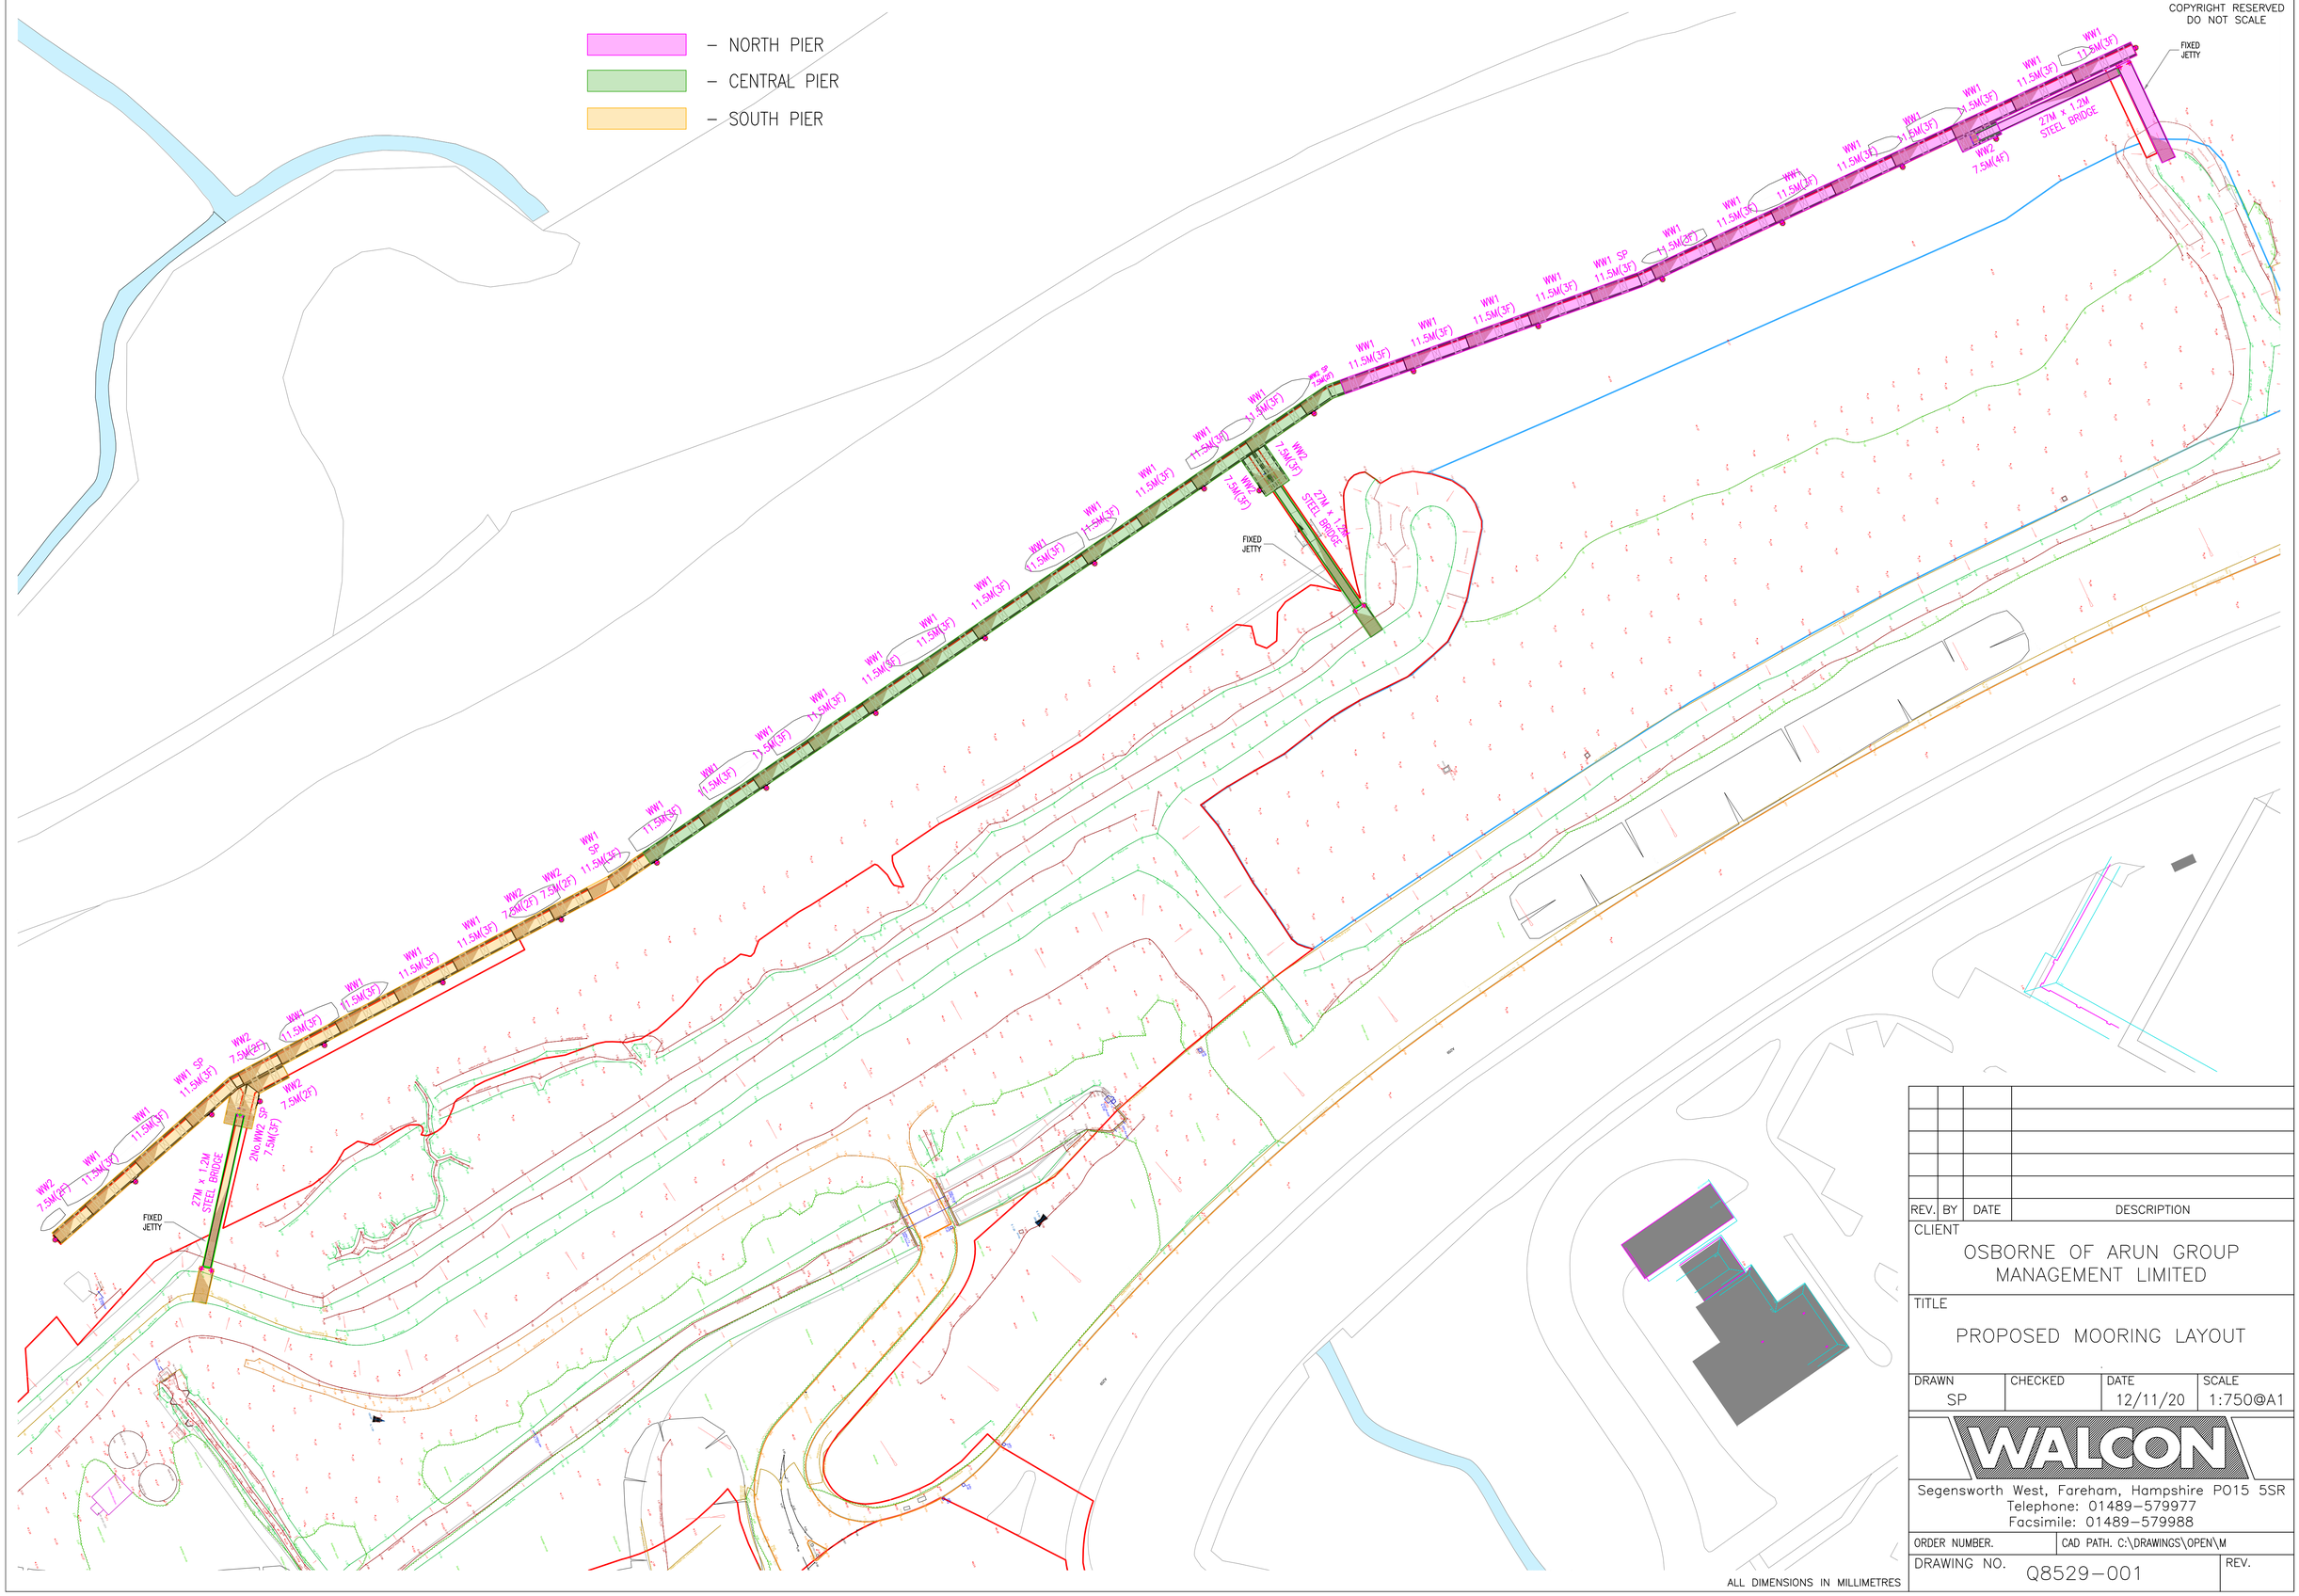


ALL DIMENSIONS IN MILLIMETRES

| REV. | BY | DATE | DESCRIPTION |
|---|---|---|---|
| | | | |

CLIENT
OSBORNE OF ARUN GROUP MANAGEMENT LIMITED

TITLE
PROPOSED MOORING LAYOUT

| DRAWN | CHECKED | DATE | SCALE |
|---|---|---|---|
| SP | | 12/11/20 | 1:750@A1 |

WALCON

Segensworth West, Fareham, Hampshire PO15 5SR
Telephone: 01489–579977
Facsimile: 01489–579988

ORDER NUMBER.
CAD PATH. C:\DRAWINGS\OPEN\M

DRAWING NO. Q8529–001
REV.