


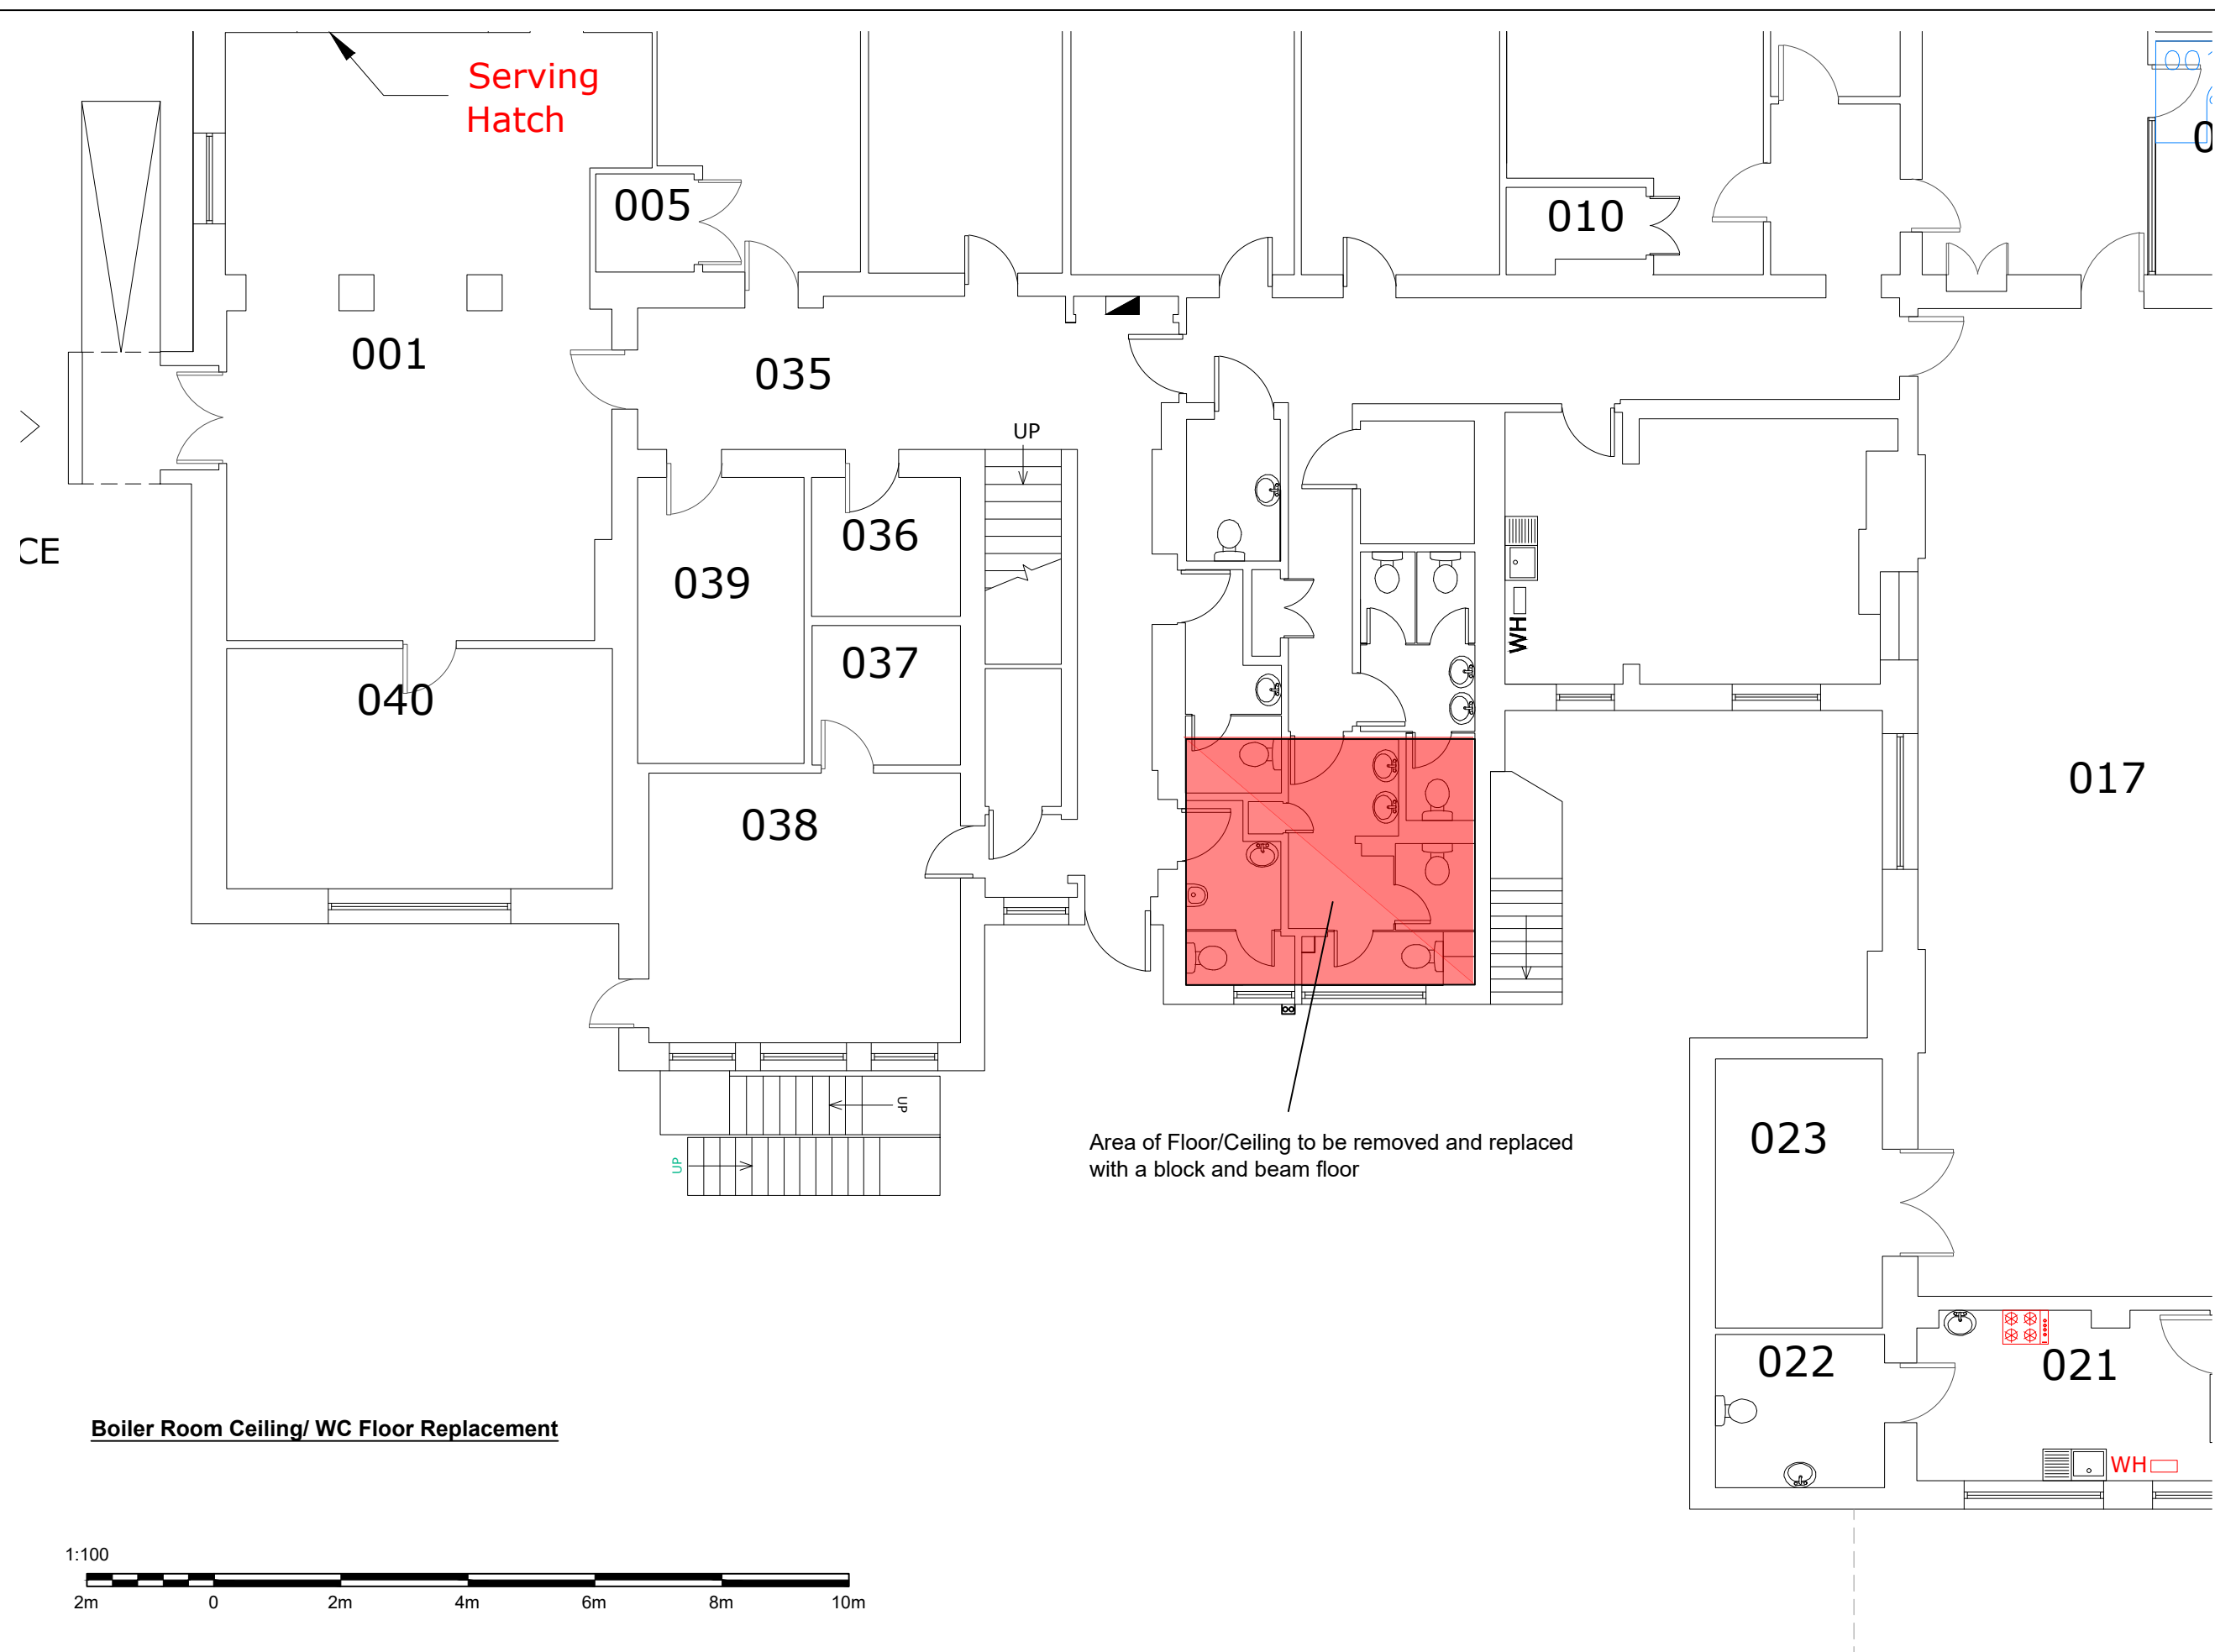

**Do Not Scale**

Use only written dimensions. All dimensions must be verified prior to the works being put into hand and any discrepancies reported to the originator.

| Health And Safety Information       |         |          |      |
|-------------------------------------|---------|----------|------|
|                                     | Details | Initials | Date |
| Asbestos Survey                     |         |          |      |
| Structural Check/Lifting & Handling |         |          |      |
| Site Survey                         |         |          |      |
| Access and Egress/Site Compound     |         |          |      |
| Hazards Identified                  |         |          |      |

[illegible]

|      |                     |      |      |
|------|---------------------|------|------|
| Rev. | Details of Revision | Date | Sign |
|------|---------------------|------|------|

Client:



Project:

WSAPC Littlehampton - Structural and Consequential Works

Ref:  
5193898

Drawing No:  
DR008

Title:  
WSAPC Littlehampton - Boiler Room ceiling  
replacement

|                      |                   |                   |                   |
|----------------------|-------------------|-------------------|-------------------|
| Scale:<br>1:100      | Drawn:<br>WH      | Checked:<br>JL    | Co-ord chk:<br>SD |
| Original Size:<br>A3 | Date:<br>13/12/19 | Date:<br>22/03/20 | Date:<br>23/03/20 |

|         |        |
|---------|--------|
| Status: | Tender |
|---------|--------|