




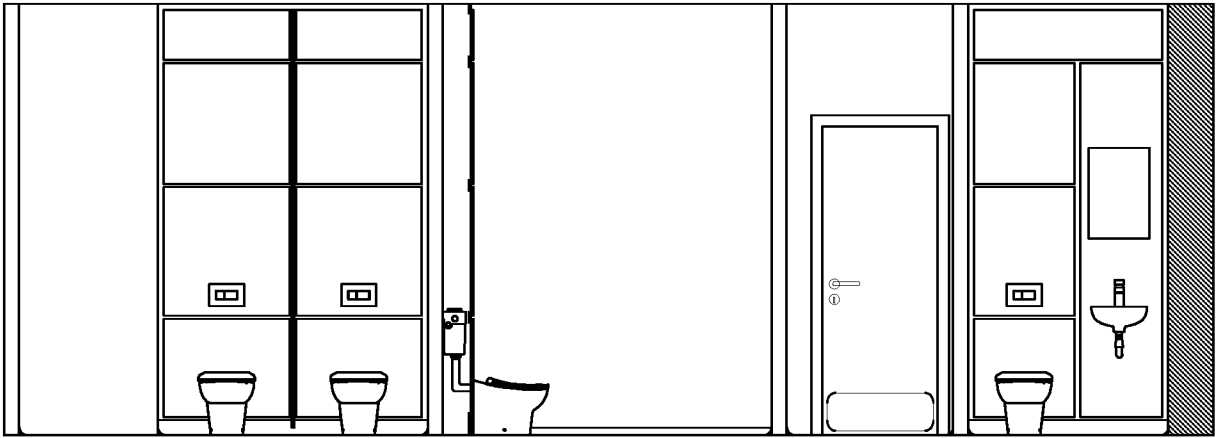


Staff WC Unisex Facility & Student WC Facilities - Proposed Elevation A

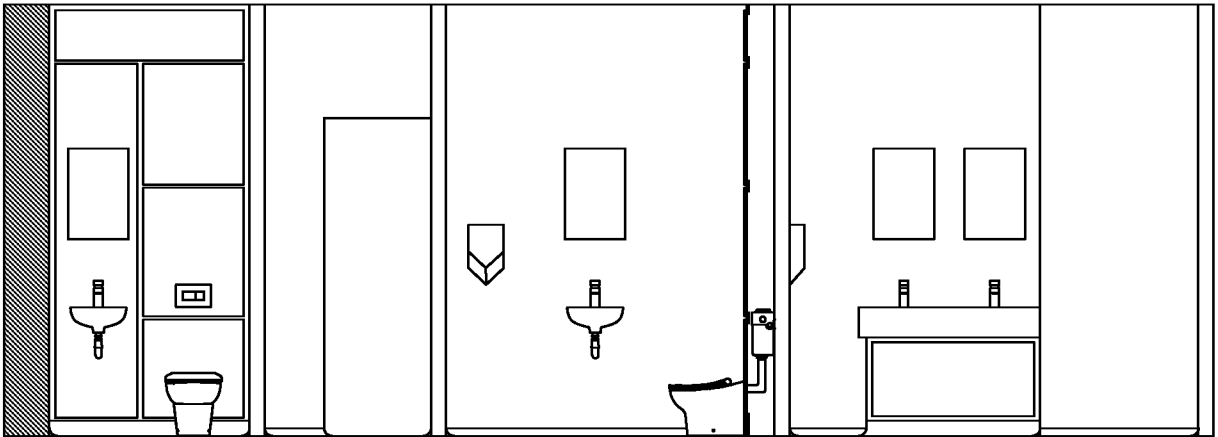

Staff WC Unisex Facility & Student WC Facilities - Proposed Elevation B

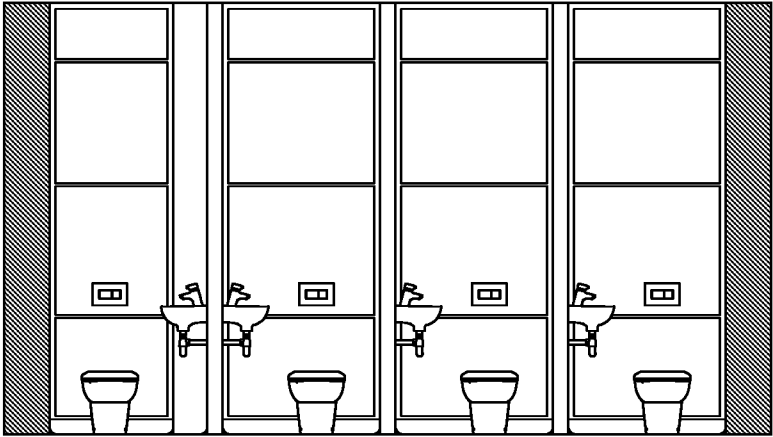

Student WC Facilities - Proposed Elevation C

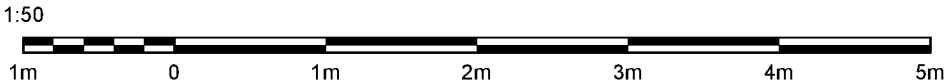

Do Not Scale

Use only written dimensions. All dimensions must be verified prior to the works being put into hand and any discrepancies reported to the originator.

Health And Safety Information

	Details	Initials	Date
Asbestos Survey			
Structural Check/Lifting & Handling			
Site Survey			
Access and Egress/Site Compound			
Hazards Identified			

A	Replacement of entire ductwork to provide improved facilities. It is incorporated a staff facility and includes a staff container for the use by the public.	22.03.2020	SD
Rev.	Details of Revision	Date	Sign

Client:

Project Manager

Project:

WSAPC Littlehampton - Structural and Consequential Works

Ref:

5193898

Drawing No:

DR007

Title:

WSAPC Littlehampton - Proposed WC Internal Elevations

Scale: 1:50	Drawn: WH	Checked: JL	Co-ord chk: SD
Original Size: A3	Date: 22/03/20	Date: 23/03/20	Date: 23/03/20

Status:

Tender