
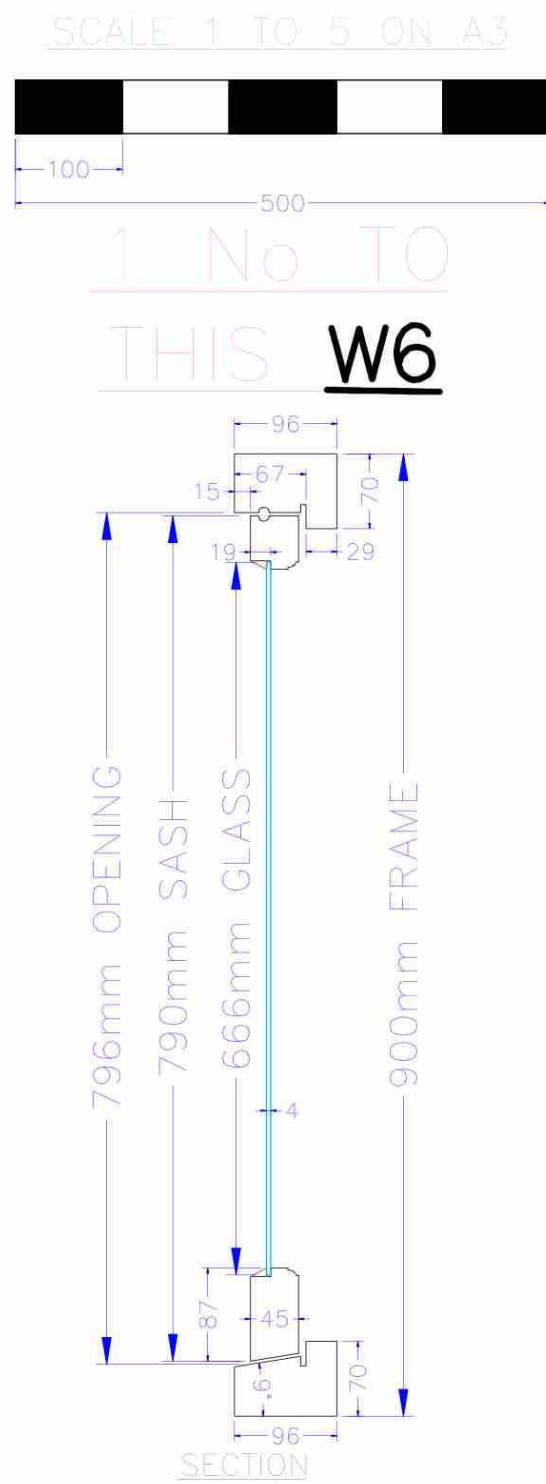


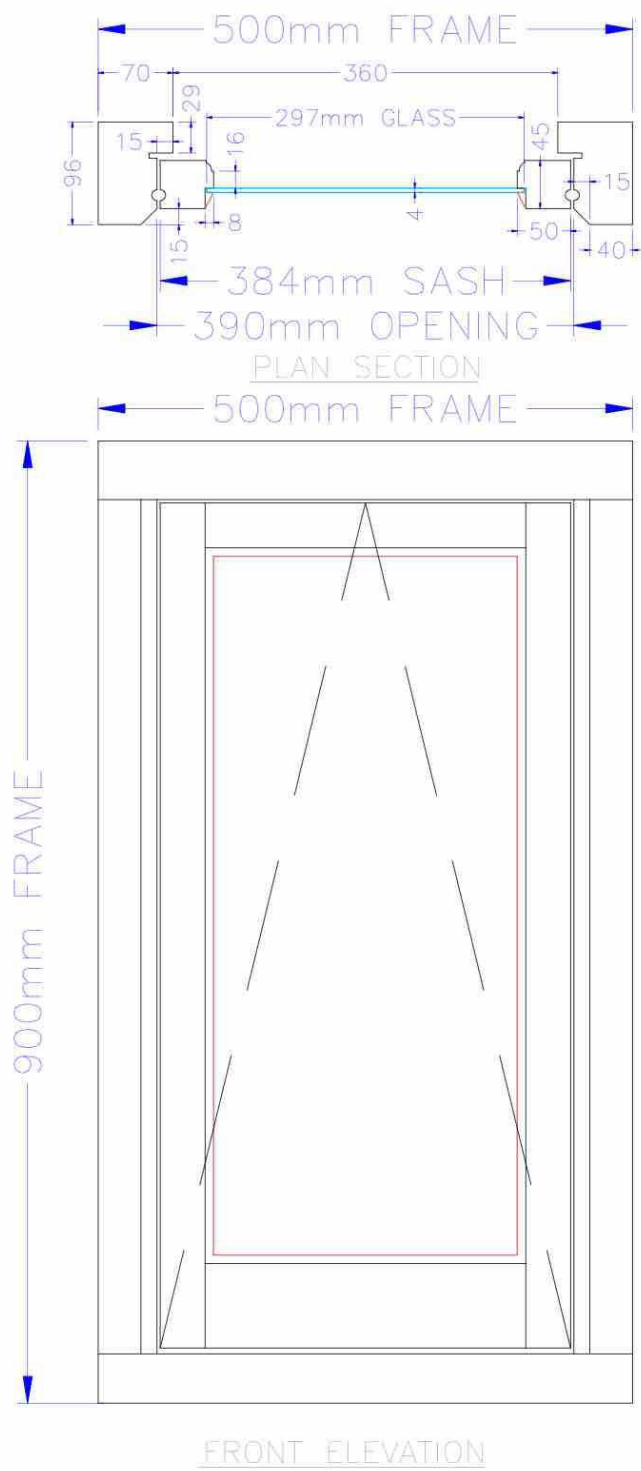

JOB:	
GABRIELLE HELYER	
REVISIONS:	
CLIENT:	
Gabrielle Helyer, x-gabie-x@hotmail.com The Farm, East Street, Littlehampton West Sussex, BN17 6AU - 07450 884 825	
PROJECT:	
Littlehampton - Accoya Joinery Various Frames - 3 Coat Finish TBC Ironmongery TBC - Metal Crittals By Others	
TITLE:	
Window Frame W6 - 3 Coat Finish TBC Ironmongery TBC Plan & Elevation	
DRAWING No:	
Q772 - J293 - A	
REVISION:	APPROVED FOR DISTRIBUTION BY:
DRAWN BY:	DATE:
DEREK	22/03/22
SCALE:	SHEET:
1:5	A3
DRAWING FILE NAME (DWG):	
DRAWING FILE LOCATION:	
C:\Users\J293\Documents\Drawings\Q772 - J293 - A\Q772 - J293 - A.dwg	
COPYRIGHT	
THIS DRAWING THE INFORMATION CONTAINED AND THE DESIGNS EXPRESSED ARE THE SOLE PROPERTY AND COPYRIGHT OF FINELINE JOINERY LTD. REPRODUCTION IN ANY FORM BY ANY PERSONS OF THE WHOLE OR ANY PART OF THIS DRAWING OR THE USE OF THE INFORMATION BY ANY THIRD PARTY UNLESS EXPRESSLY AUTHORIZED IN WRITING BY FINELINE TRADITIONAL JOINERY LTD. WILL BE AN INFRINGEMENT OF COPYRIGHT.	
	
NORTH END YARD NORTH STREET PETWORTH GU28 9NH	
Tel: +44 (0) 1798 422 530 E-mail: enquiries@fineline-joinery.co.uk Website: www.fineline-joinery.co.uk	