


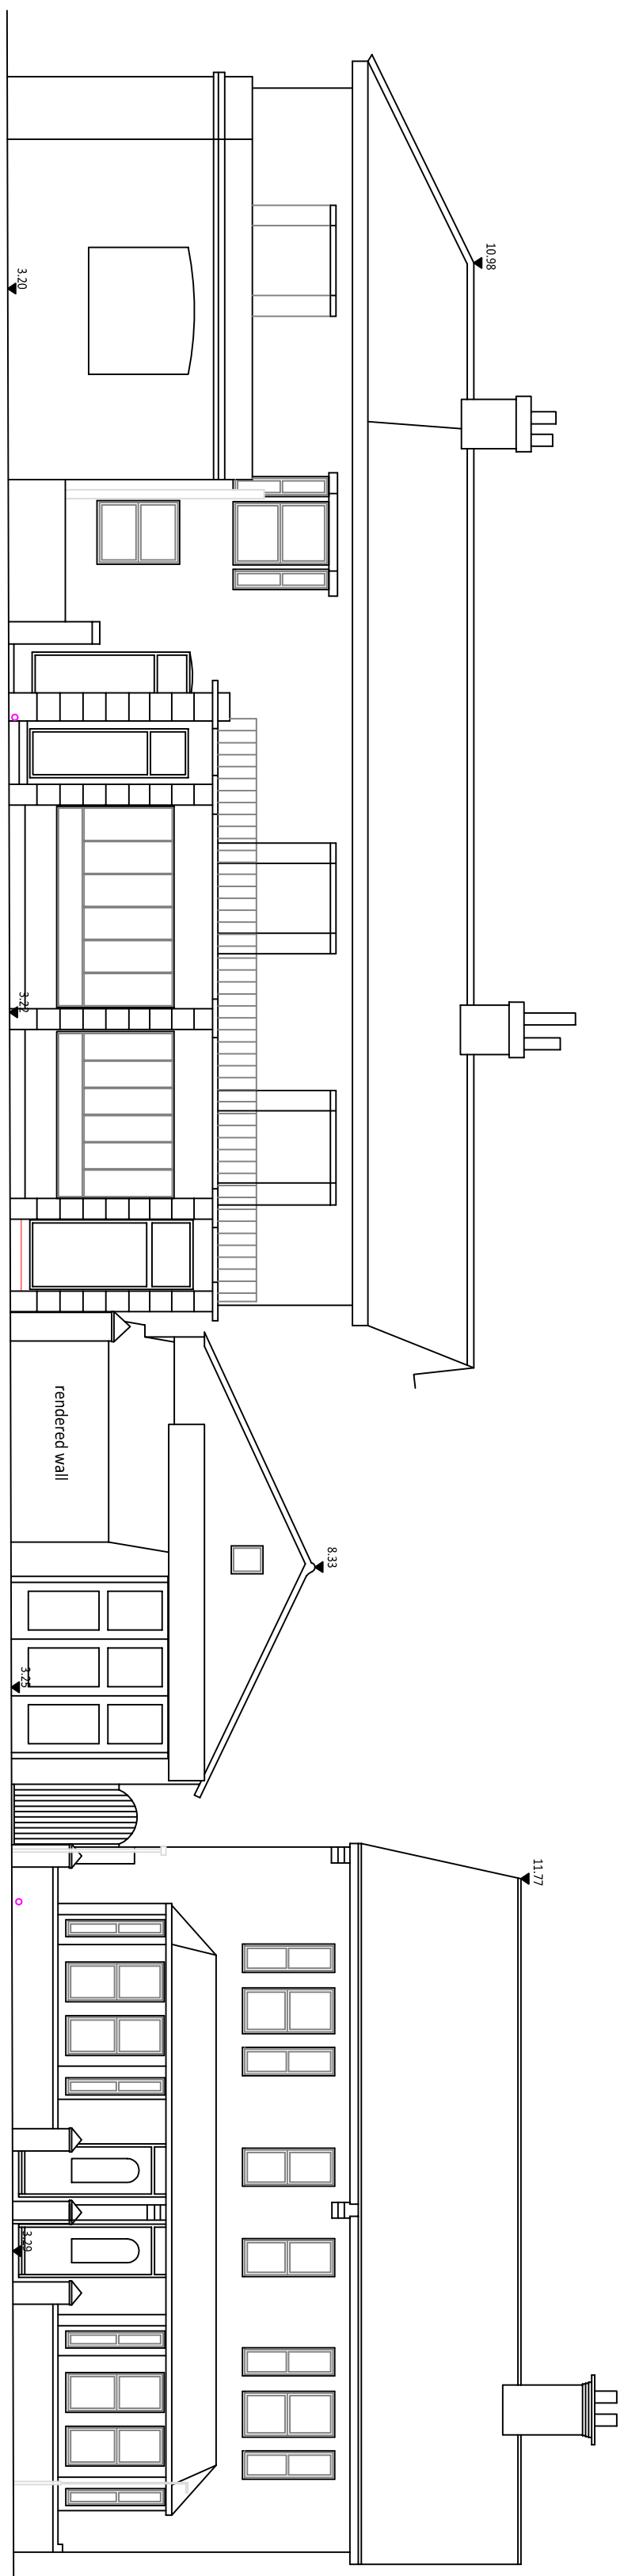


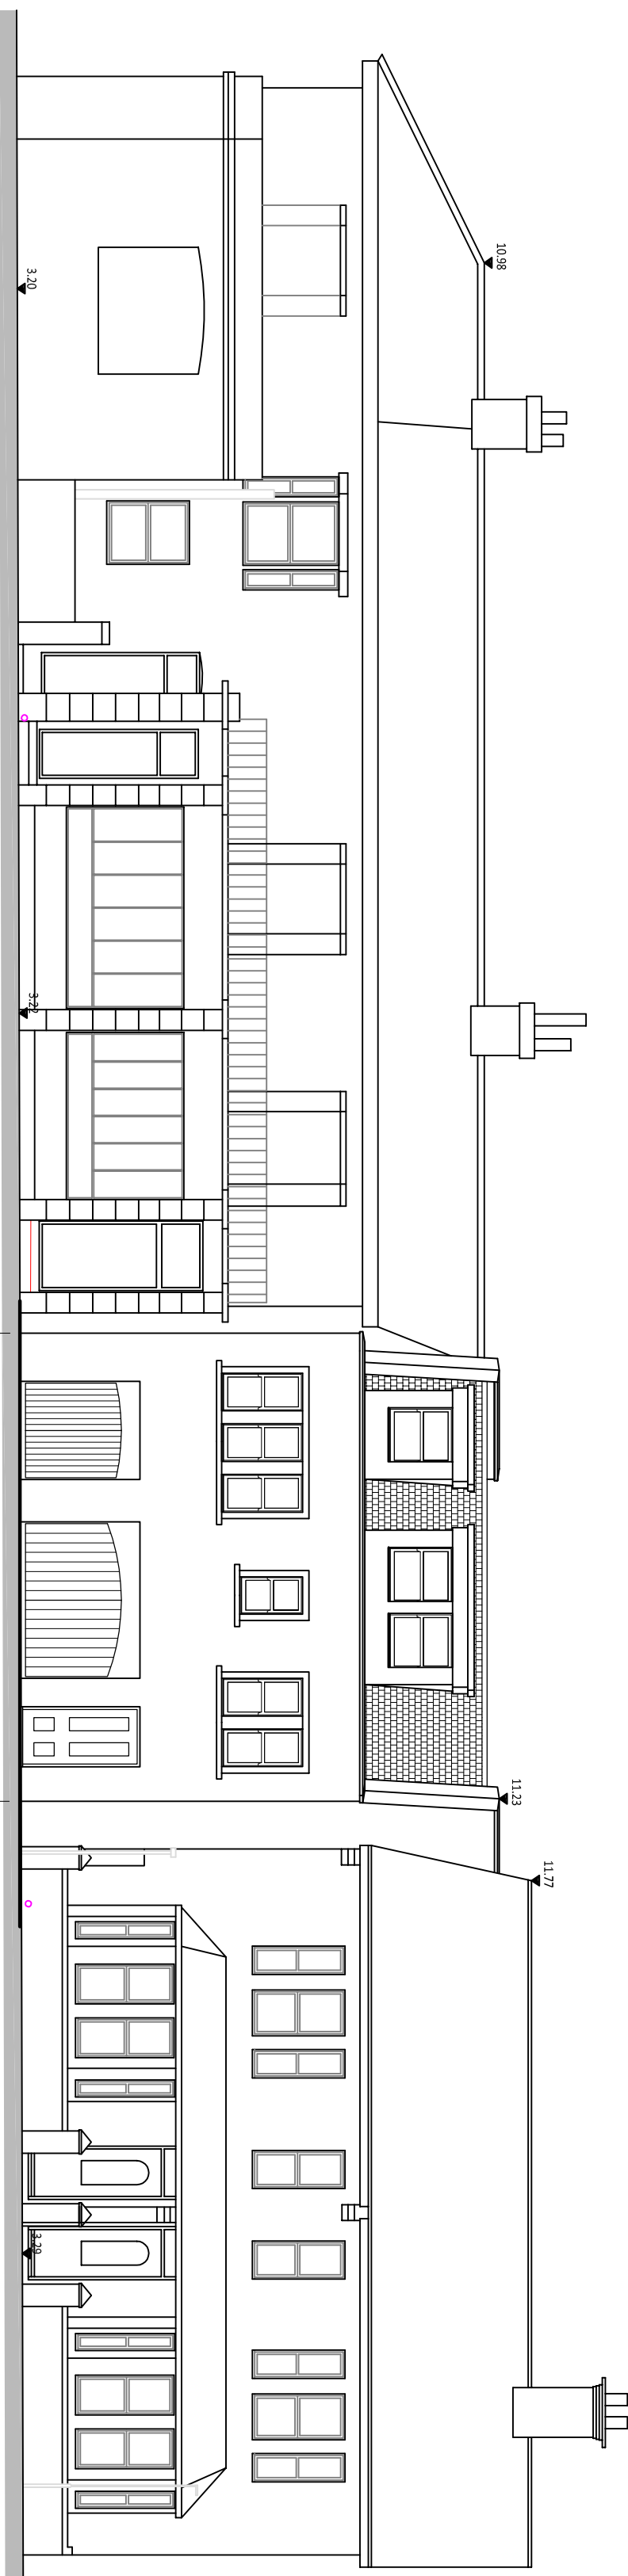



01	Existing Street Scene -River Road	1:100 @ A1 1:200 @ A3
----	-----------------------------------	--------------------------

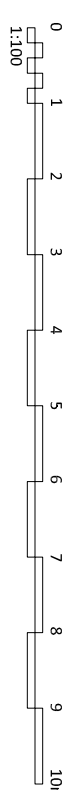


Proposed Street Scene -River Road

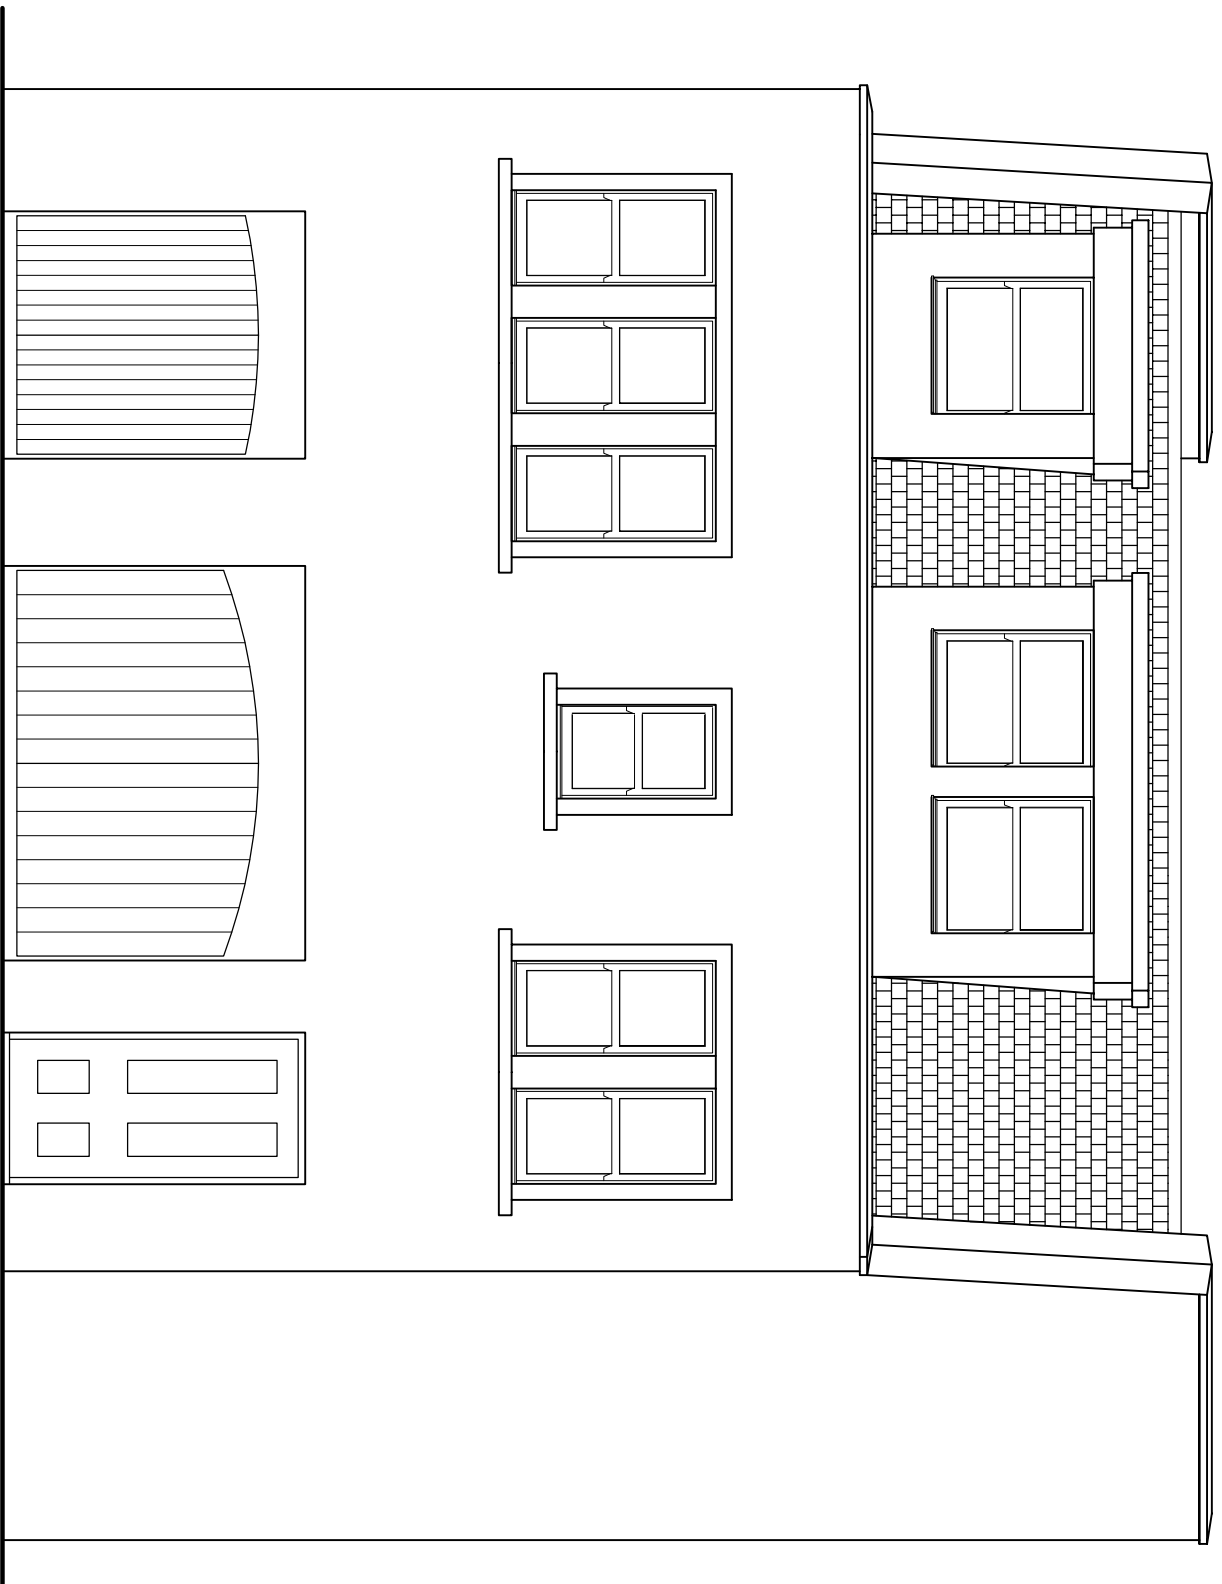

03 River Road Elevation (Front)
1:50 @ A1
1:100 @ A3

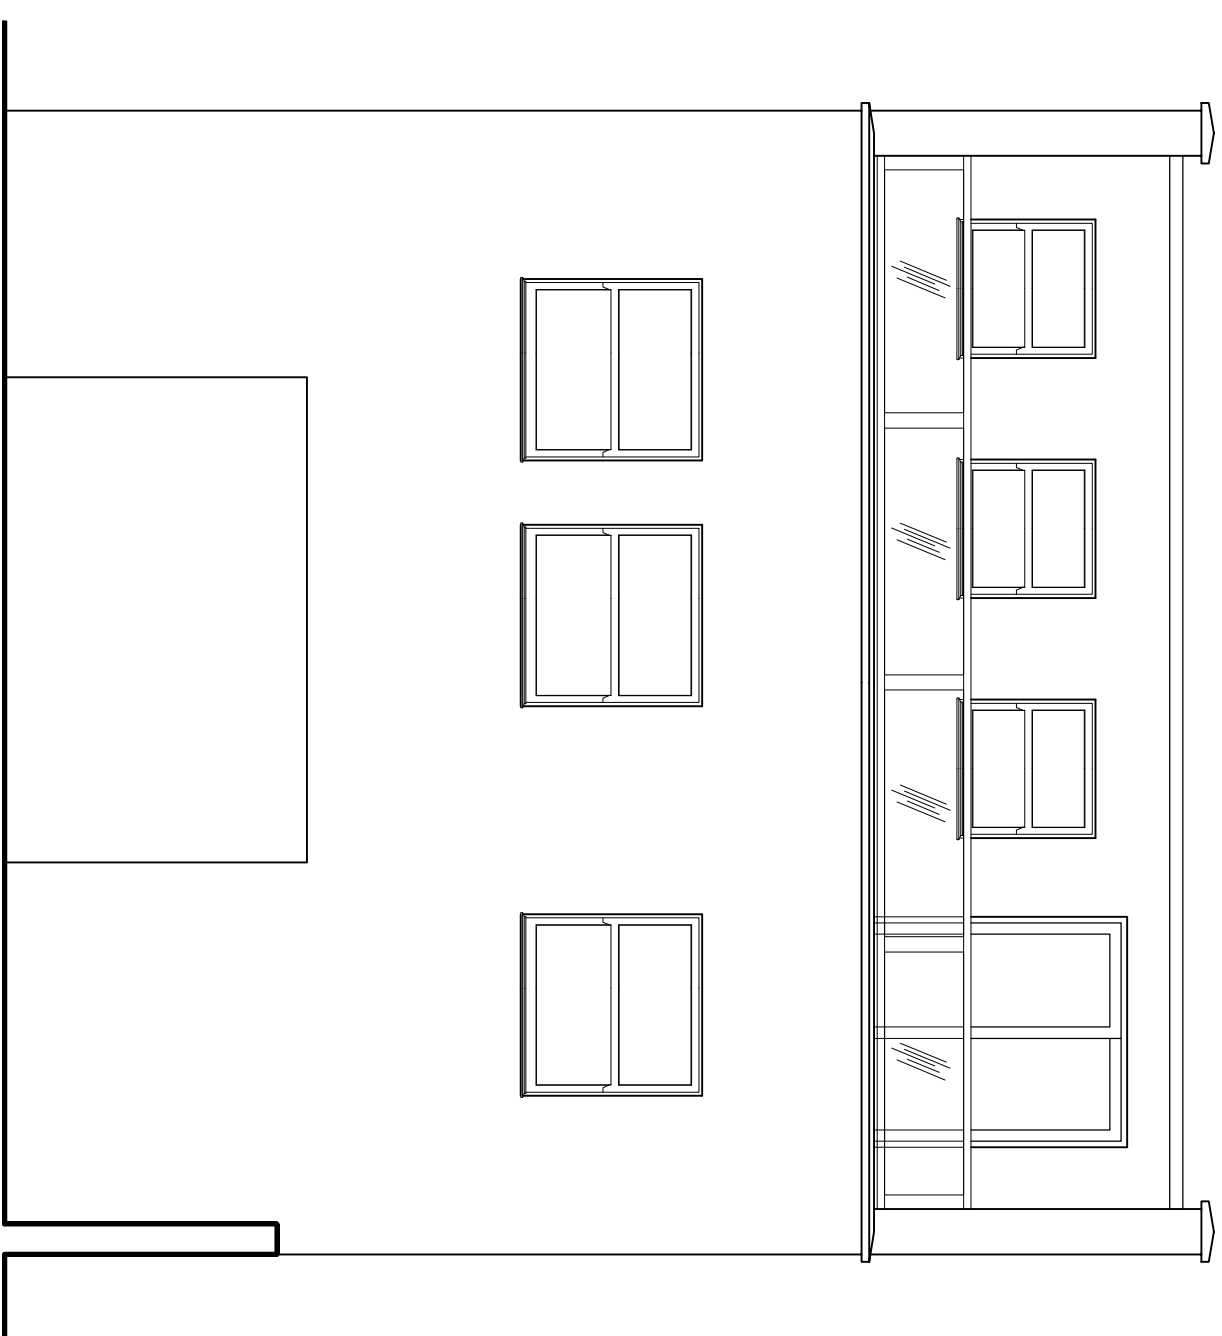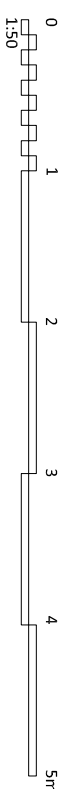

04 Rear Elevation

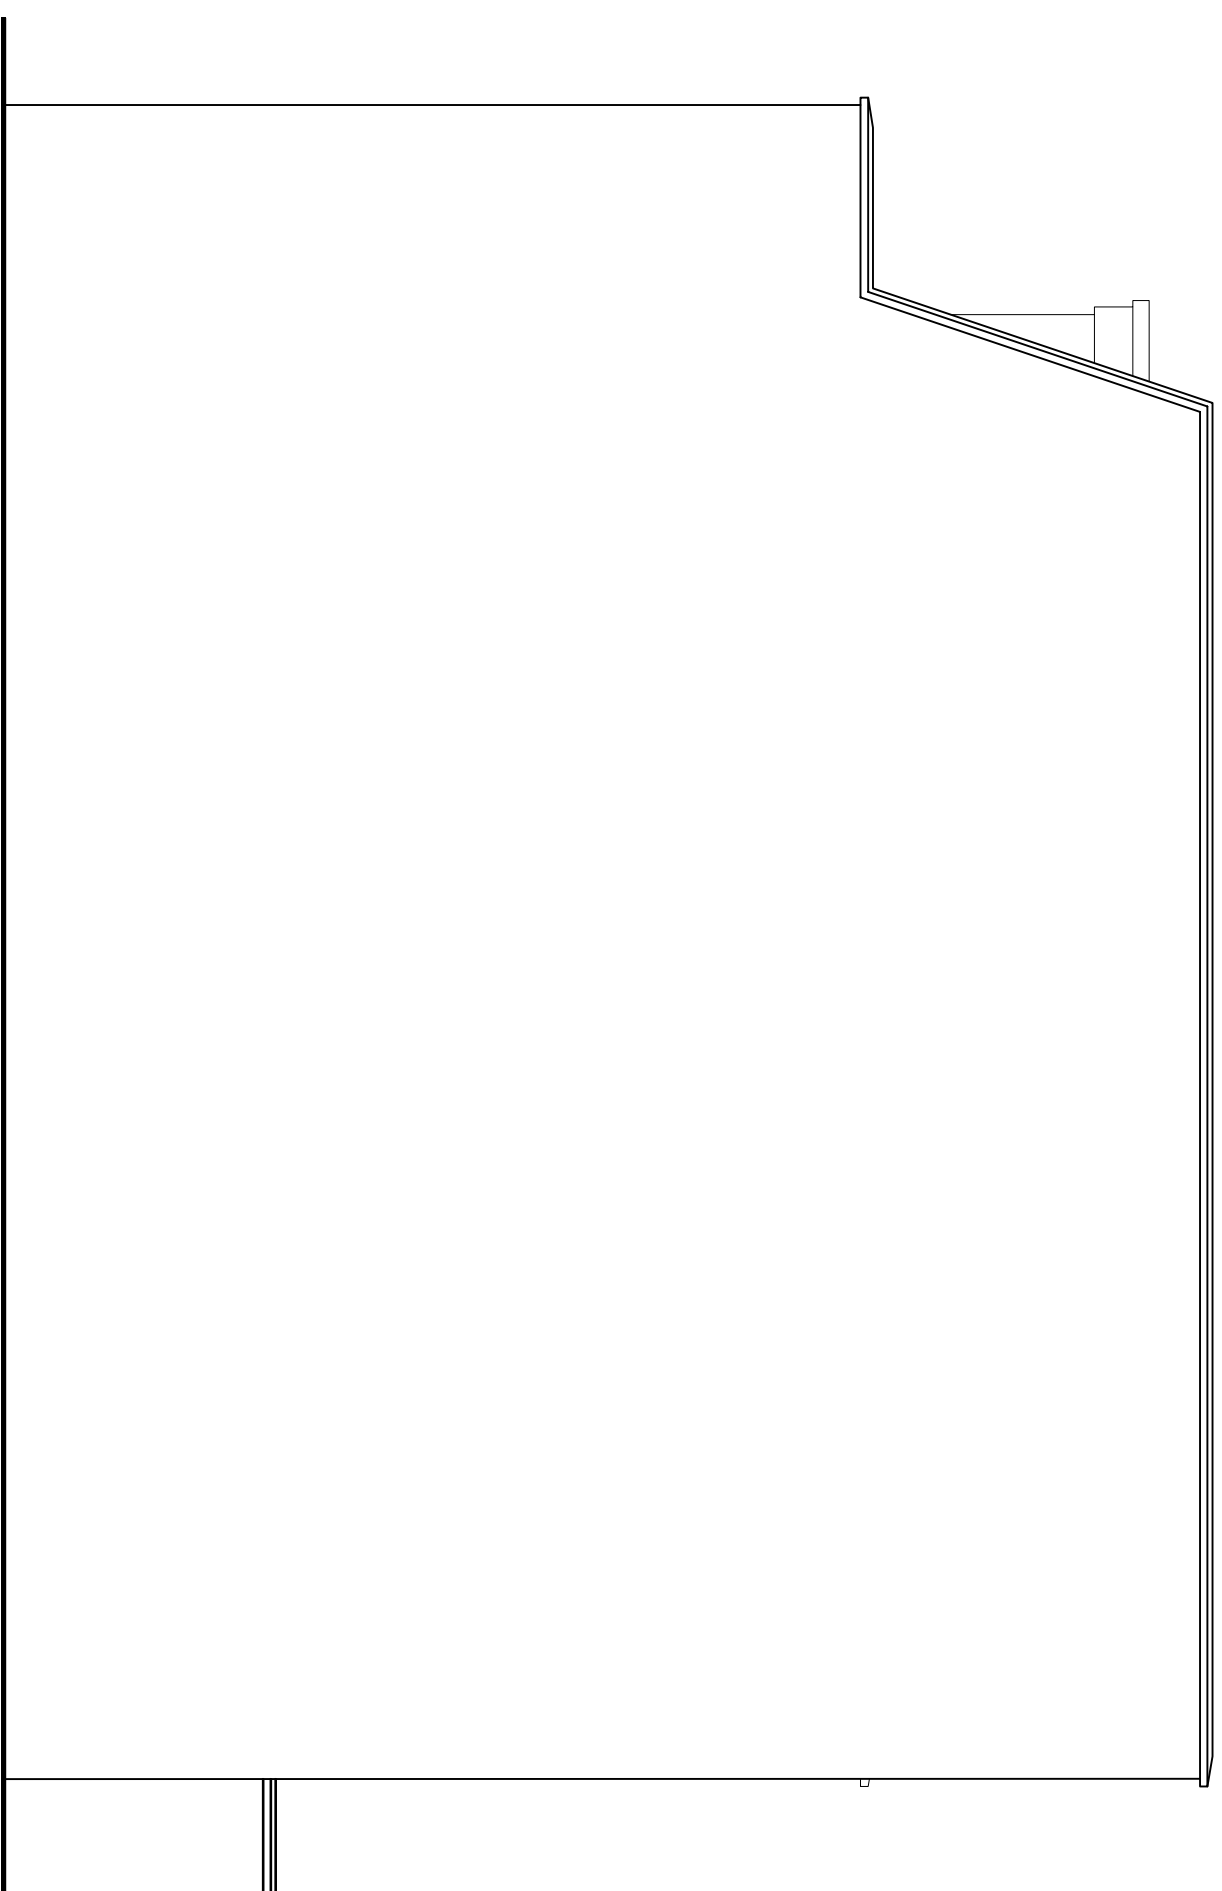

05 Side Elevation
1:50 @ A1
1:100 @ A3

- ### **DRAWING ISSUE NOTE:**
- For the purpose of submission to Local Authority for the approval of Planning Consent
 - This drawing is to be read in conjunction with all other relevant drawings & details in the package
 - Do not scale
 - Dimensions are in millimetres unless otherwise stated
 - Do not use for construction
 - Should any third party use these drawings for the purpose of construction, it shall be entirely at their own risk.

LEGEND:

[illegible]